ARCHITECTURAL GRAPHICS
100a Castle Street, Hinckley, Leicestershire LE10 1DD
TEL:07841 901 171 EMAIL:helen@architecturalgraphics.ltd.uk

DRAWING TITLE: Proposed Plans	SCALE: 1:100	DATE: 11/15/08
CLIENT: Mr. & Mrs Parker, 2 King Richard Road, Hinckley, LE10 0HL	DRAWN: H.E.L.	DWG. NO.: 003P
	REV. NO.	

Kitchen window re-positioned
Extension width & depth altered

RECEIVED
15 DEC 2008
SERVICES
DEVELOPMENT

King Richard Road

Proposed Ground Floor
Plan 1:100

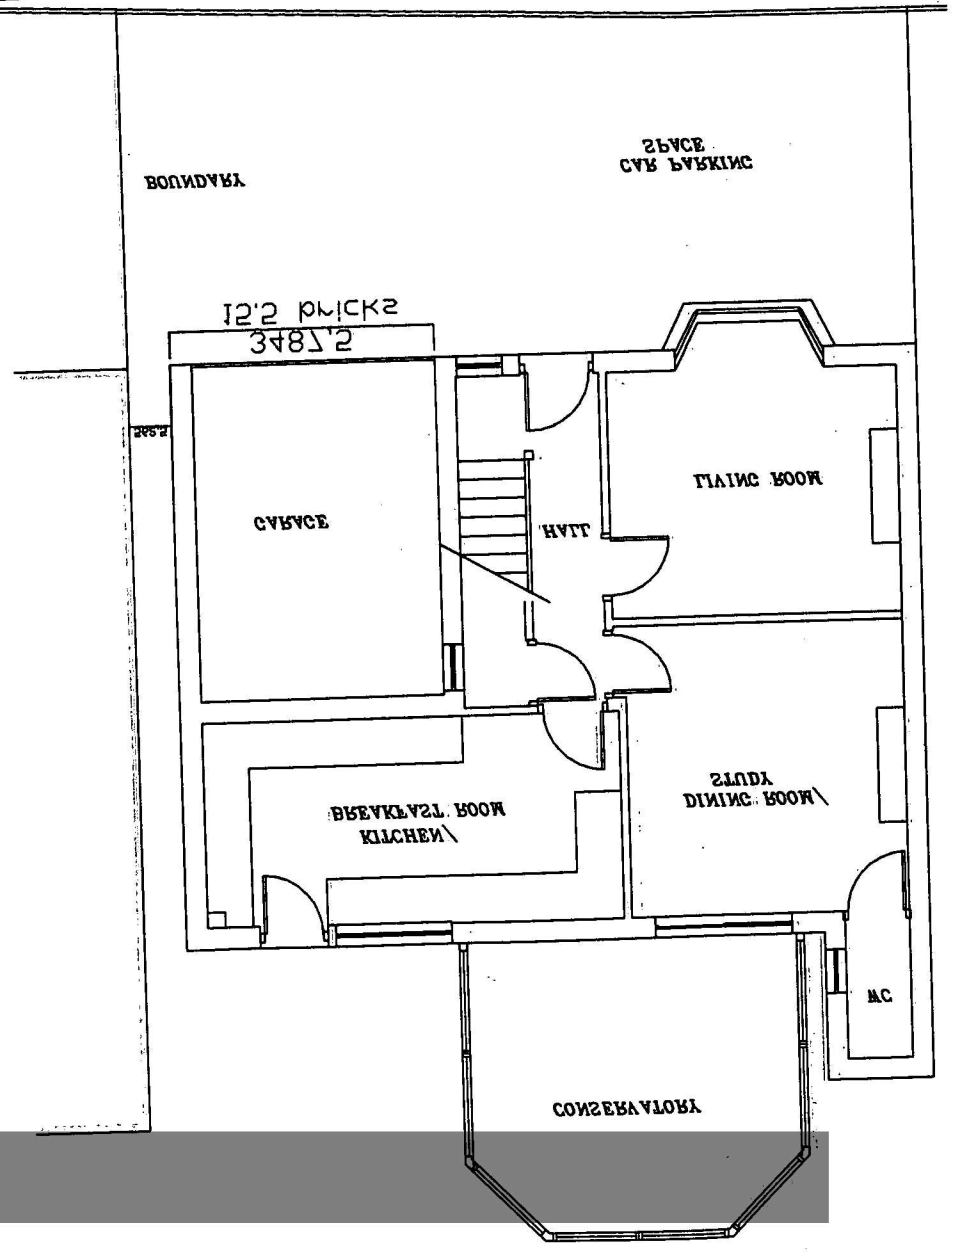

Proposed First Floor
Plan 1:100

