

Proposed Rear
Elevation shewing
window details beyond
conservatory



Proposed Rear
Elevation 1:100



Proposed Front
Elevation 1:100

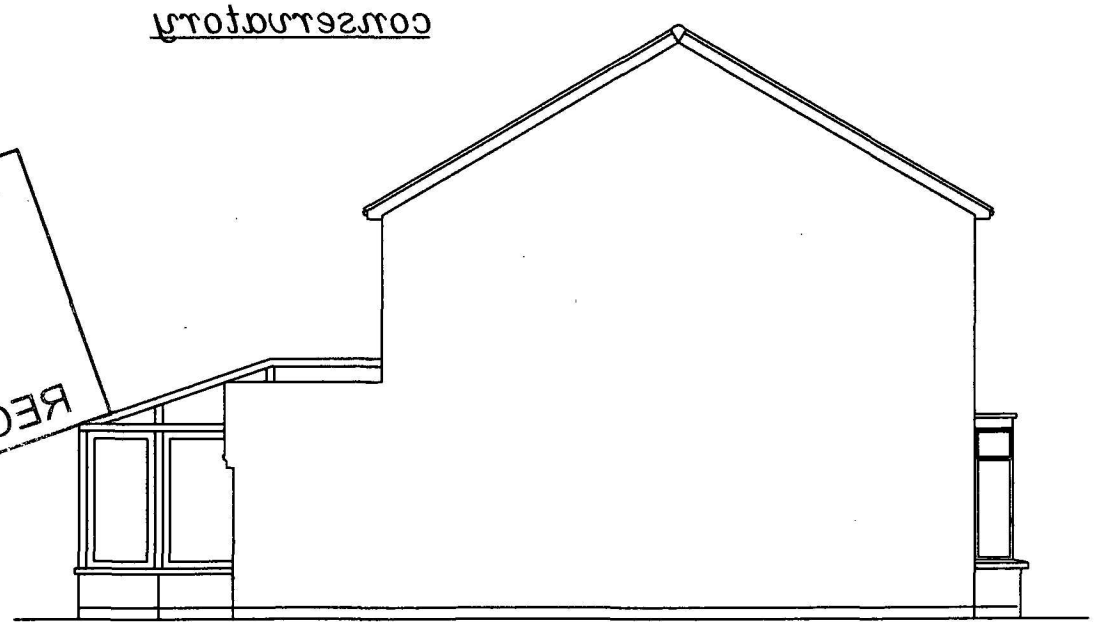

Proposed Side
Elevation 1:100

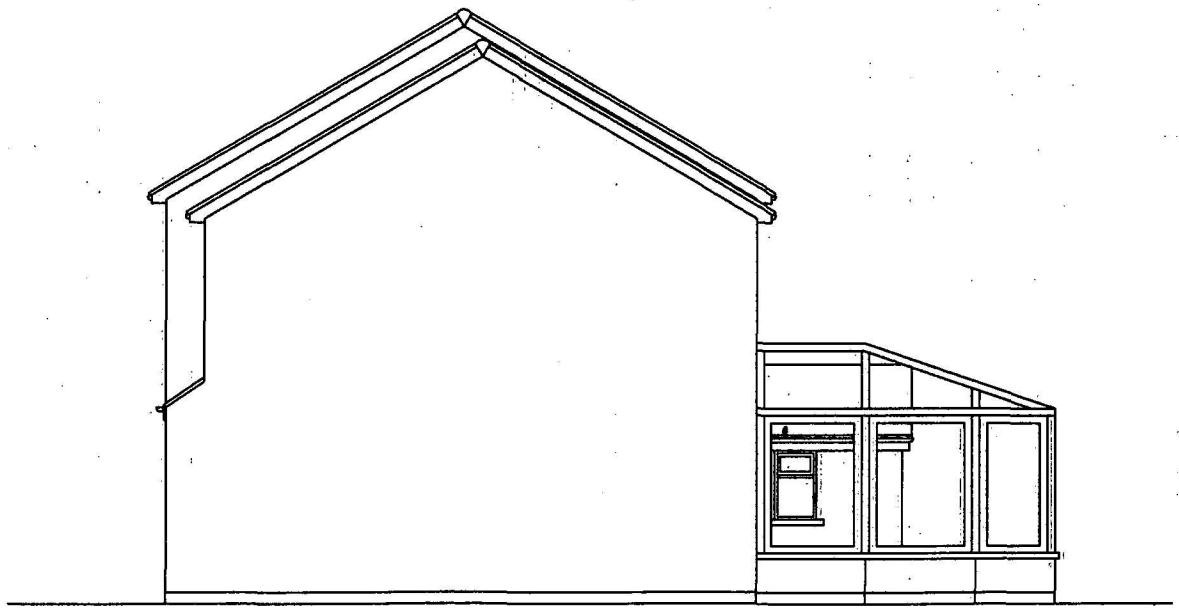

Proposed Side
Elevation 1:100

DEVELOPMENT SERVICES
12 DEC 2008
RECEIVED

ARCHITECTURAL GRAPHICS 100a Castle Street, Hinckley, Leicestershire LE10 1DD TEL:01784 901 171 EMAIL:HelenGarchitecturalgraphics.ltd.uk	DRAWING TITLE Proposed Elevations	SCALE 1:100
	CLIENT Mr & Mrs Parker 5 King Richard Road Hinckley LE10 0HJ	DRAWN H.E.J.
		REV. NO. Extension width & depth altered. Kitchen window re-positioned. Details added to above windows.

DATE
11/12/08

DWG. NO.
004b