



LONG EAVES FARM, PINWALL LANE, PINWALL.

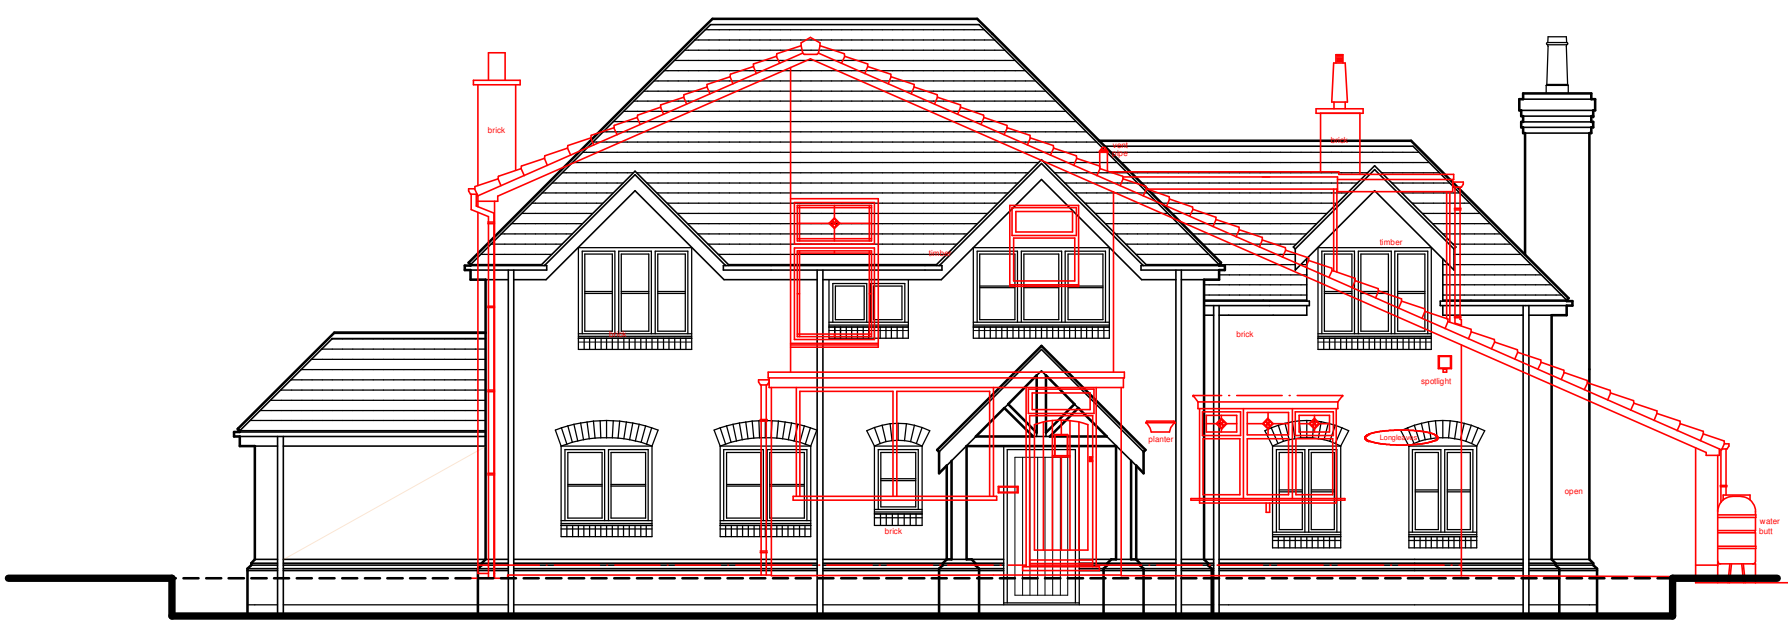


Elevation - ~~5472.00m~~ facing North.

Scale 1/100

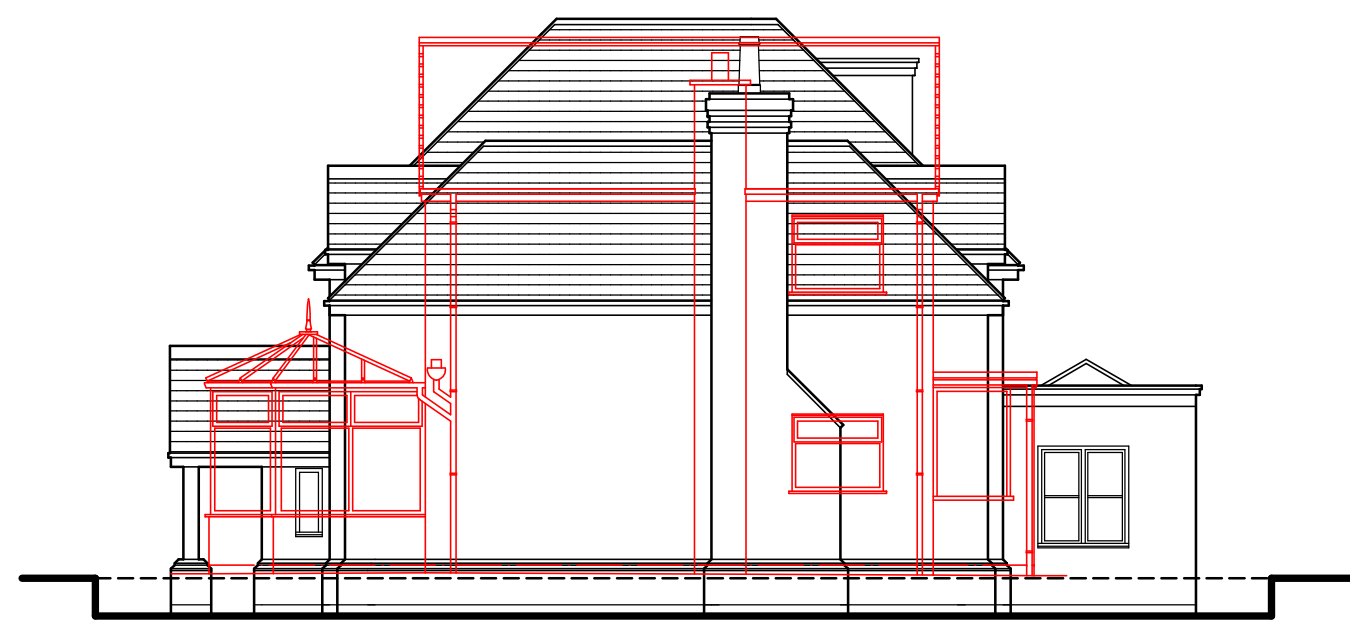


~~Elevation - facing East~~

Scale 1/100

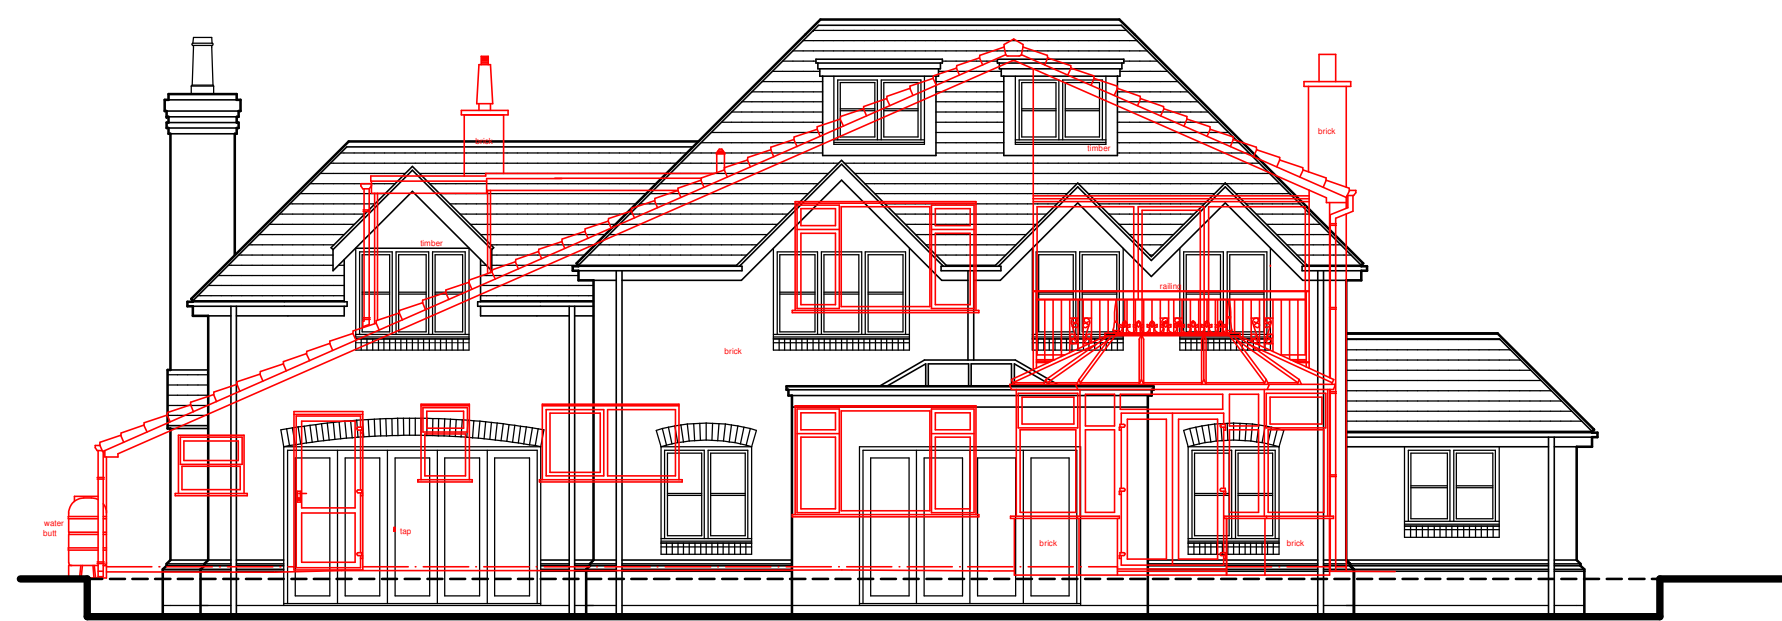


Elevation - facing South.

Scale 1/100

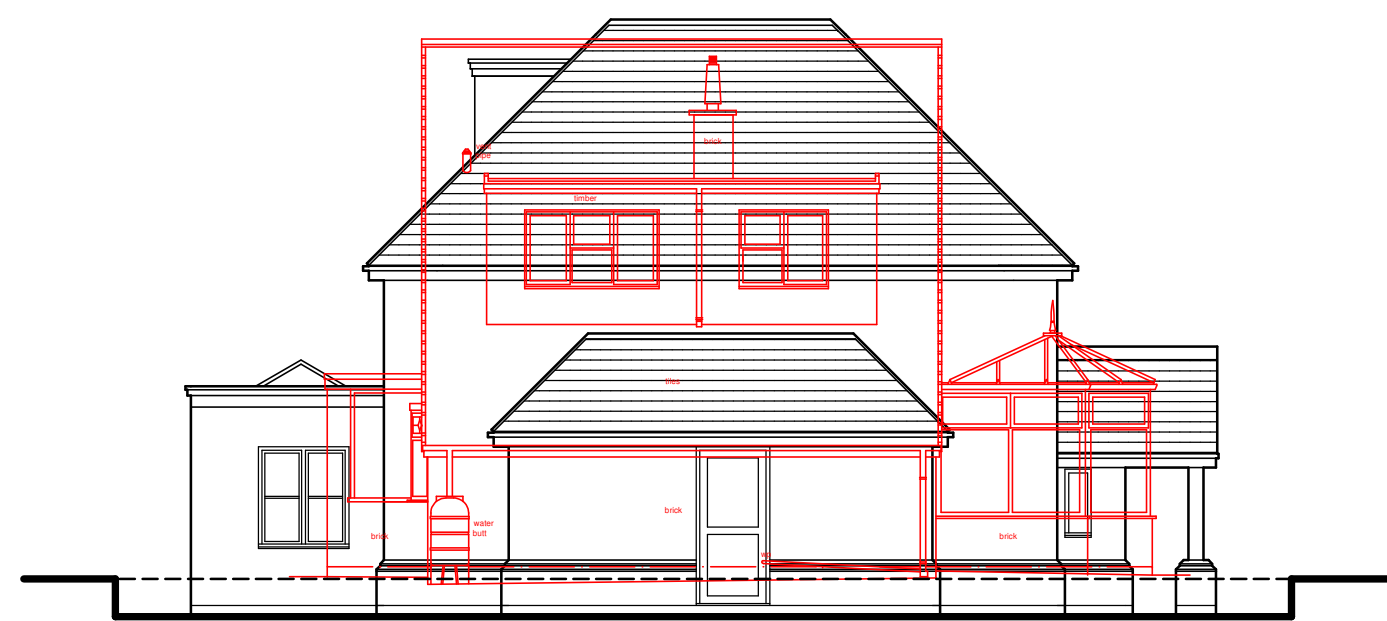



Elevation - facing West.

Scale 1/100

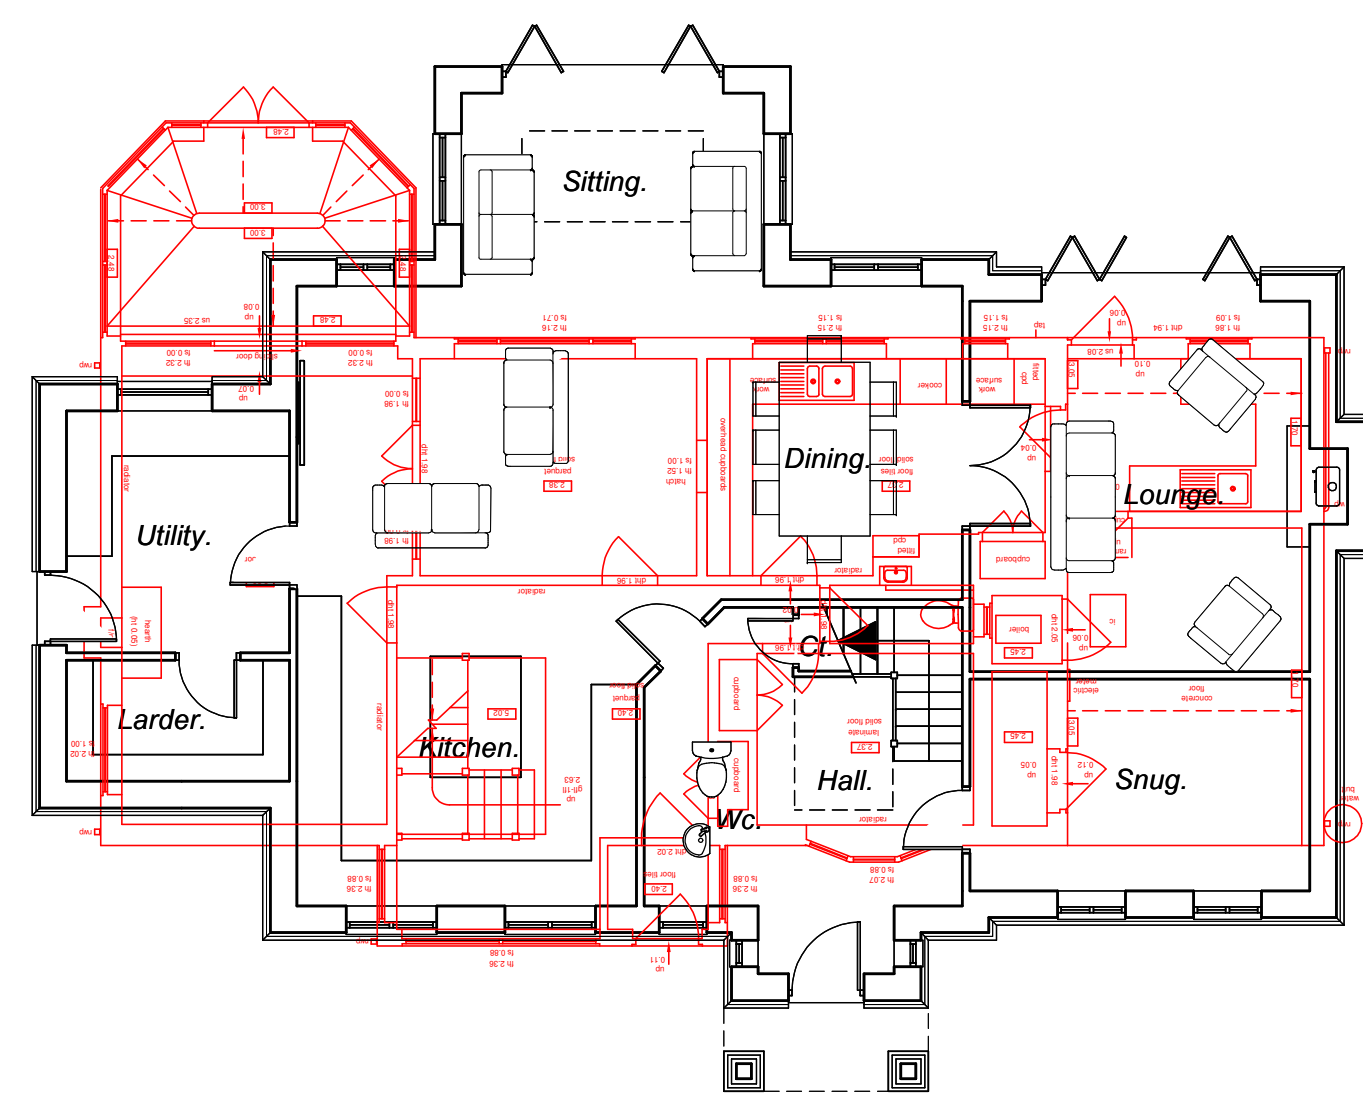


Proposed Ground Floor Plan.

Scale 1/100

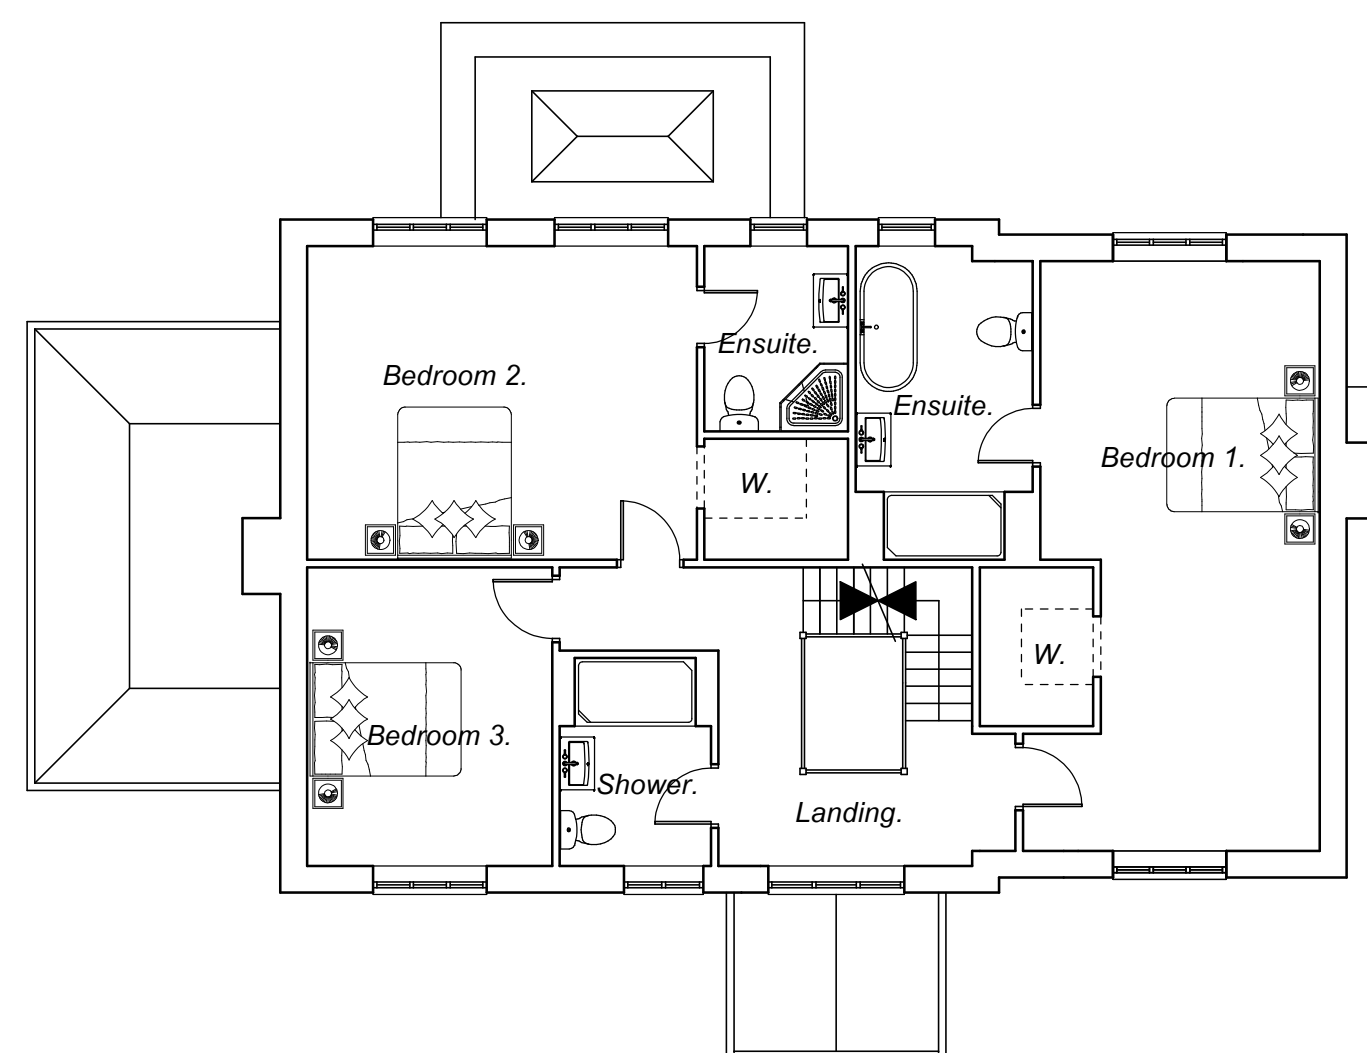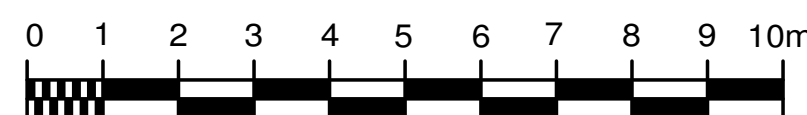

Proposed First Floor Plan.

Scale 1/100

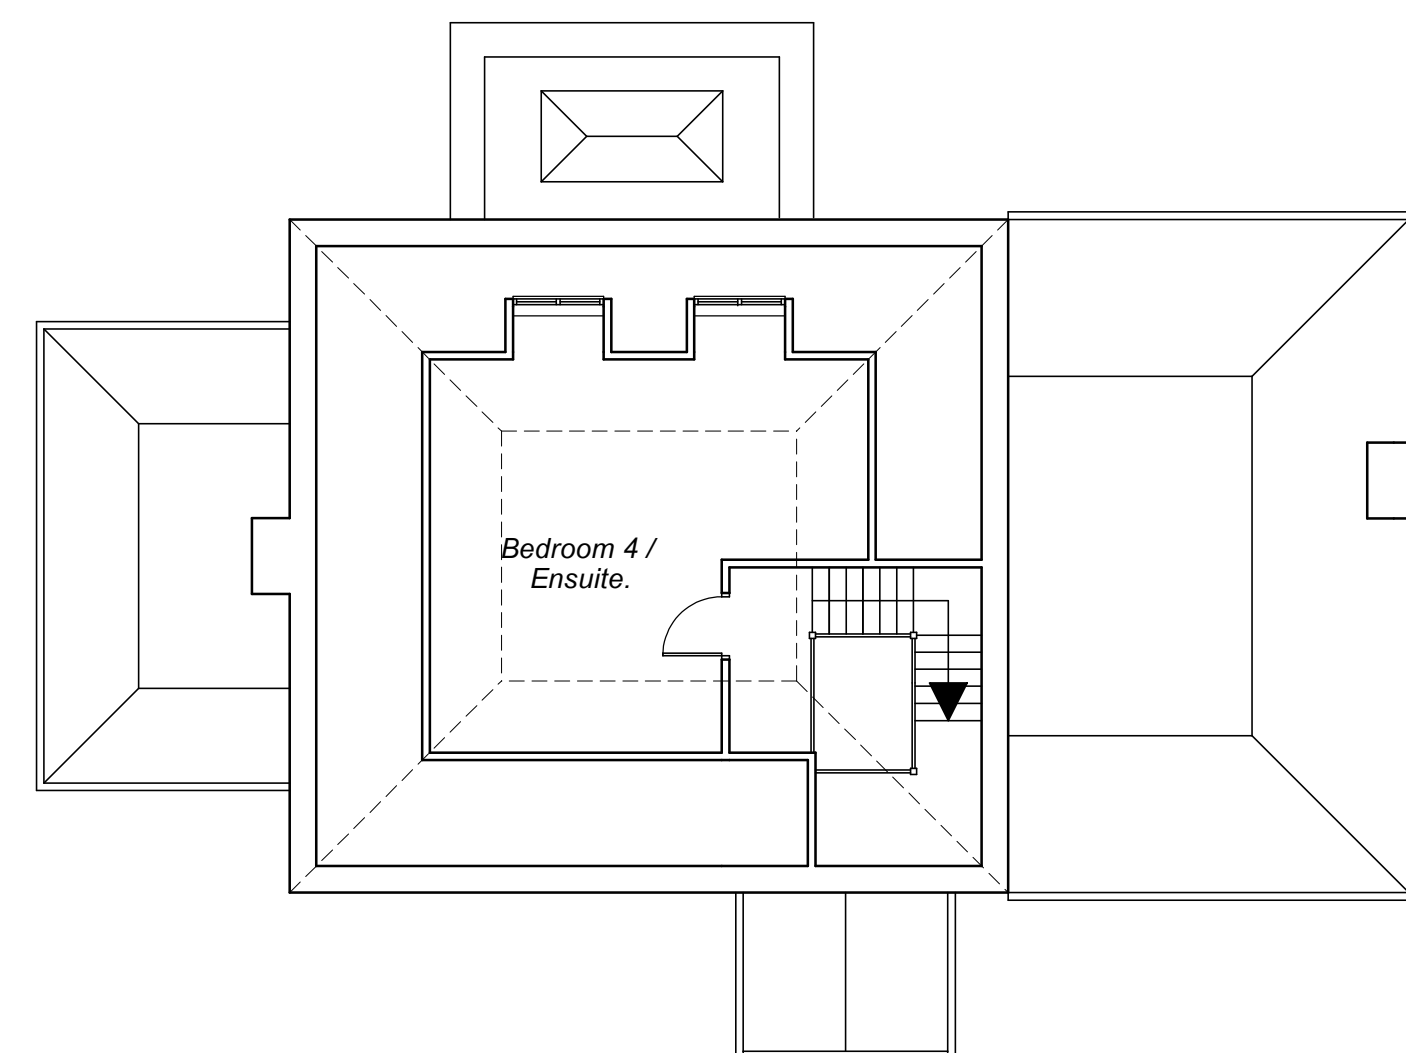

Proposed First Floor Plan.

Scale 1/100

The Builder is to check and verify all buildings and site dimensions, levels and sewer invert levels prior to commencement of work.

Do not scale off this drawing, work to figured dimensions only.

This drawing must be read and checked with all structural and relevant specialist drawings.

The Builder is to comply in all respects with the current Building Regulations and latest Codes of Practice.

[illegible]

BAILEY DESIGN LIMITED
ARCHITECTURAL, PLANNING & DEVELOPMENT CONSULTANTS
43a MITCHELLS COURT LOWER GUNGATE TAMWORTH
STAFFORDSHIRE B79 7AS Tel 01827 314962
Email tim@baileydesign.ltd.uk

REPLACEMENT DWELLING AT
LONG EAVES FARM, PINWALL LANE,
PINWALL. CV9 3ND.

EXISTING / PROPOSED OVERLAY.

SCALE 1/100.	DATE Sept. 25.	DRAWN tb.	JOB No. 9851.10
-----------------	-------------------	--------------	--------------------

copyright of this drawing and of work executed from it remain the property of BD Ltd.