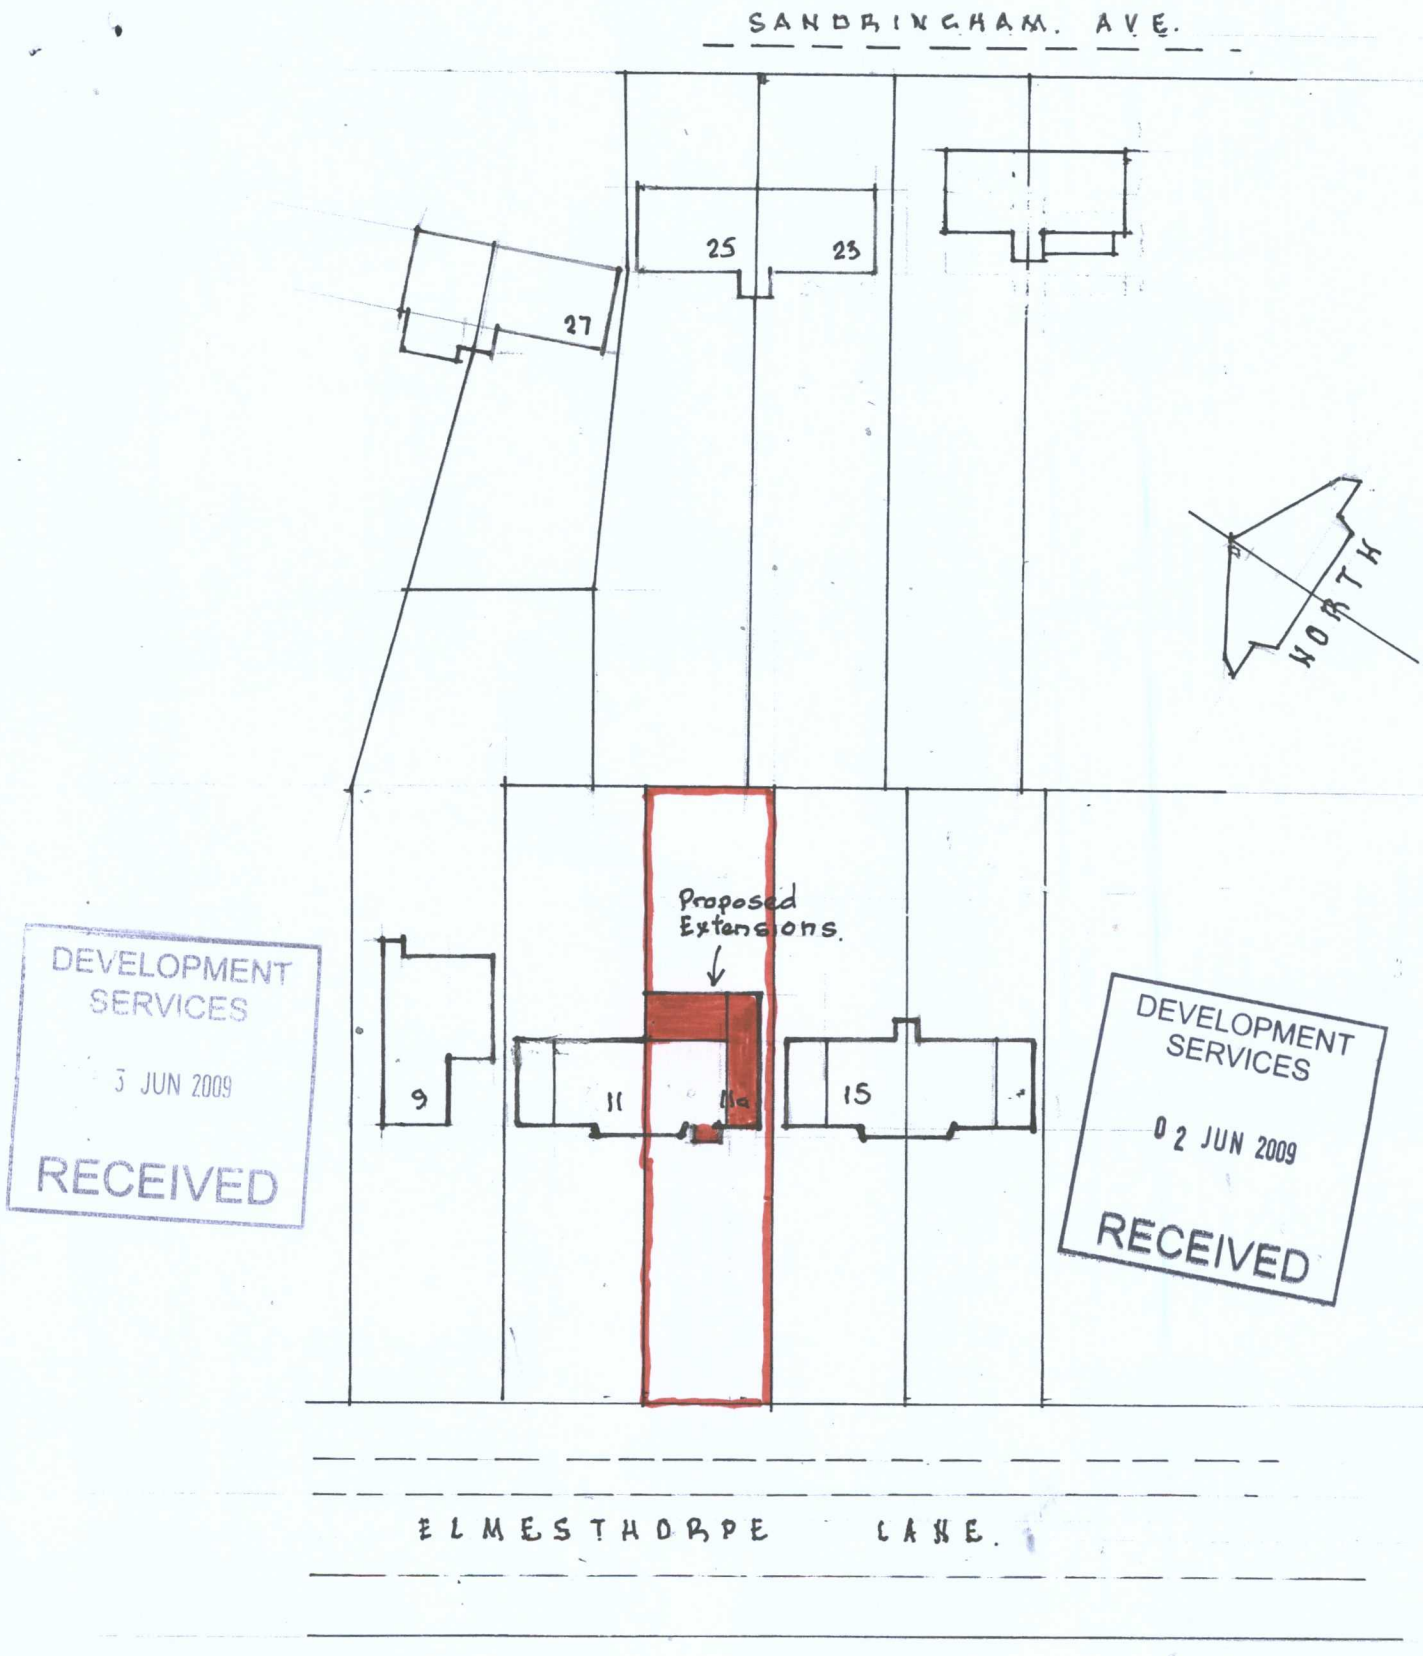


DEVELOPMENT SERVICES
3 JUN 2009
RECEIVED

DEVELOPMENT SERVICES
02 JUN 2009
RECEIVED

BLOCK PLAN

C. J. BUSTED M.C.I.A.T

BEDROOM & KITCHEN EXTNS.
11a. ELMESTHORPE LANE. E. S.

Date.:- May 09.
Scale: 1:500. Drwg N° M052009.3