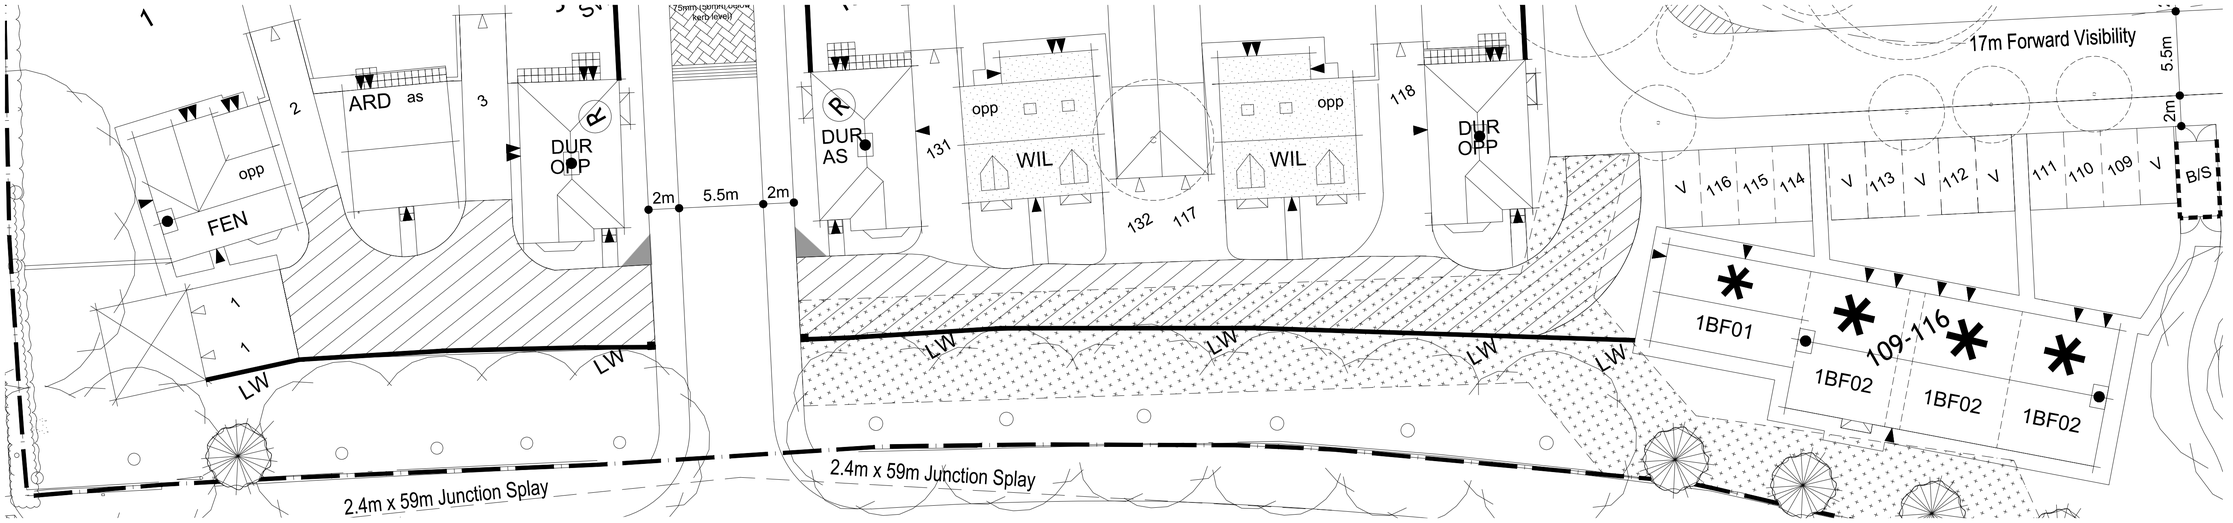

Layout Frontage



Street scape Frontage

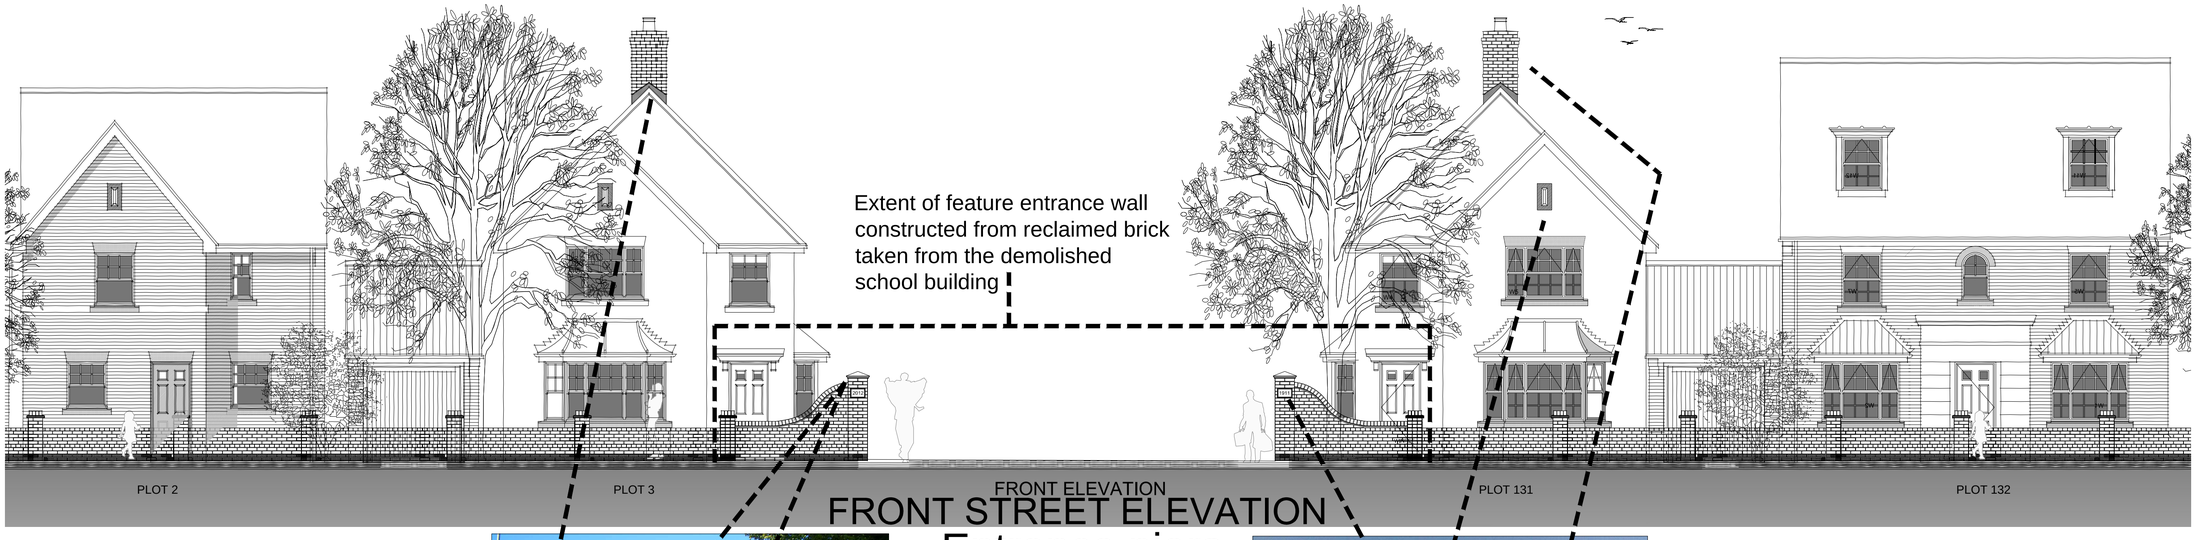

FRONT STREET ELEVATION

Entrance piers



Existing 1911 plaque re-used on entrance pier along with current year stone plaque on other pier highlighting past and present.

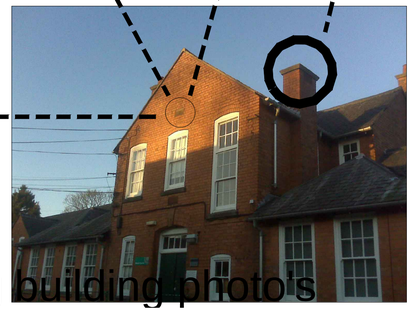

Step 1: Submit Plan for approval
Step 2: Demolition of existing building and restoration of retained material.
Step 3: Submit restored samples with proposed matching material for final approval

Incorporated features from existing building photo's

London Road, Hinckley.

Revision.		
A	Stepped plan of action added to drawing.	06/10/11

Job. PROPOSED DEVELOPMENT AT LAND OFF LONDON ROAD, HINCKLEY.

Title. FEATURE ENTRANCE

Scale.	1:200	Drawn.	RGE
Date.	APRIL 2011	Checked.	

THIS DRAWING AND THE BUILDING WORKS DEPICTED ARE THE COPYRIGHT OF J.S.BLOOR (TAMWORTH) LIMITED AND MAY NOT BE REPRODUCED OR AMENDED EXCEPT BY WRITTEN PERMISSION. NO LIABILITY WILL BE ACCEPTED FOR AMENDMENTS MADE BY OTHER PERSONS
DO NOT SCALE THIS DRAWING. USE FIGURED DIMENSIONS ONLY. IF IN DOUBT ASK.

BLOOR HOMES
J S BLOOR (TAMWORTH) LIMITED
7 CALICO BUSINESS PARK, SANDY WAY
AMINGTON, TAMWORTH, B77 4DS
TELEPHONE 01827 302000 FACSIMILE 01827 302001

Drawing No. HINCKLEY_ENT 01_A