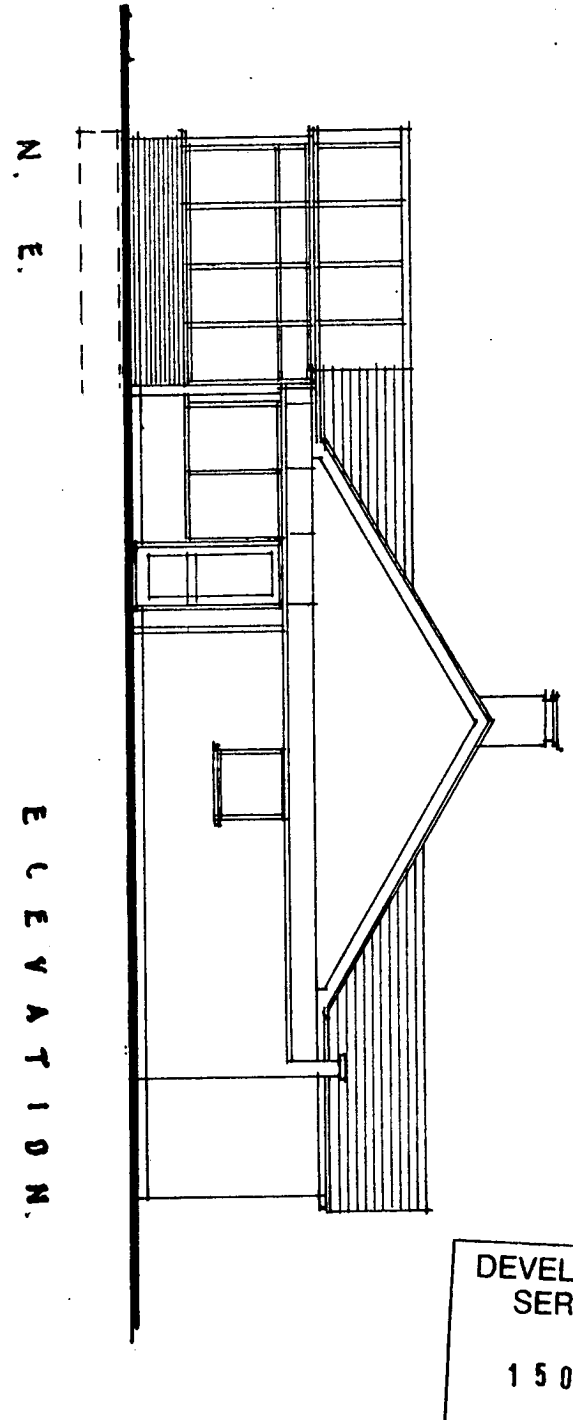


DEVELOPMENT SERVICES
15 OCT 2008
RECEIVED

N. E. ELEVATION. (As Proposed).

C. J. RUSTED. M.C.I.A.T.

BEDROOM & CONSERVATORY EXTN.
18. JOHNS CLOSE. BURBAGE.

Date: Sept. 08.

Scale: 1:100. Drwg N° W09 2008.3