A S P R O P O S E D.

GENERAL NOTES.

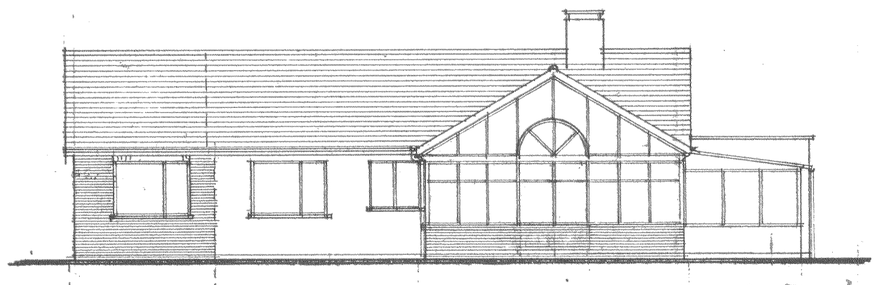

NORTH EAST ELEVATION

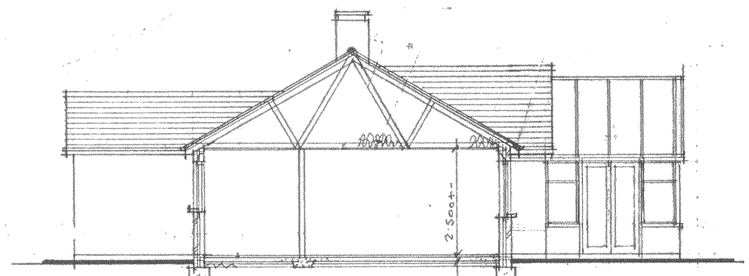

CROSS SECTION A-A.

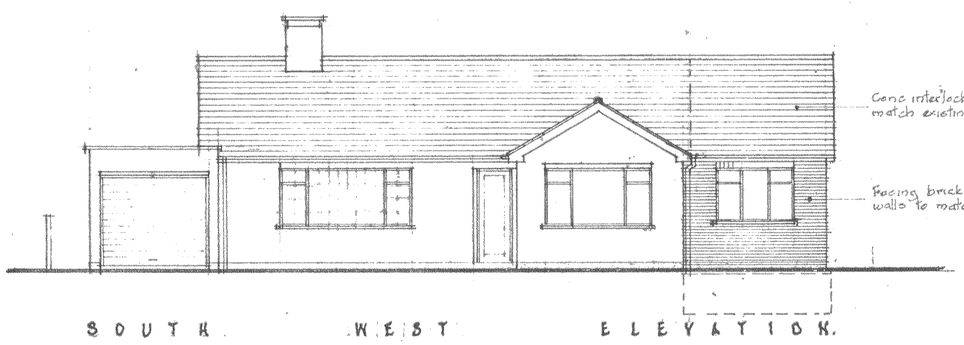

SOUTH WEST ELEVATION.

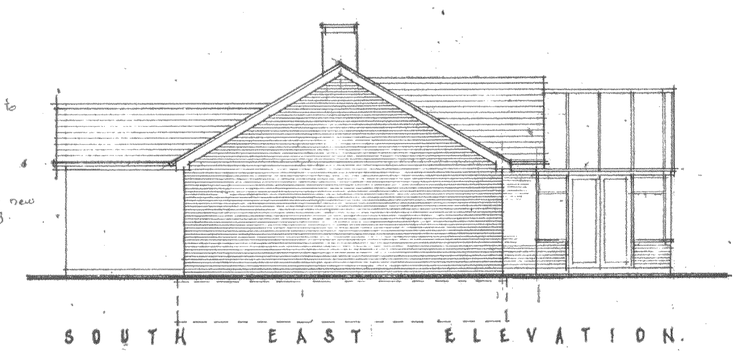

SOUTH EAST ELEVATION.

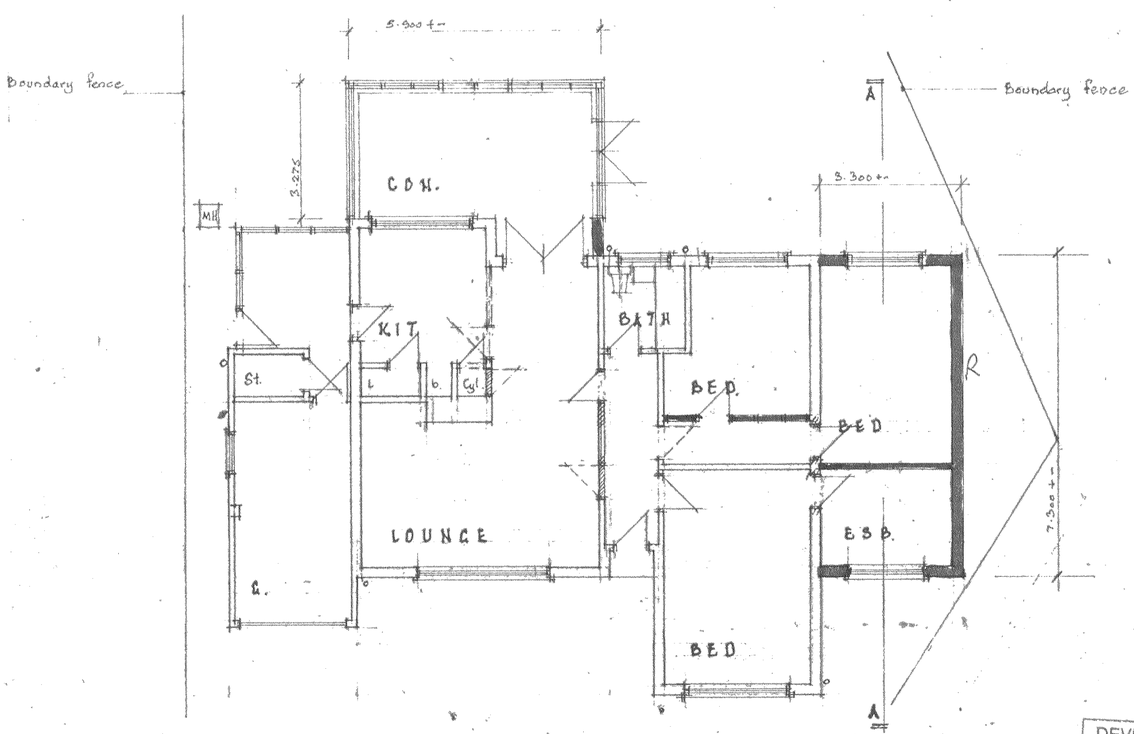

GROUND FLOOR PLAN.

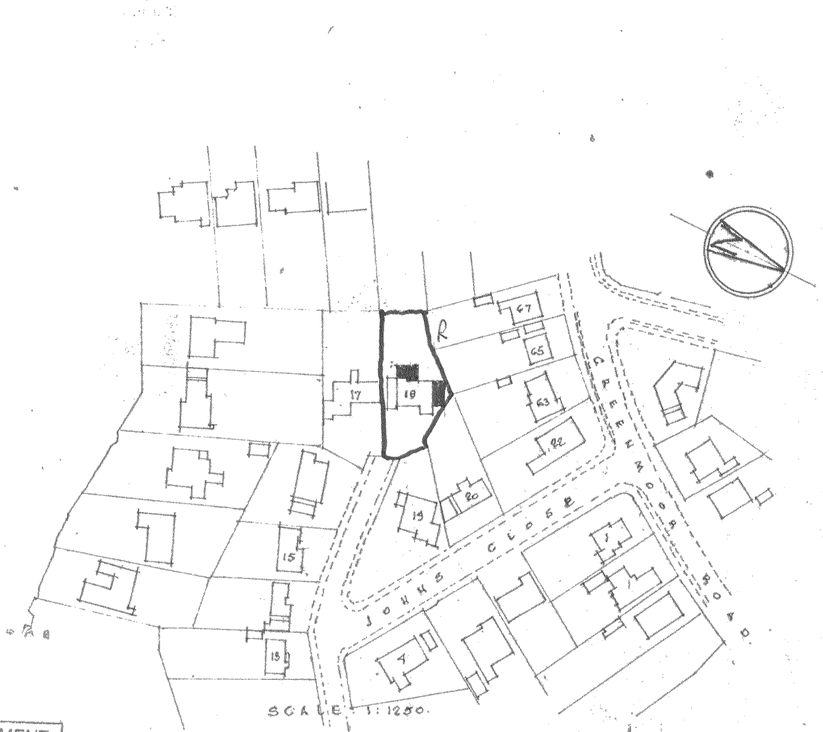

SCALE 1:1250.

LOCATION PLAN.

DEVELOPMENT SERVICES
15 OCT 2008
RECEIVED

PROPOSED BEDROOM & CONSERVATORY EXTENSIONS 18. JOHNS CLOSE BURBAGE. LEICS. for MR. & MRS. M. WILSON.

SCALE 1:100 DRAWN BY: C.J. RUSTED M.C.I.A.T. DRWG. No WOS2008.1.