334 Rugby Road Burbage

Site Location Plan

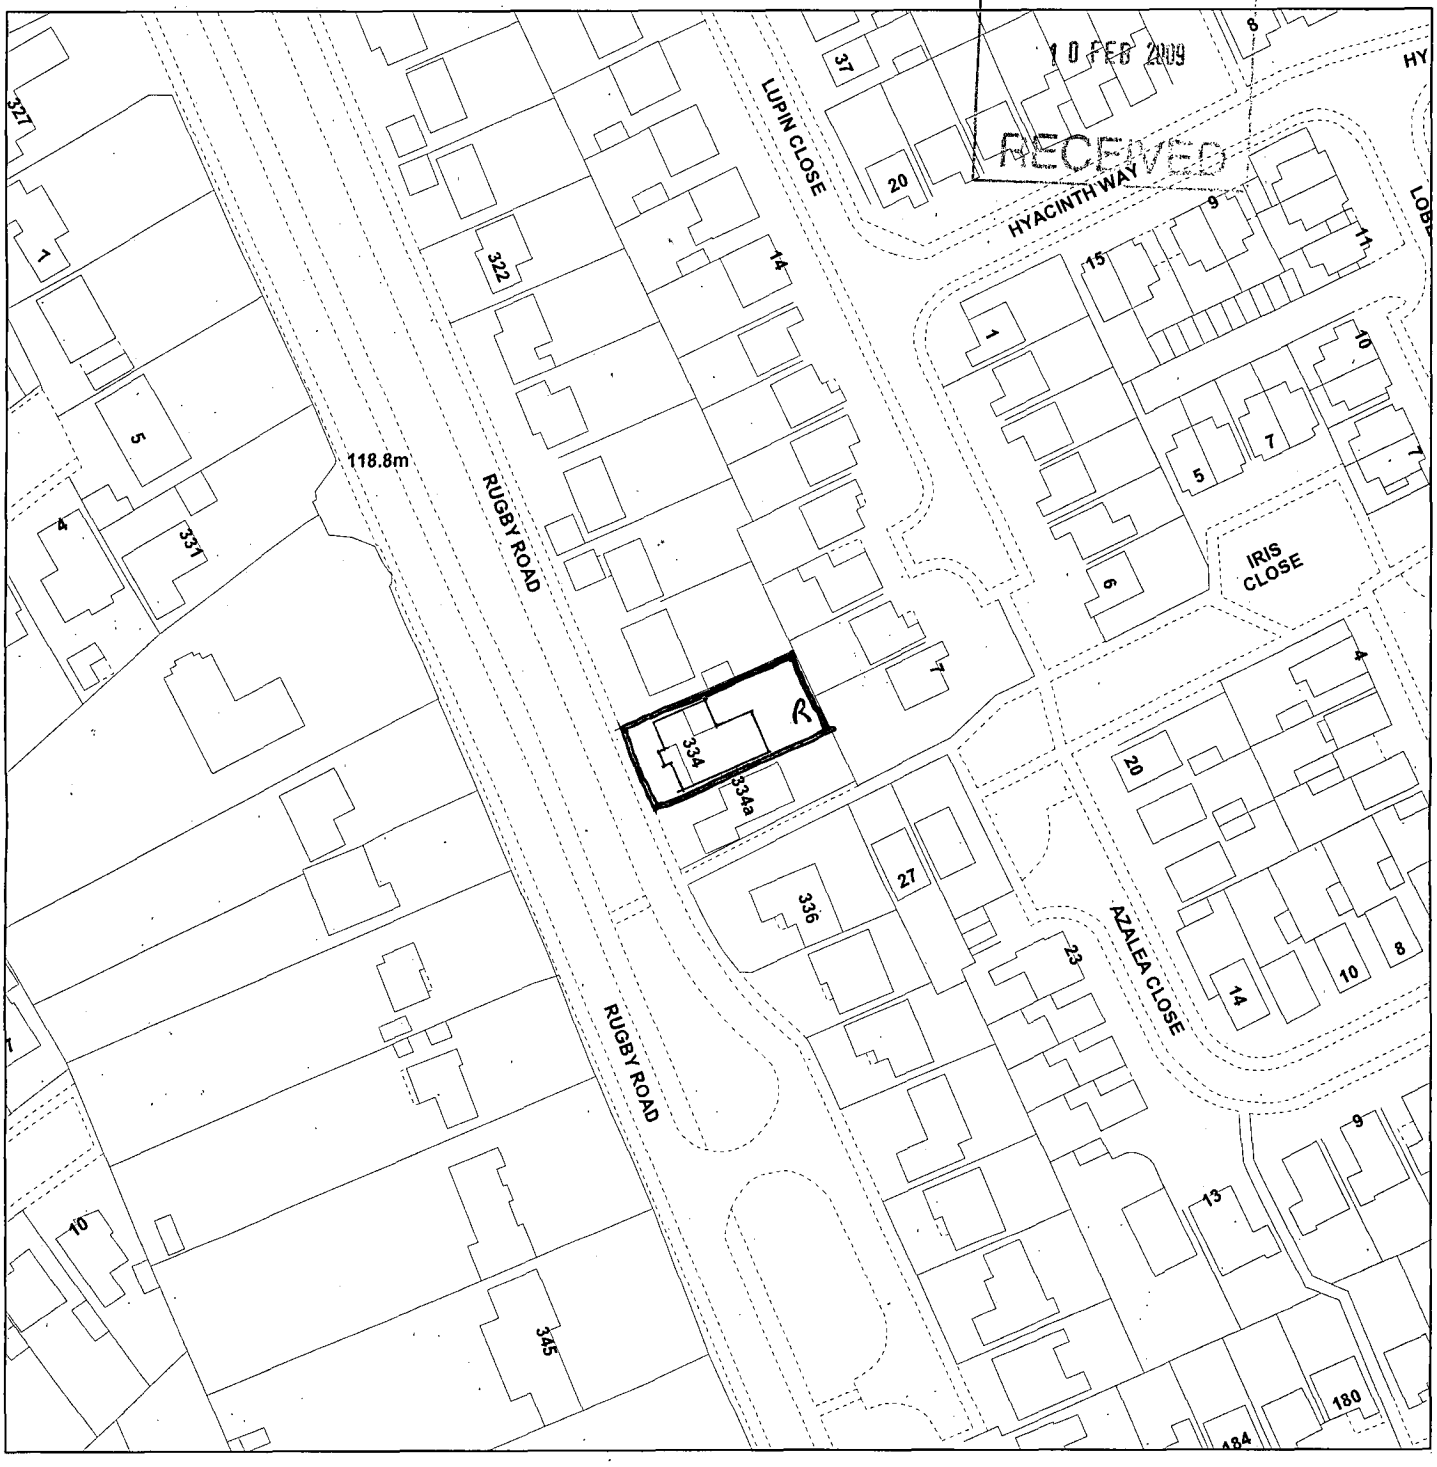

Scale : 1:1250

Reproduced from the Ordnance Survey map with the permission of the Controller of Her Majesty's Stationery Office © Crown Copyright 2000.

Unauthorised reproduction infringes Crown Copyright and may lead to prosecution or civil proceedings.

Organisation	Hinckley and Bosworth Borough Council
Department	Planning
Comments	Do Not Copy
Date	18 October 2005
SLA Number	LA00018489

*Produced using ESRI (UK)'s MapExplorer 2.0 - **http://www.esriuk.com***