NOTE: DO NOT SCALE FROM THIS DRAWING

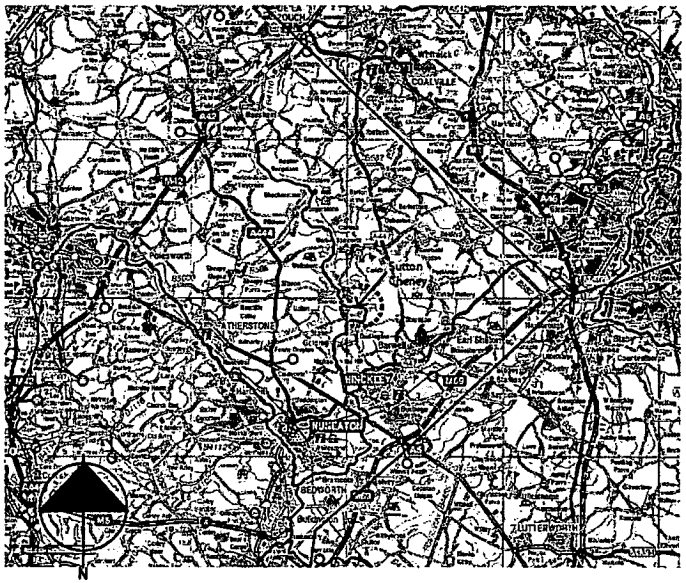

Location Plan (NTS)

DEVELOPMENT SERVICES

0 9 MAY 2008

RECEIVED

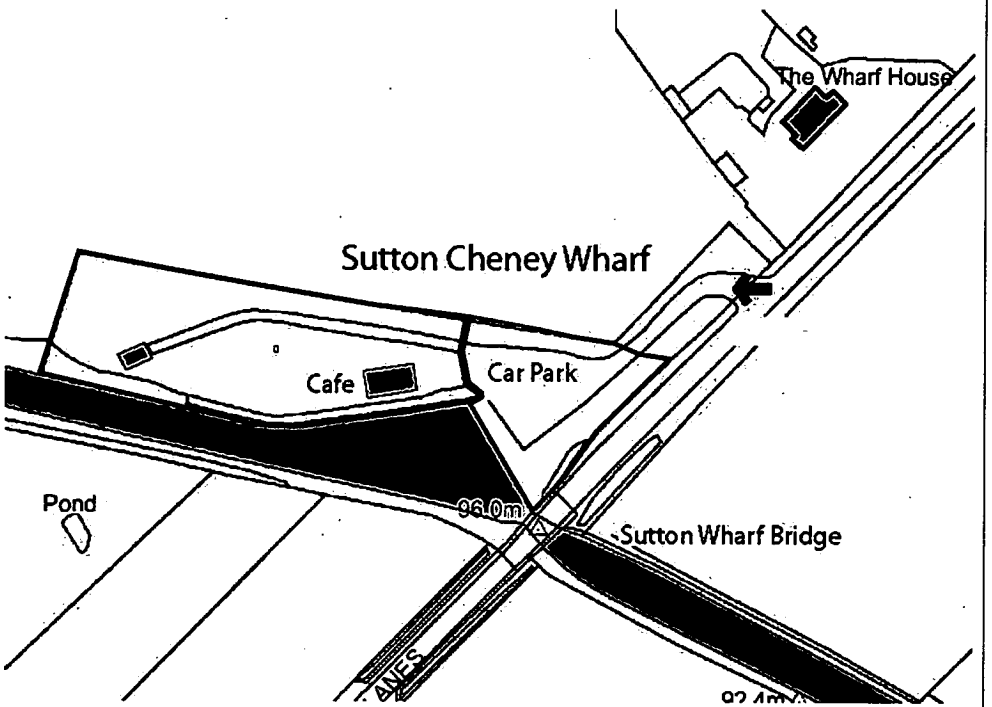

Existing Site Plan (1 : 2500)

REV.	DATE	

Reproduced from the Ordnance Survey map with the permission of the Controller of Her Majesty's Stationery Office
©Crown Copyright 2000. Unauthorised reproduction infringes Crown Copyright and may lead to prosecution or civil proceedings.
British Waterways 100019643.2000

West Midlands Waterway
British Waterways
Peel's Wharf
Lichfield Street
Fazeley
Tamworth
B78 3QZ

Tel: 01827 252 000
Fax: 01827 252 802

British Waterways

CLIENT: British Waterways	DRAWING STATUS
PROJECT TITLE: Proposed New Vehicle Turning Area Sutton Cheney	DRG. NO. 019 - 03 REV.
	SCALE: NTS and 1 : 2500
DRAWING TITLE: Location and Site Plan	DATE: March 2008
	DRAWN BY