
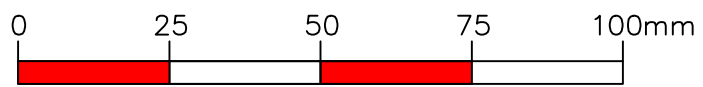


Mr & Mrs Chapman
66 Manor Road
Desford LE9 9JS


Single Storey Side Extension to create larger
Kitchen

Block plan &
Location map

1 : 1250
1 : 500
2025-11-01

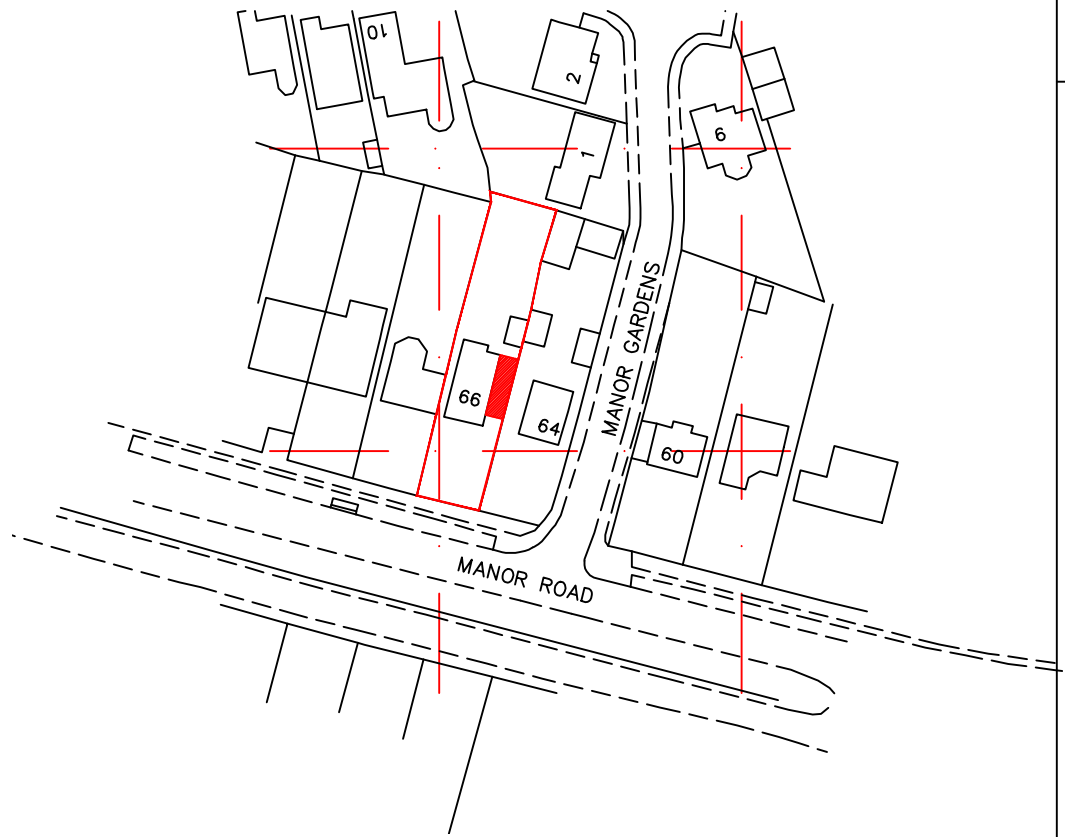

LOCATION MAP
scale 1:1250

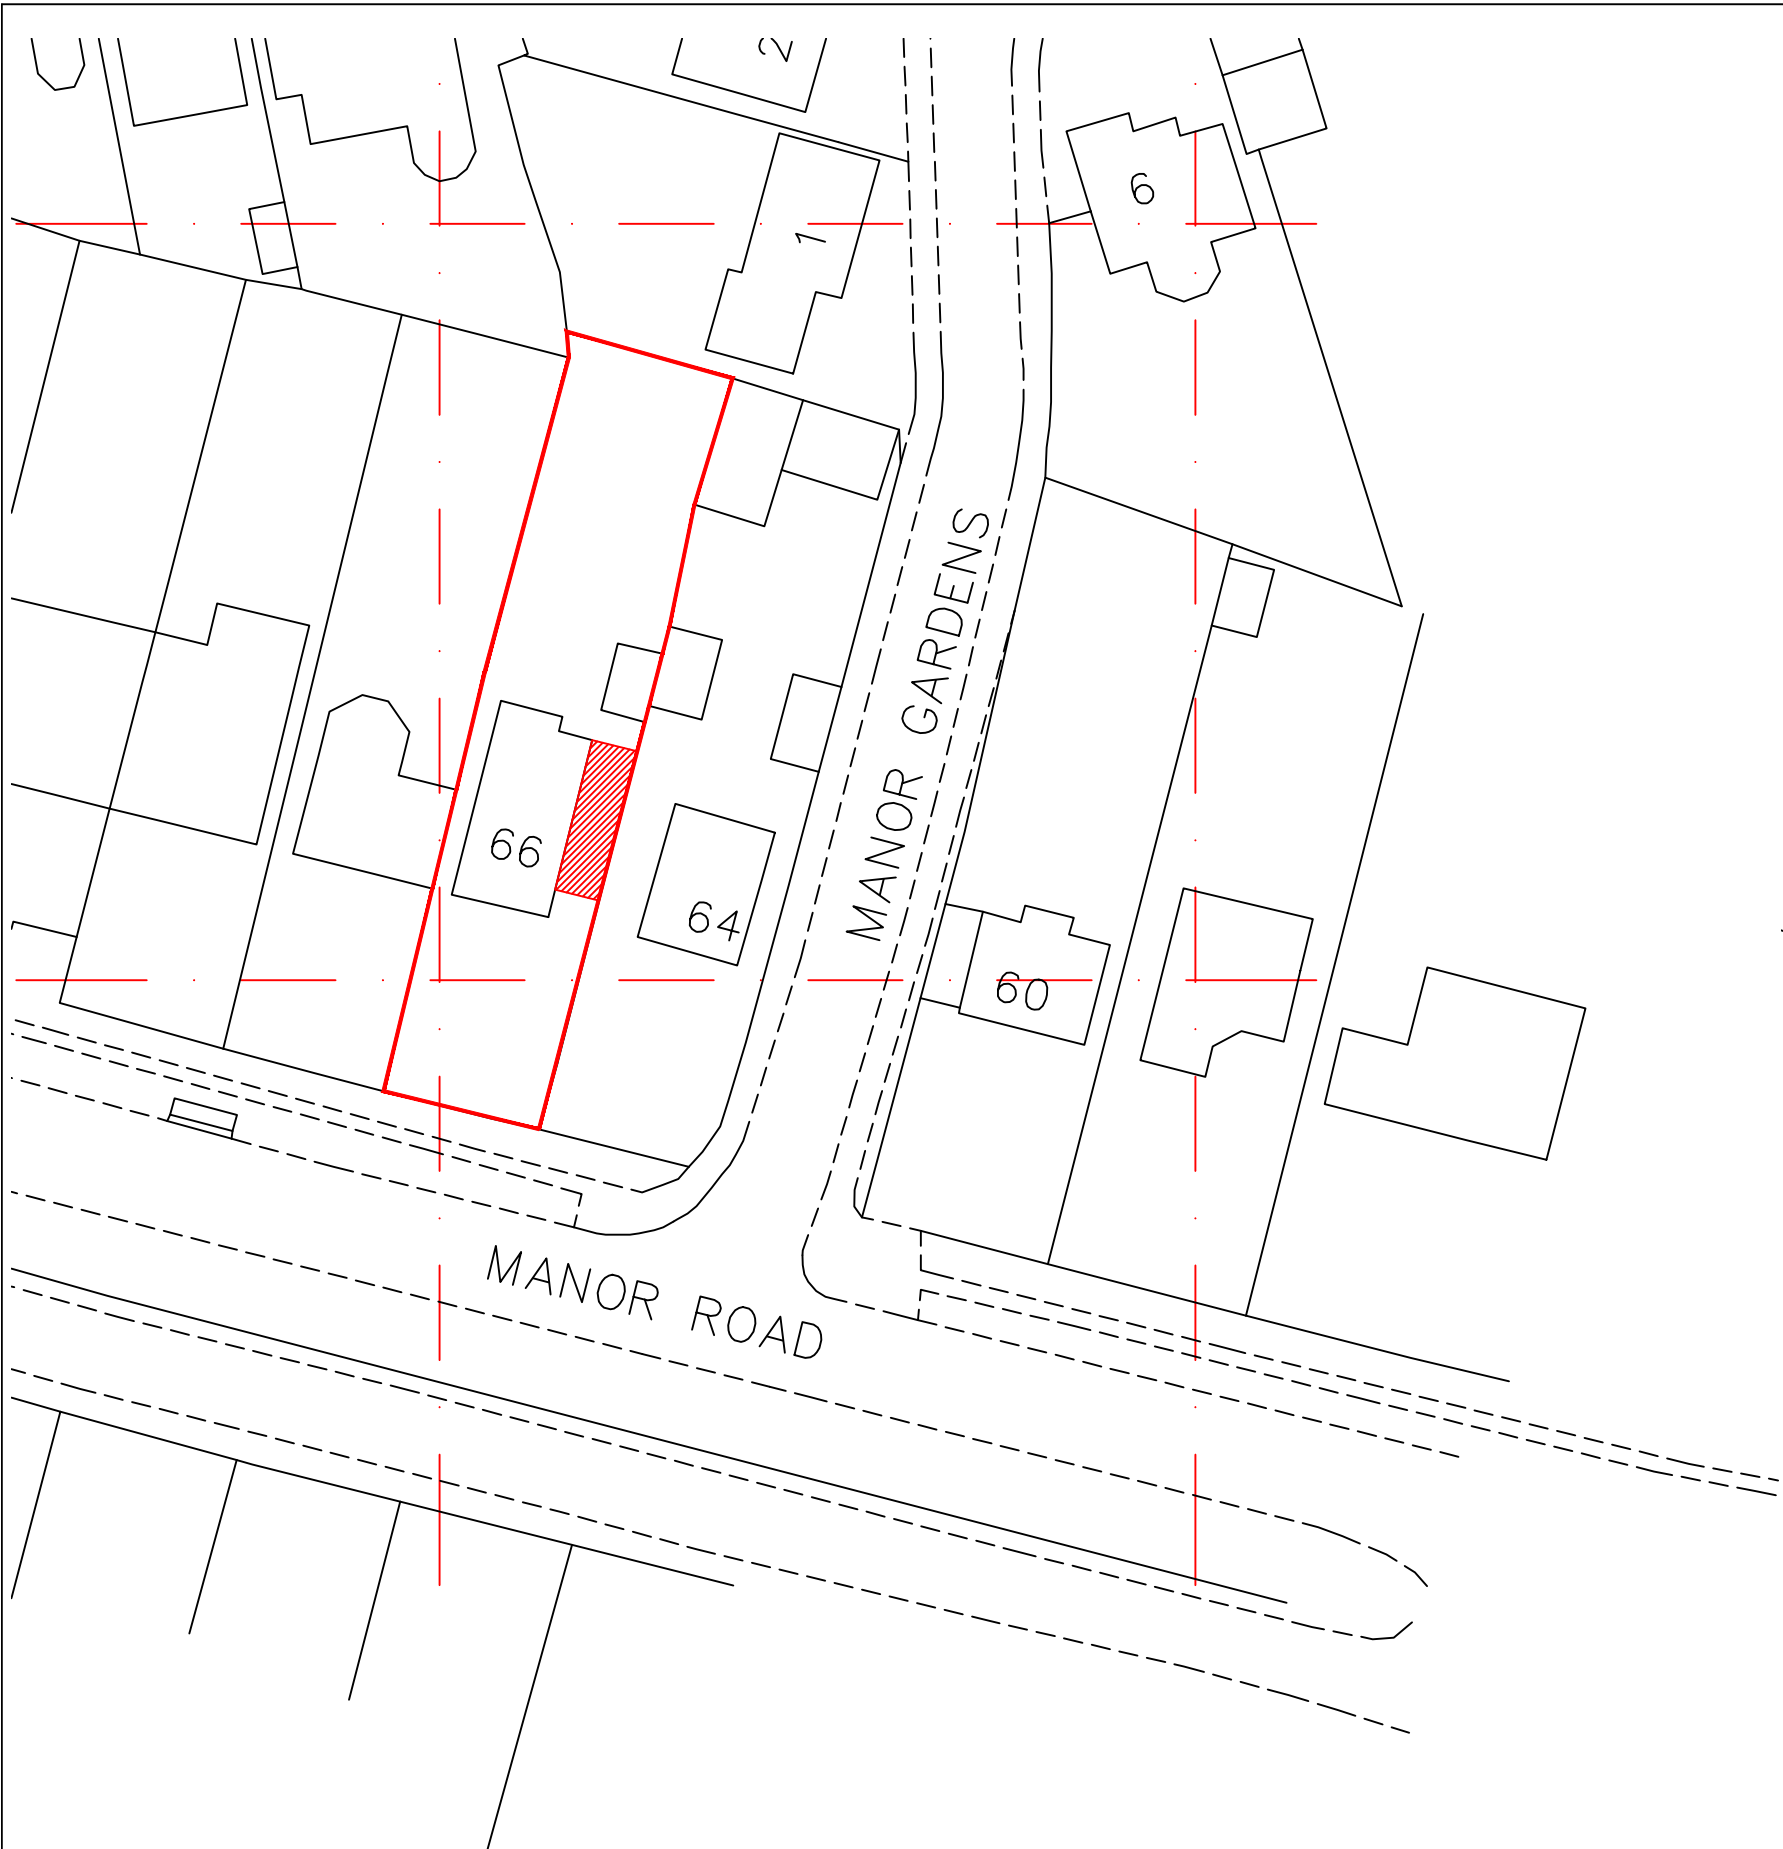

BLOCK PLAN
scale 1:500