


Mr & Mrs Chapman
66 Manor Road
Desford LE9 9JS

Single Storey Side Extension to create larger
Kitchen

Car Parking
Layout

1 : 200
2025-11-04

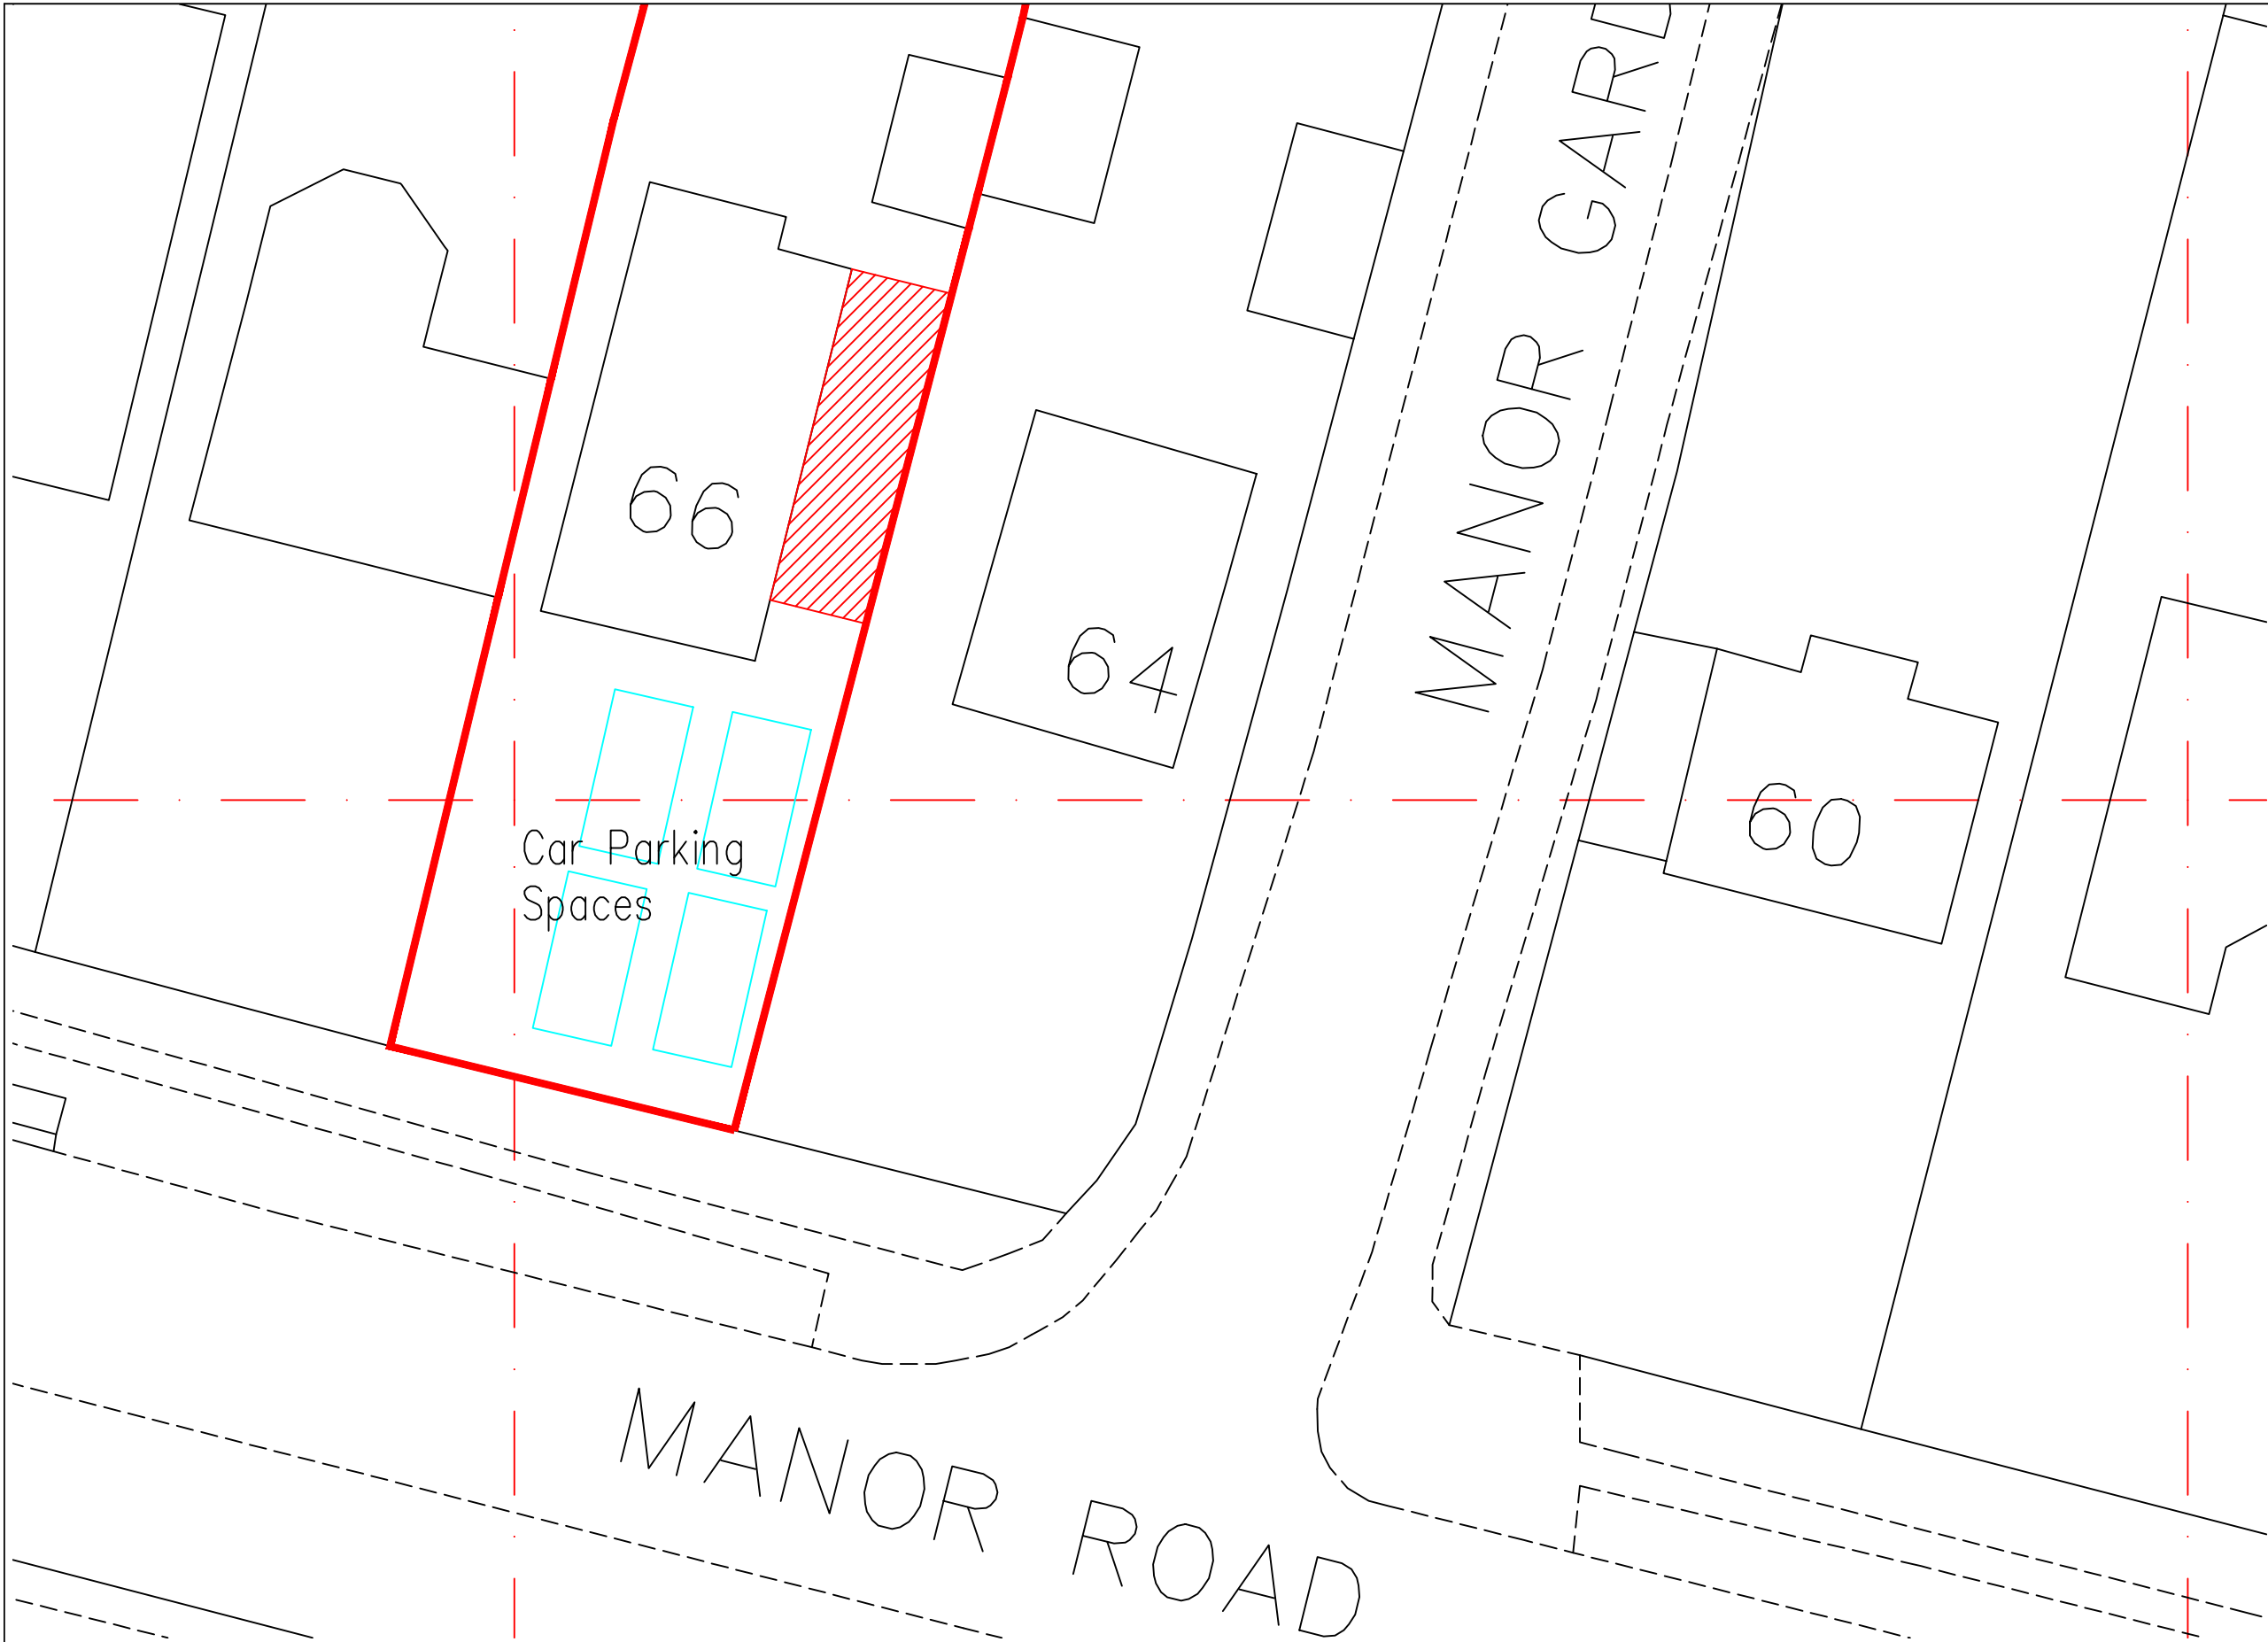

Car Parking Provision
scale 1:200