


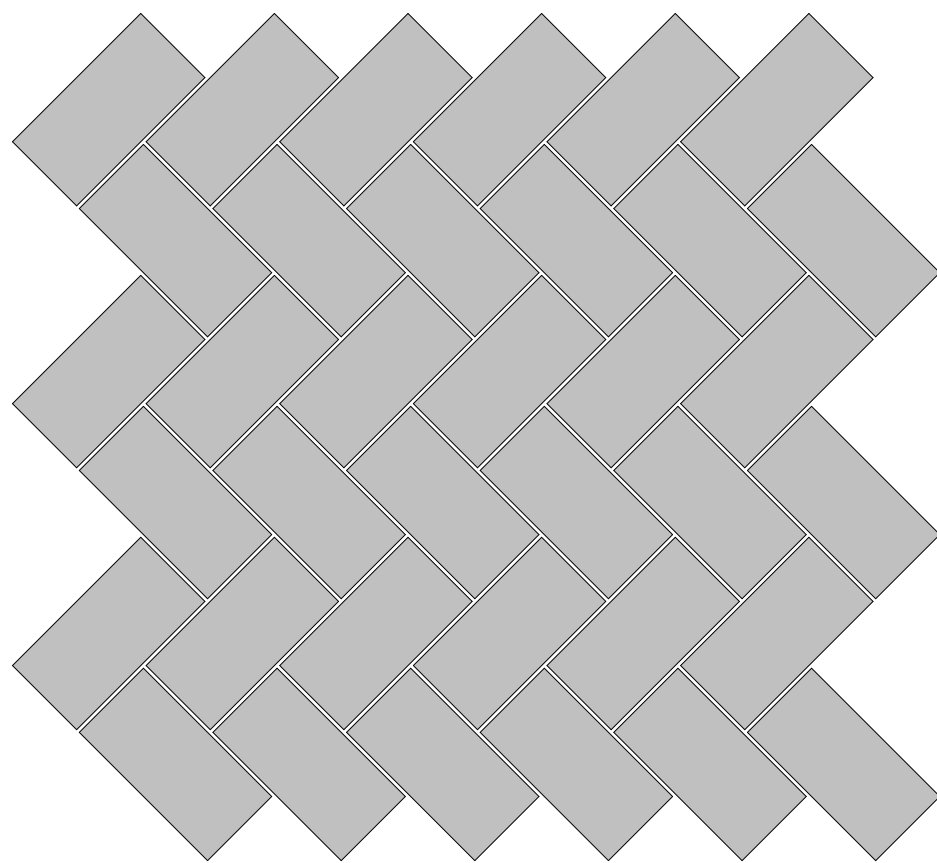
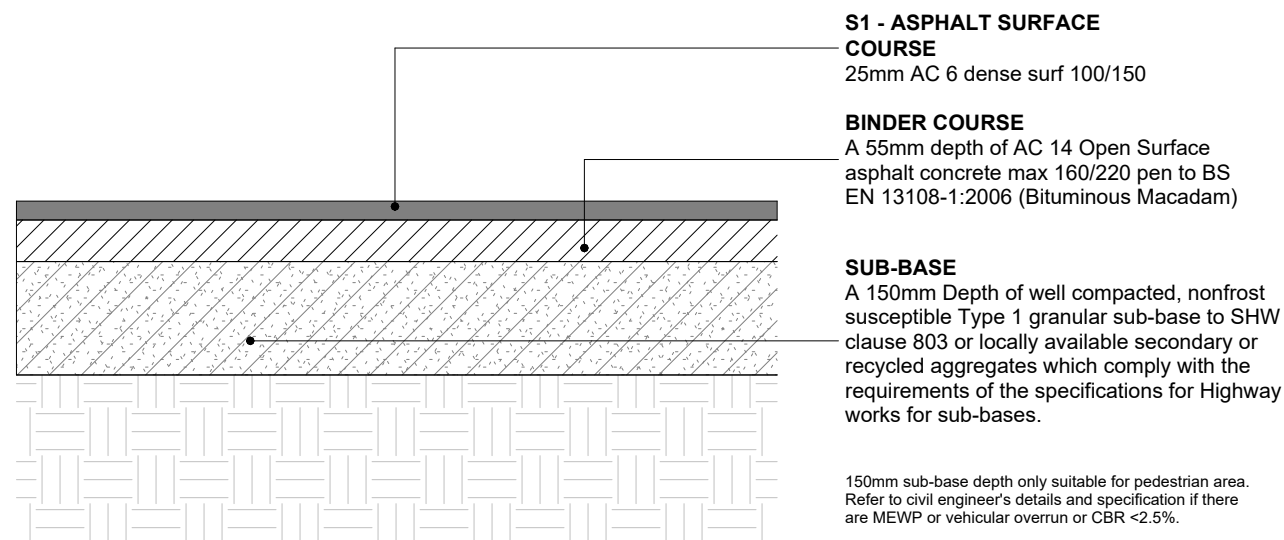
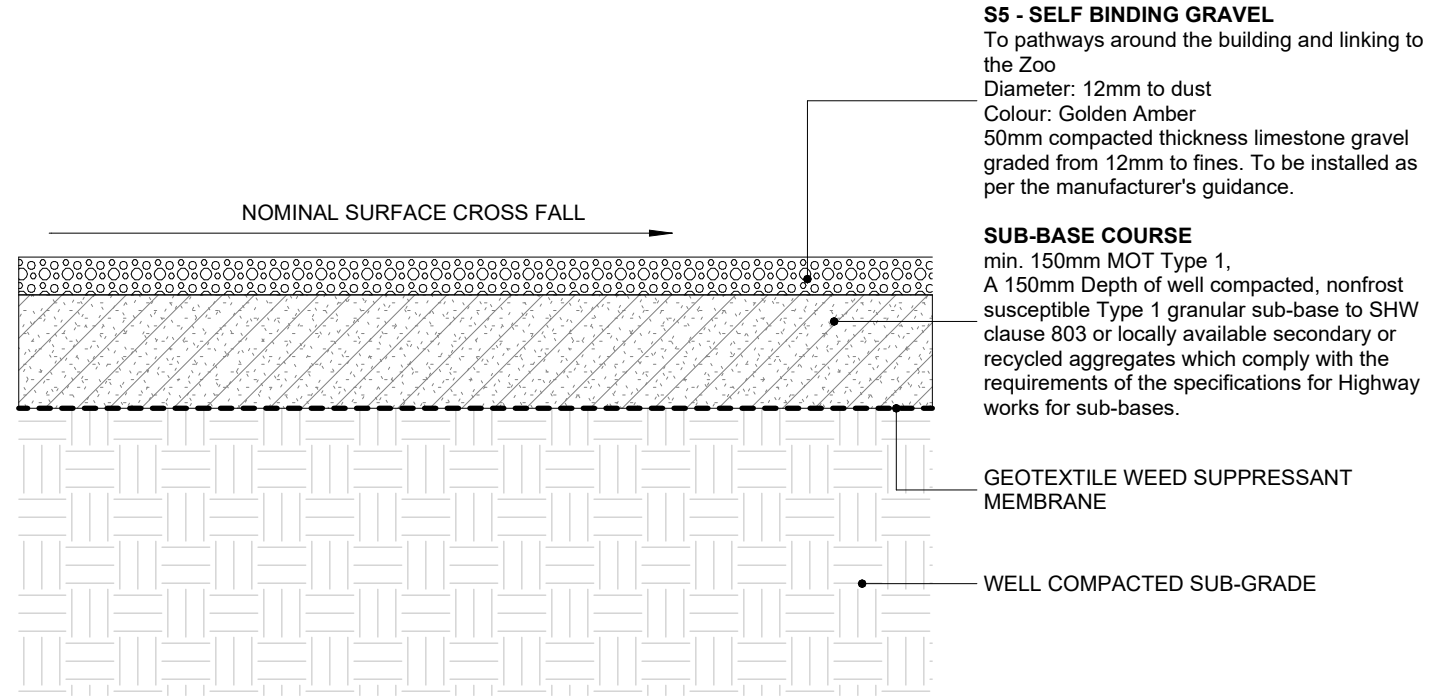
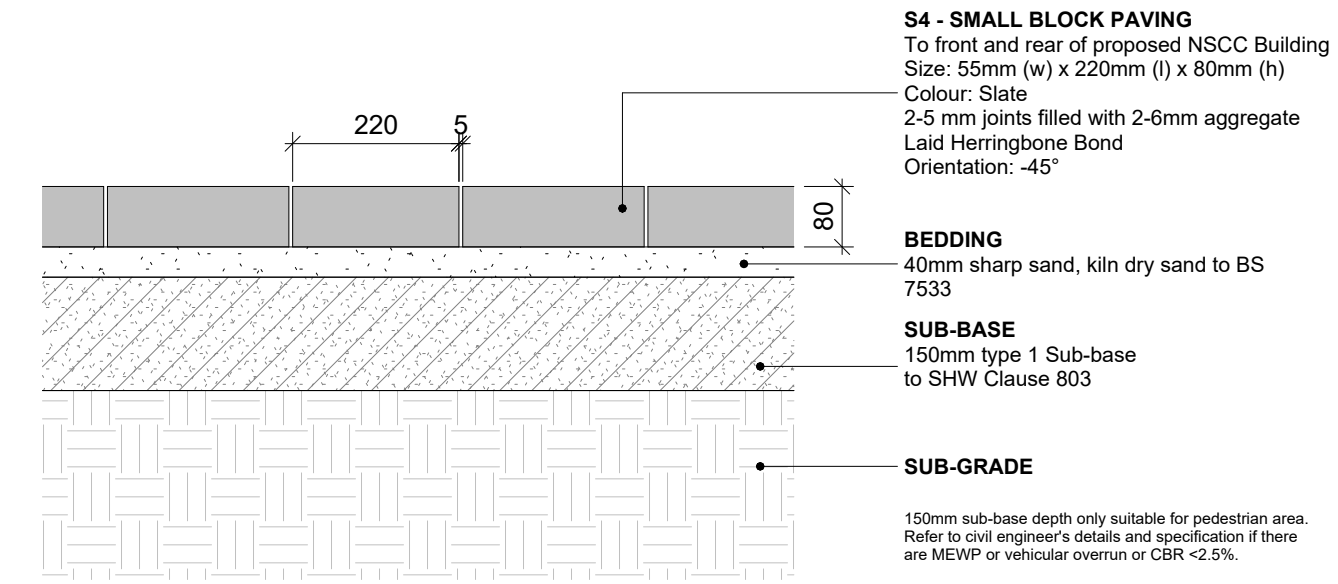
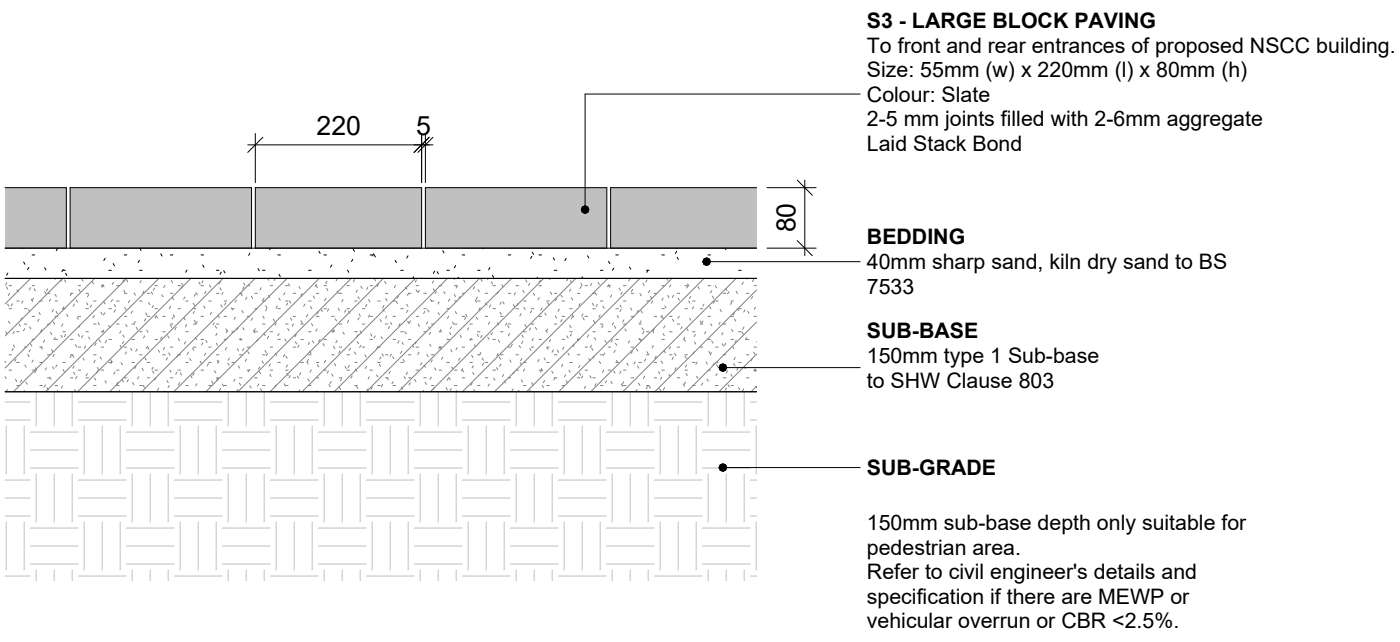
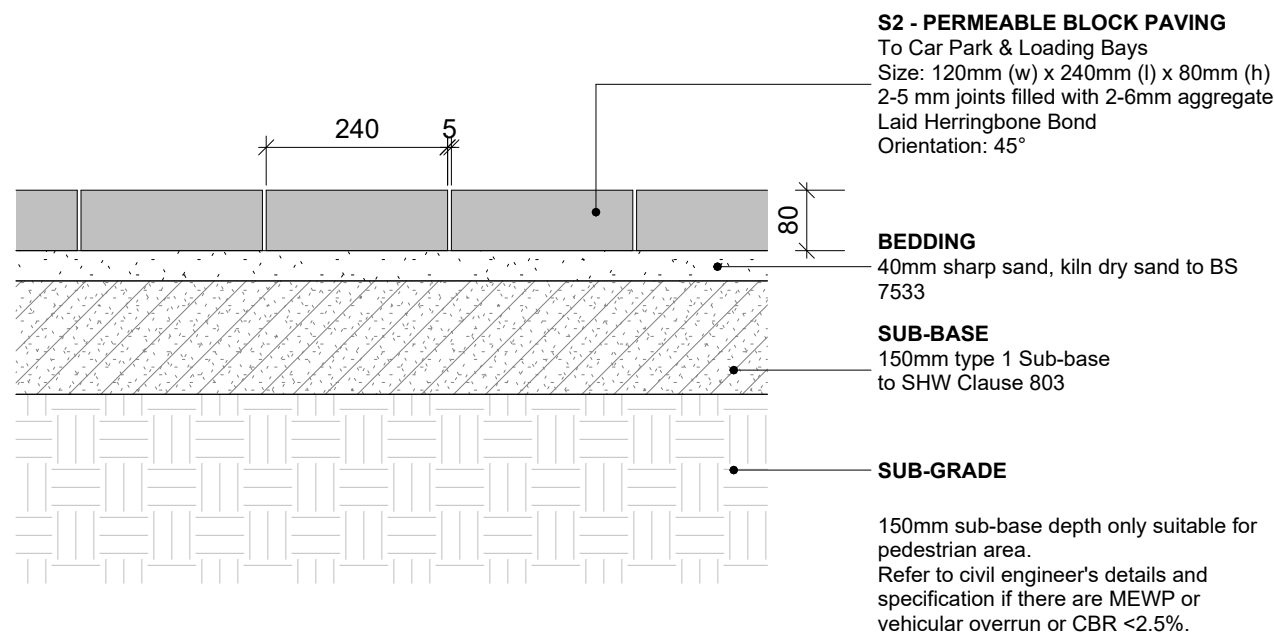
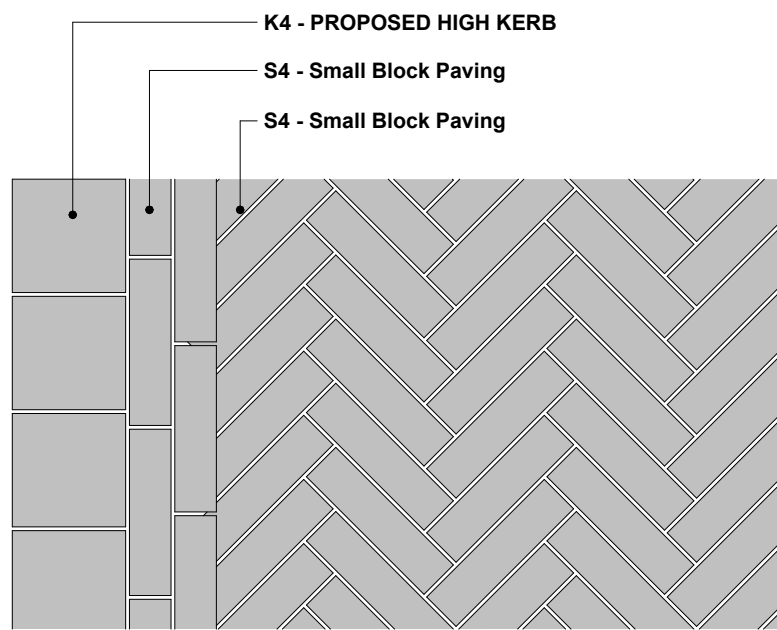
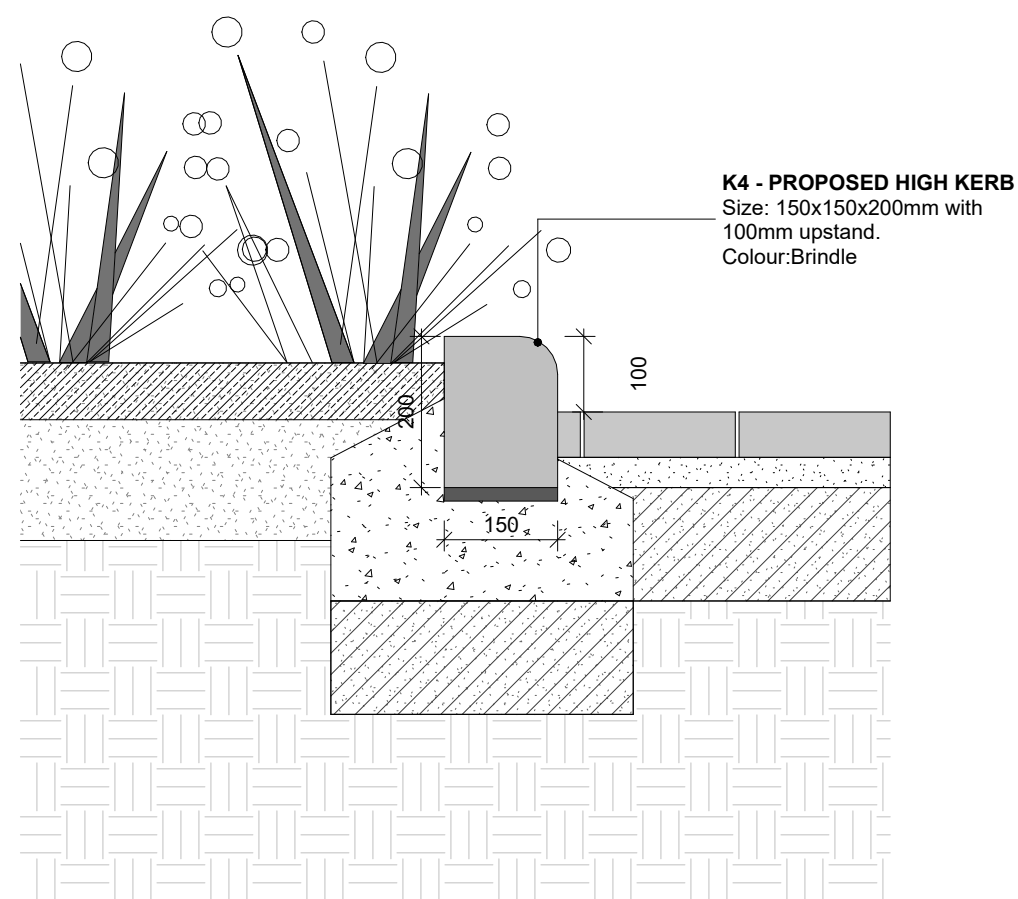
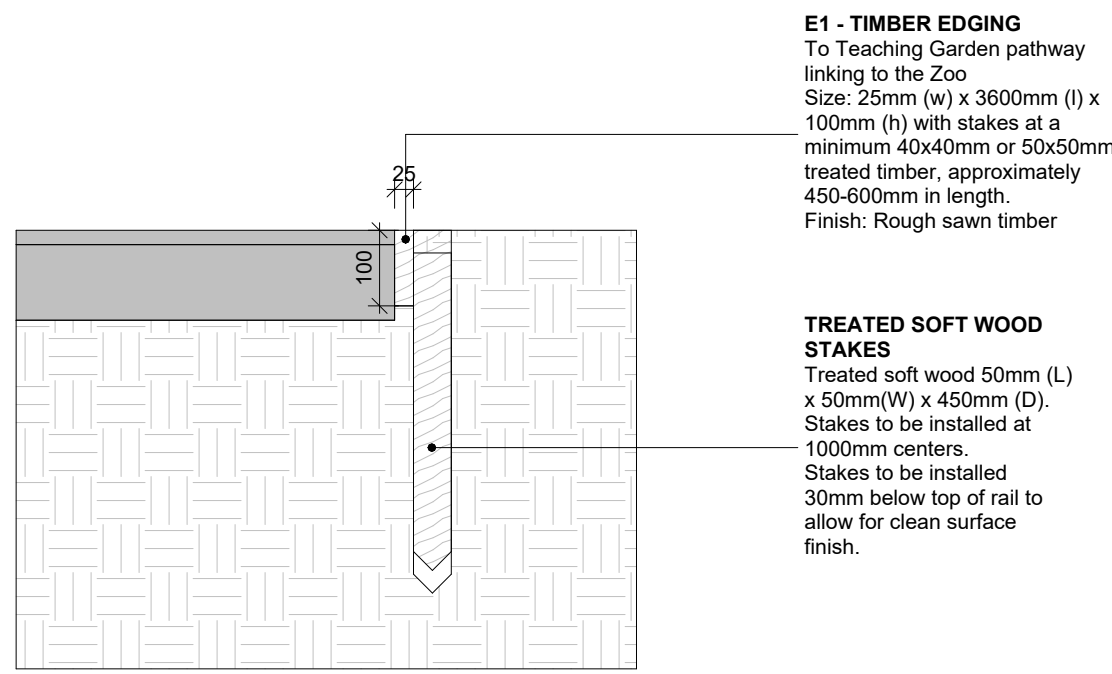
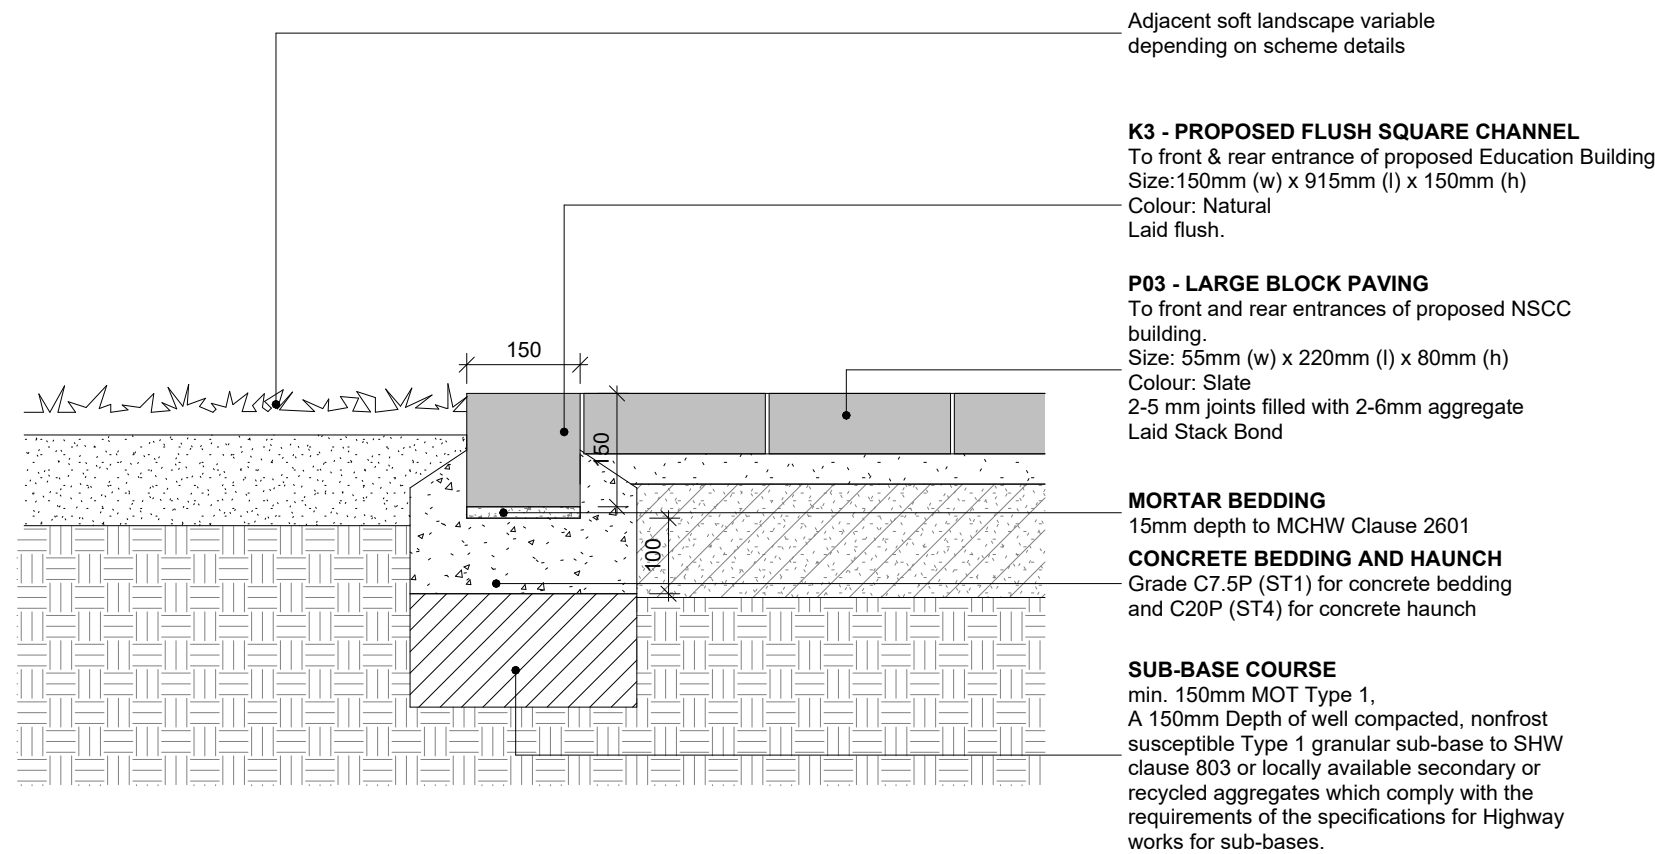


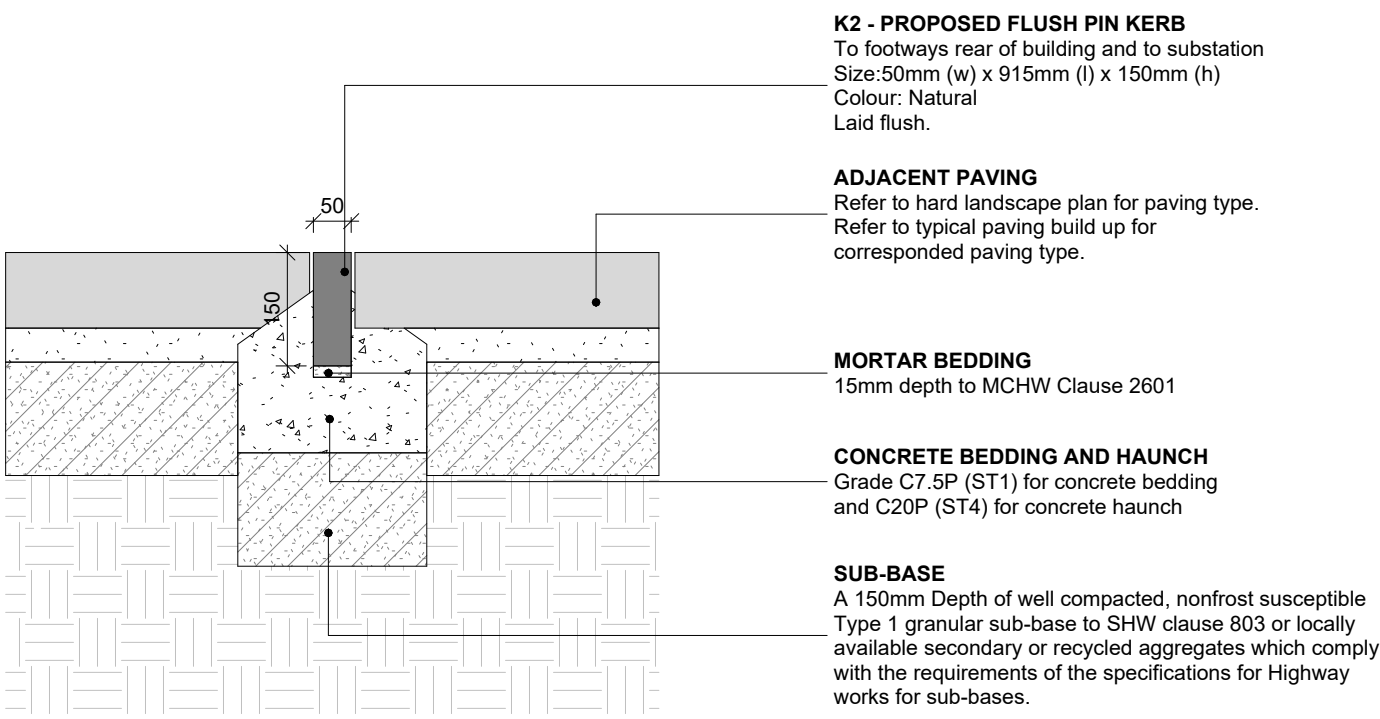

45 DEGREE HERRINGBONE PATTERN

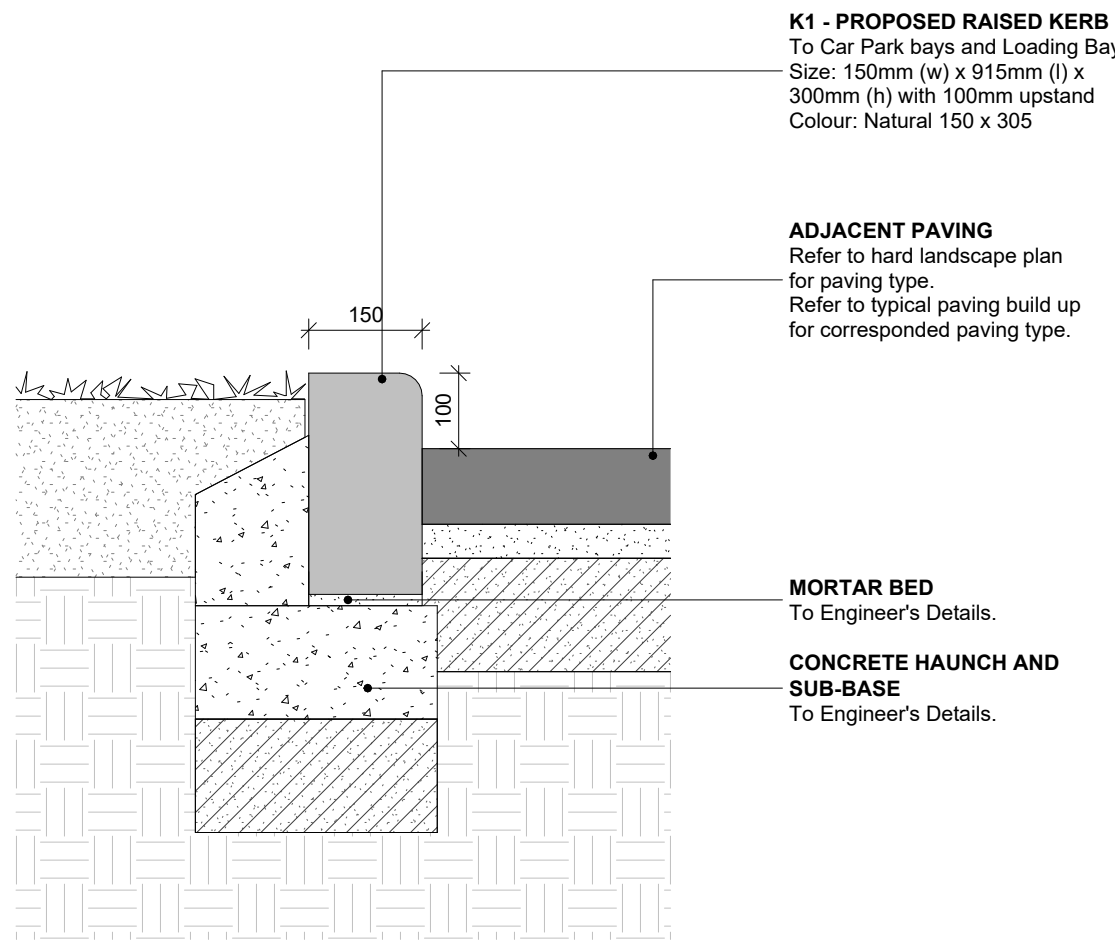

-45 DEGREE HERRINGBONE PATTERN

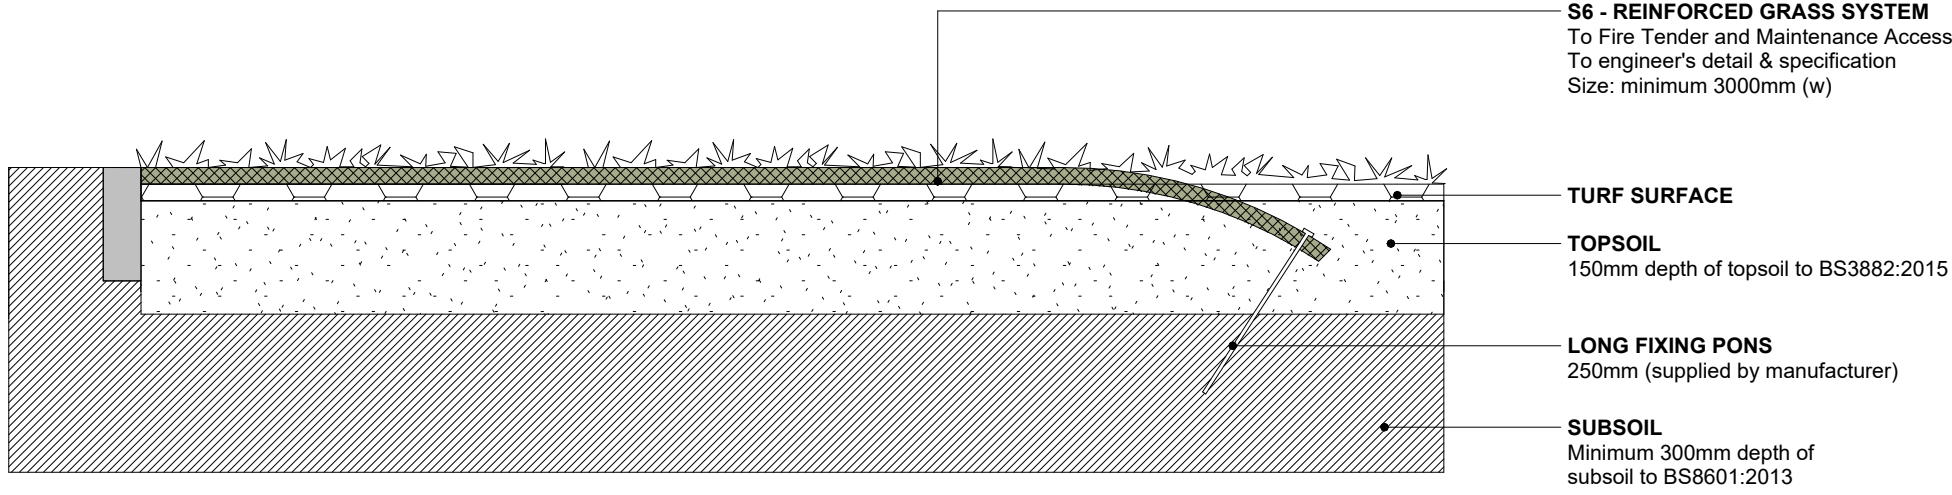

-45 DEGREE HERRINGBONE PATTERN

Notes
Check all dimensions on site. Do not scale from this drawing
Report any discrepancies and omissions to HLM Architects
This Drawing is Copyright ©



C01	ISSUED FOR PLANNING POST DESIGN DEVELOPMENT - REFER TO ACCOMPANYING DOCUMENT FOR DETAILED CHANGES	26/08/2025	EP	MC
P01	ISSUED FOR STAGE 4 COSTING	16/12/2024	JH	BC
Rev	Description	Date	By	Chk
Revisions			Suitability	
Project			D2 TENDER	

11-1567-01 Twycross Zoo

Client

Twycross Zoo- East Midland Zoological Society LTD

Title

Hard Landscape Details - Surface & Edging

Drawing No.	Revision
TWZ-HLM-00-00-DR-L-30810	C01
Scale	Drawn
1 : 10 @A1	AC
Date	Checked
04/12/2024	MC



© HLMArchitects
2nd Floor
The Ruskin Building
Tudor Square
Sheffield S1 2LA

www.hlmarchitects.com
T. +44 (0) 114 263 9600
F. +44 (0) 114 263 9650
sheffield@hlmarchitects.com

