

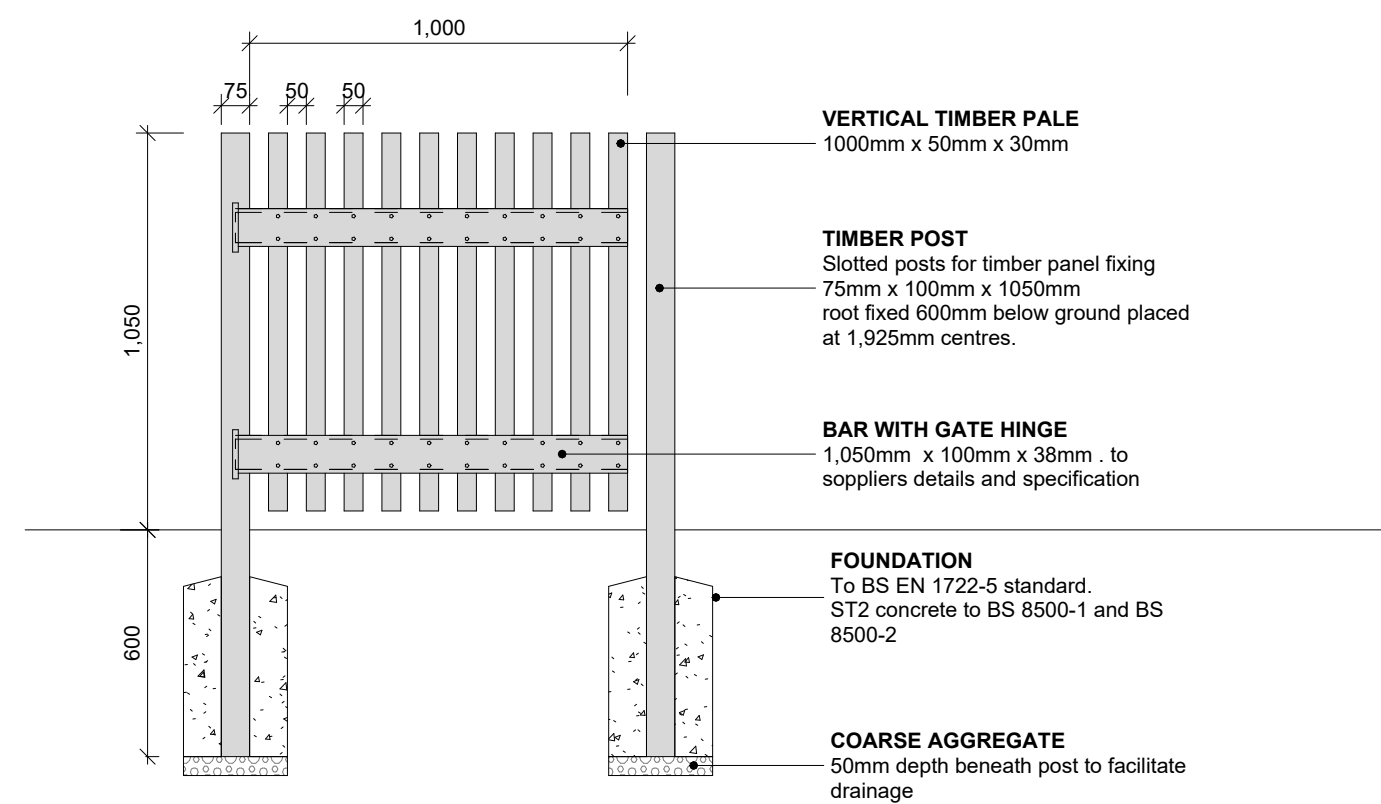
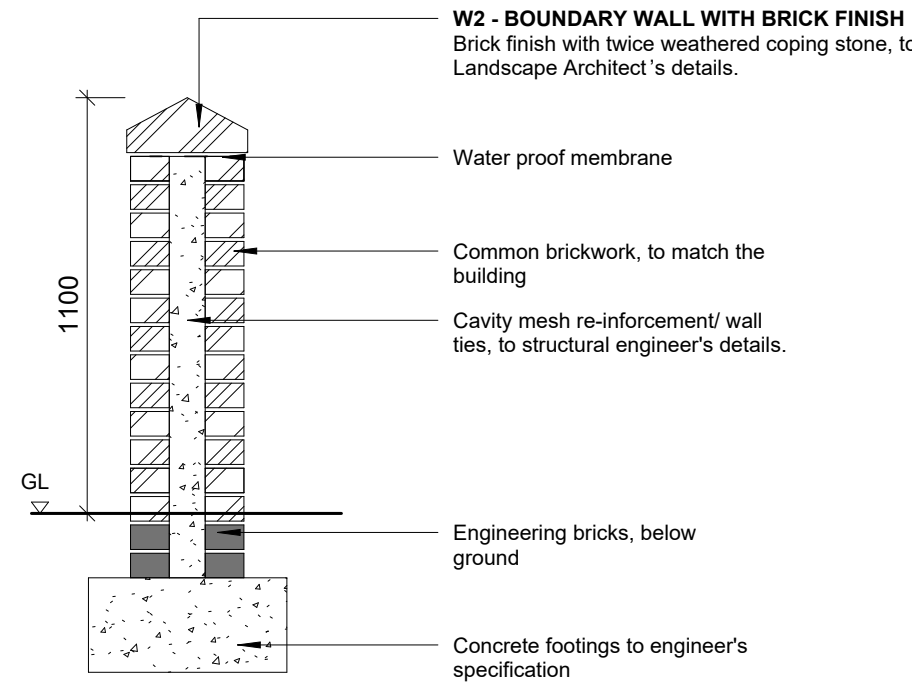
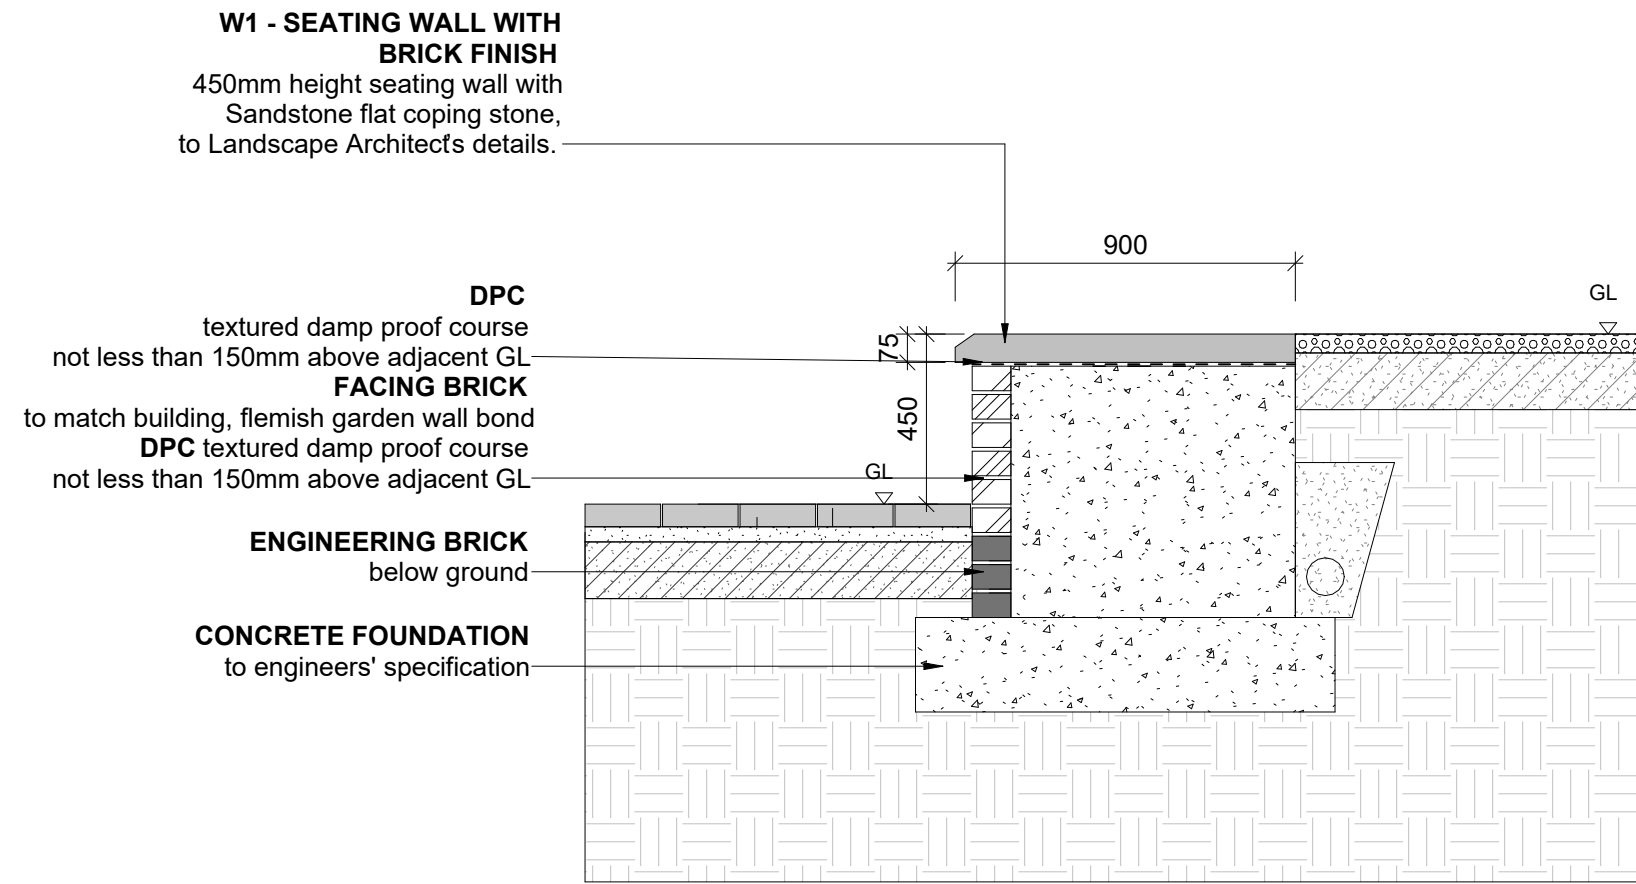
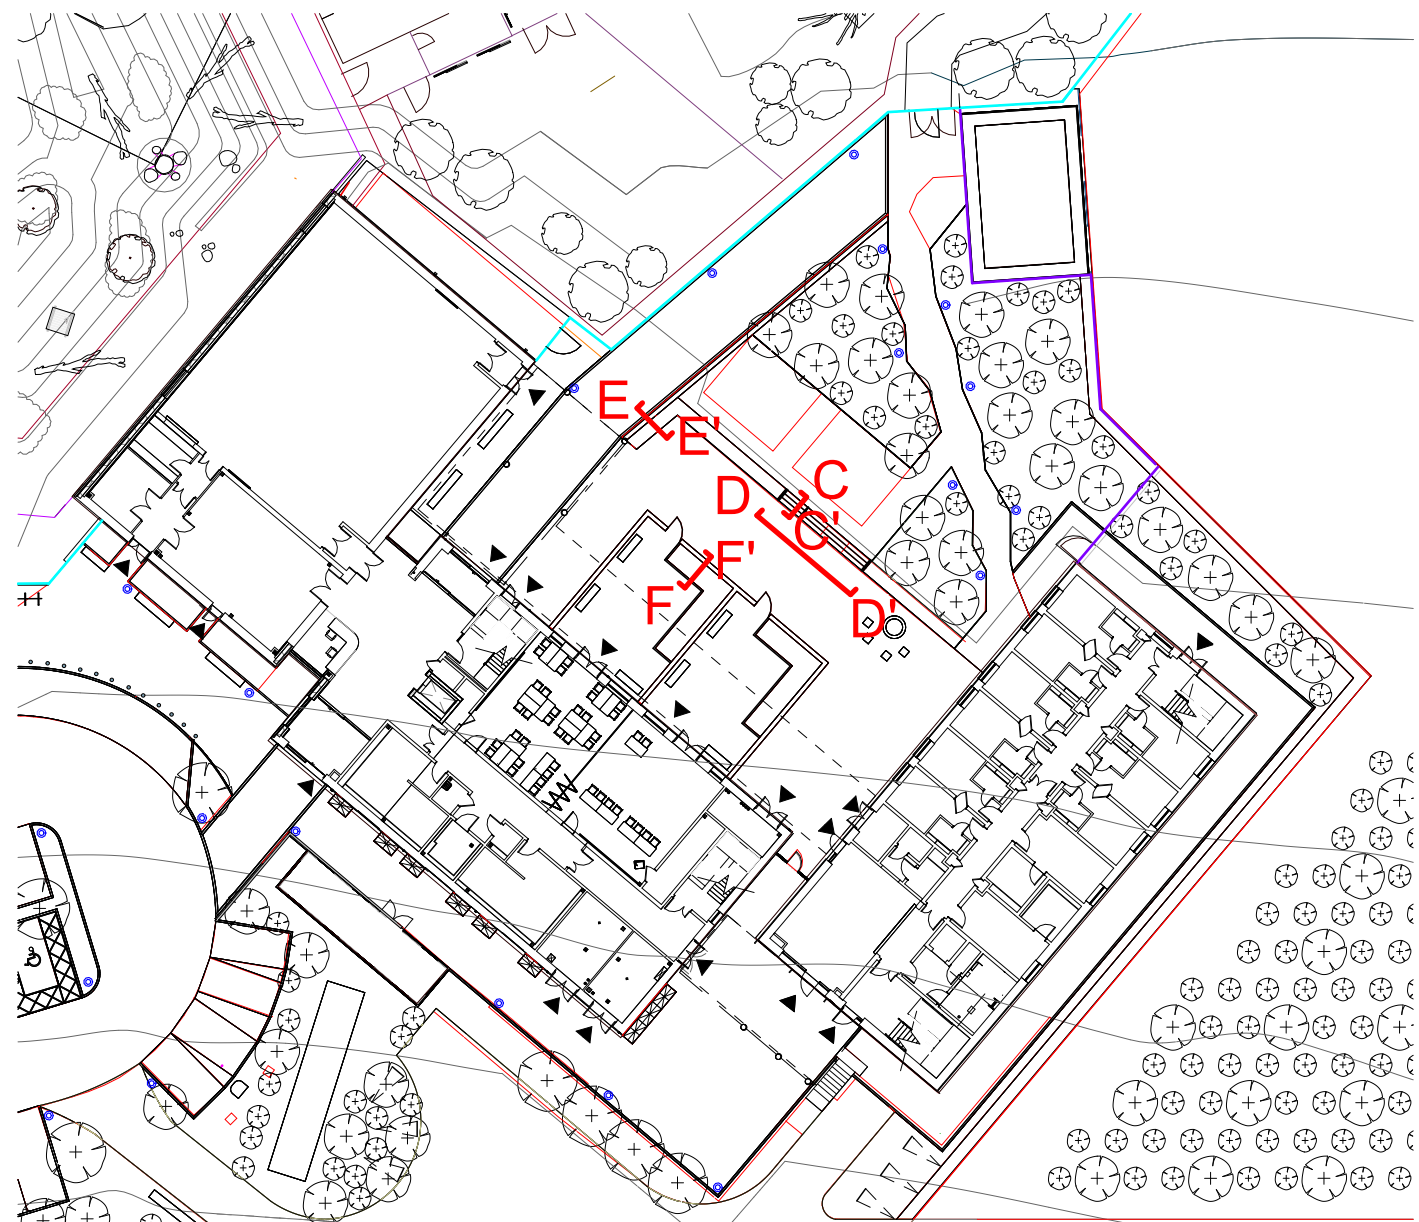


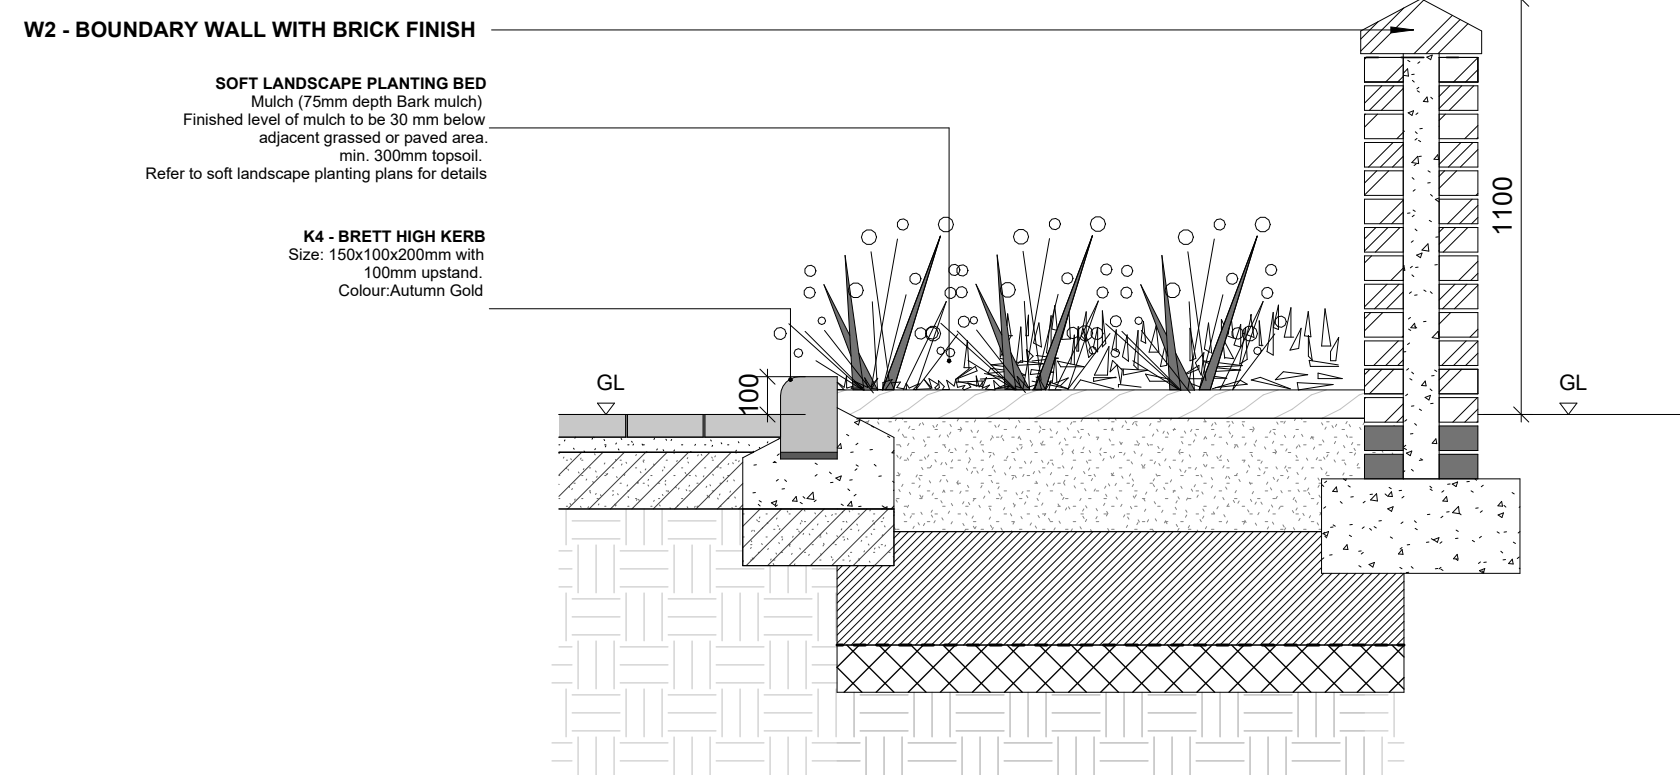


02 - W2 - Boundary Wall with Brick Finish
Scale: 1 : 20

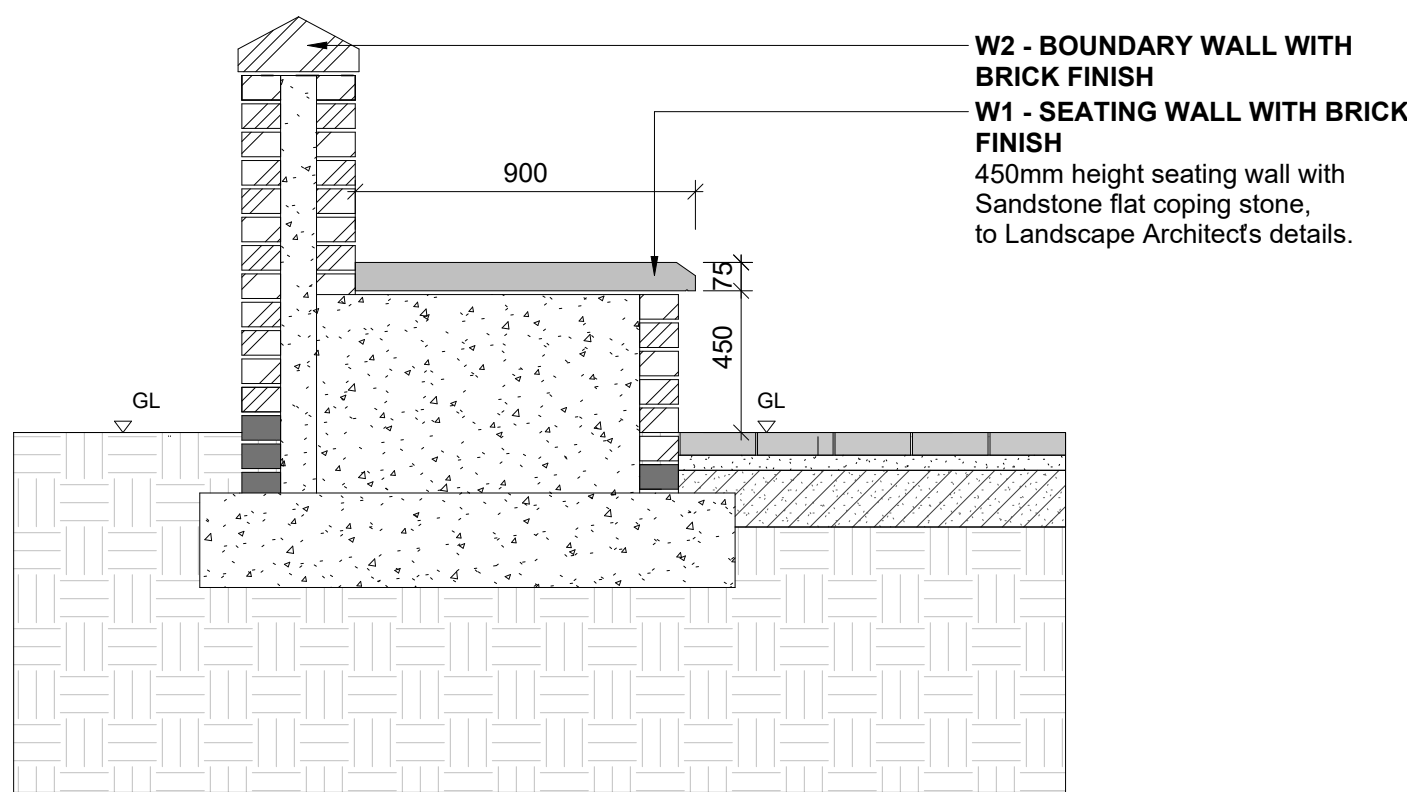

KEY PLAN 1

Notes

Check all dimensions on site. Do not scale from this drawing
Report any discrepancies and omissions to HLM Architects
This Drawing is Copyright ©

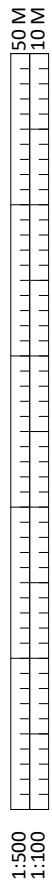

C01	ISSUED FOR PLANNING POST DESIGN DEVELOPMENT - REFER TO ACCOMPANYING DOCUMENT FOR DETAILED CHANGES	26/08/2025	EP	MC
P02	ISSUED FOR STAGE 4 COSTING	16/12/2024	JH	BC
P01	ISSUE FOR TZ COMMENTS	11/09/2023	KW	KB
Rev	Description	Date	By	Chk

Revisions	Suitability
Project	D2 TENDER

11-1567-01 Twycross Zoo

Client


Twycross Zoo- East
Midland Zoological
Society LTD

Title

Hard Landscape
Details - Typical Wall
Details

Drawing No.	Revision
TWZ-HLM-00-00-DR-L-30812	C01

Scale	Drawn
As indicated @A1	AC
Date	Checked
04/12/2024	MC

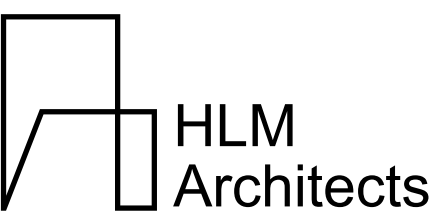

© HLMArchitects
2nd Floor
The Ruskin Building
Tudor Square
Sheffield S1 2LA

www.hlmarchitects.com
T. +44 (0) 114 263 9600
F. +44 (0) 114 263 9650
sheffield@hlmarchitects.com

