

Existing

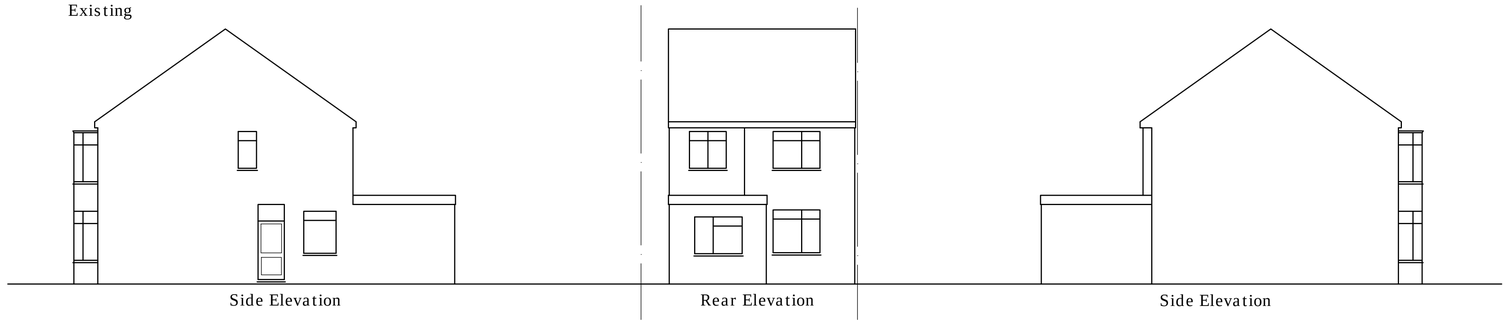


Side Elevation | Rear Elevation | Side Elevation

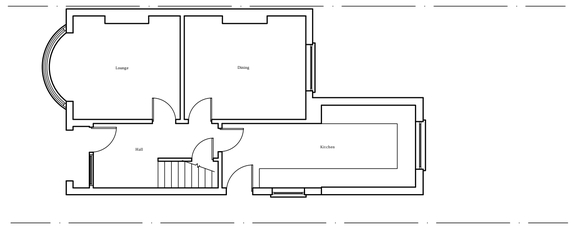


Ground Floor Plan

Proposed

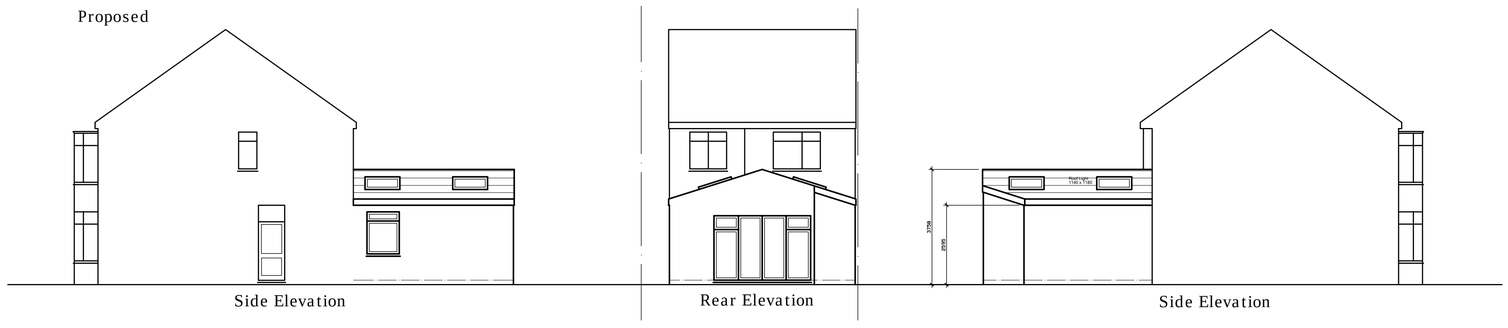

Side Elevation | Rear Elevation | Side Elevation

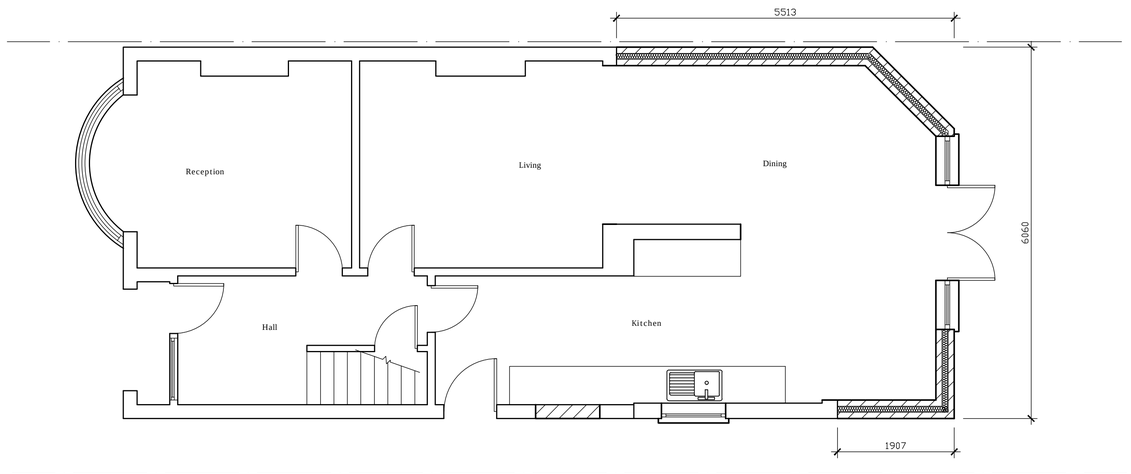

Ground Floor Plan

Drawing prepared for the purpose of Planning Permission and/or Building Regulation approval.
All dimensions to be checked on site before works commence.
Internal room layouts and fittings to client's requirements.
Actual boundary lines to be confirmed on site between parties concerned prior to commencement of work and no part of the new construction to project over the boundary.
Underground services may have been assumed and therefore they should be located prior to commemcement.

Project

Extension to rear of house
17 Salem Road
Burbage, Hinckley
Leicestershire

Drawing

Elevations and Plans

Drawing Ref: Planning Application
Scales 1:100 1:50 at A1

Brooks Building Plans

RICS

Barry Brooks MRICS MBEng Tel. 07879 655 641

Rev. A - Extension set back on boundary to No.15 - Planning Officer Request