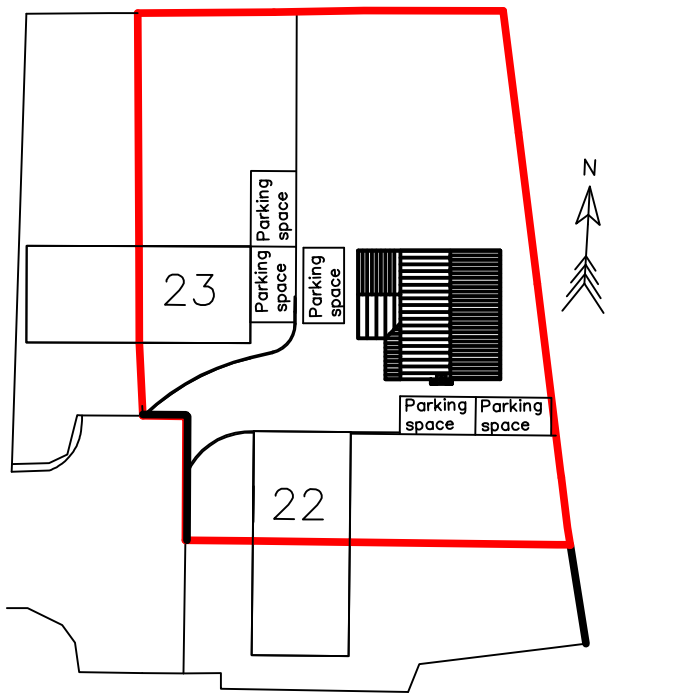

scale 1 to 500 at A3

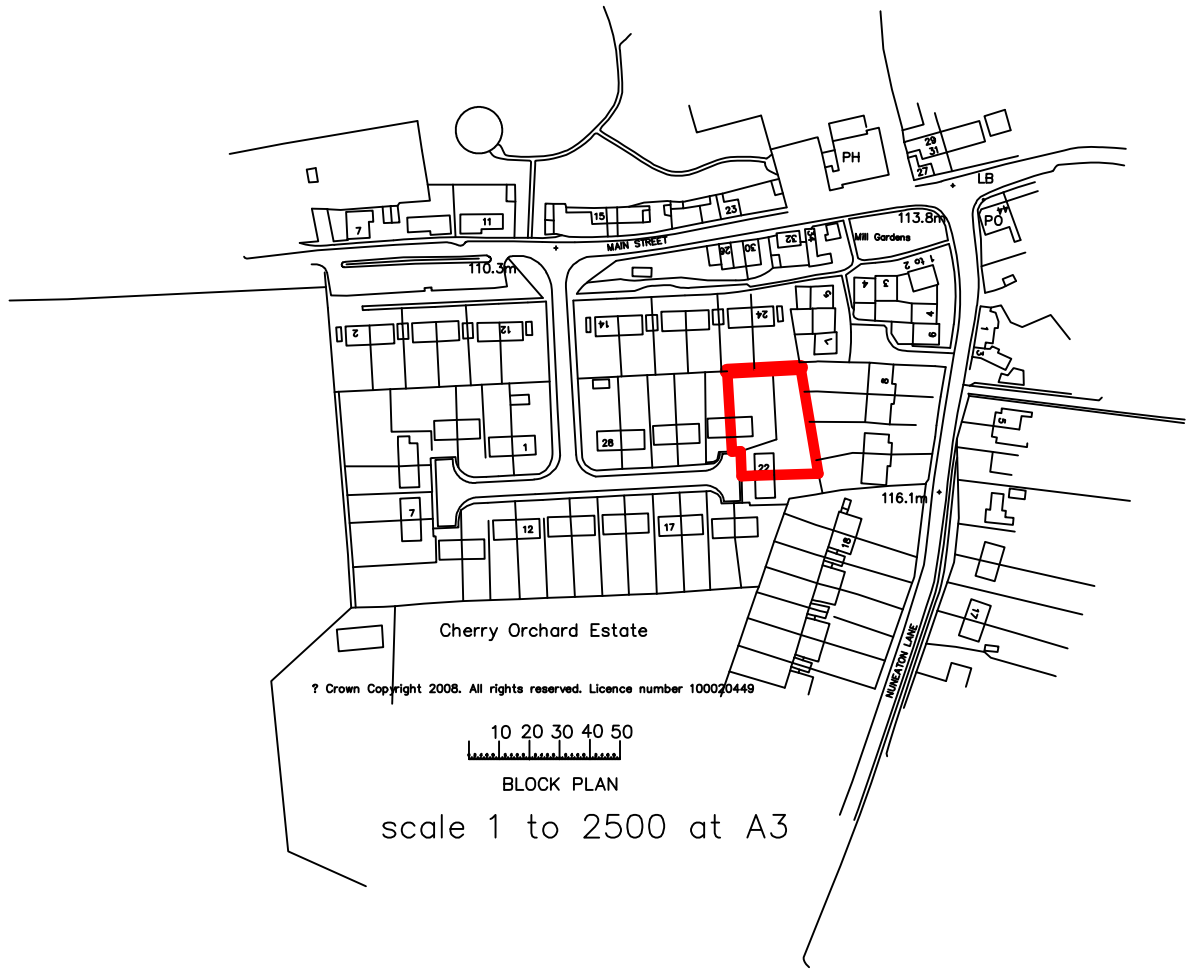

BLOCK PLAN

scale 1 to 2500 at A3

BEESTON CONSTRUCTION LTD

DESIGN & BUILD CONTRACTORS

PROJECT

PROPOSED NEW BUILD OF 1 HOUSE TO THE SIDE OF 23 CHERRY ORCHARD CLOSE, HIGHAM ON THE HILL, LEICESTERSHIRE

CLIENT

MR T BARTON

DRAWING NO

BAR01

SCALE 1:500, 1:2500

107 LIMBY HALL LANE, SWANNINGTON, COALVILLE, LEICESTERSHIRE, LE67 8QG
TEL. 01530 810496 EMAIL info@beestonconstruction.co.uk

Revision C

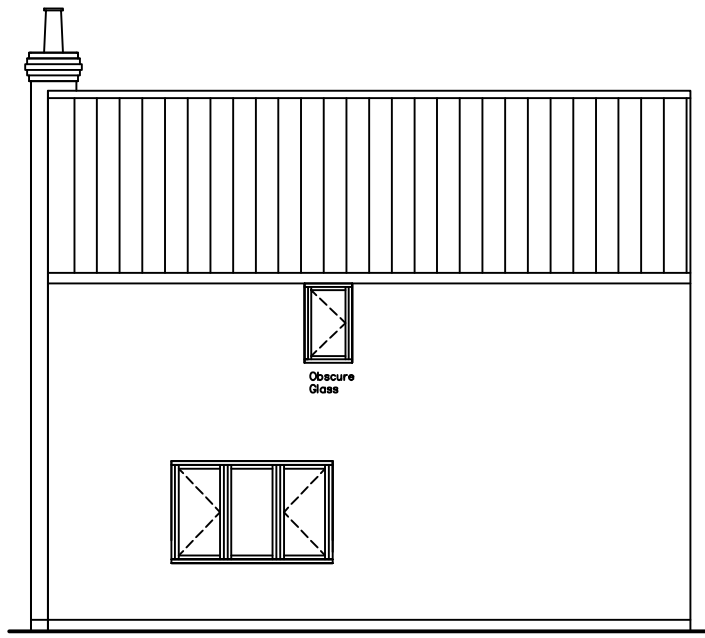

Rear Elevation



Front Elevation



Left Elevation

Material Schedule

BRICKS
HANSON WEATHERFIELD RED MULTI
ABOVE 3 COURSES OF BLUES

ROOF TILES
SANDTOFT LIGHT GREY LINDUM

WINDOWS AND DOORS
WHITE UPVC

GUTTERS
BLACK HALF ROUND PLASTIC

FACIA AND SOFFIT
WHITE UPVC

FENCE BETWEEN NEW HOUSES
CONCRETE POSTS & GRAVEL BOARDS,
FEATHEREDGE PANELS.

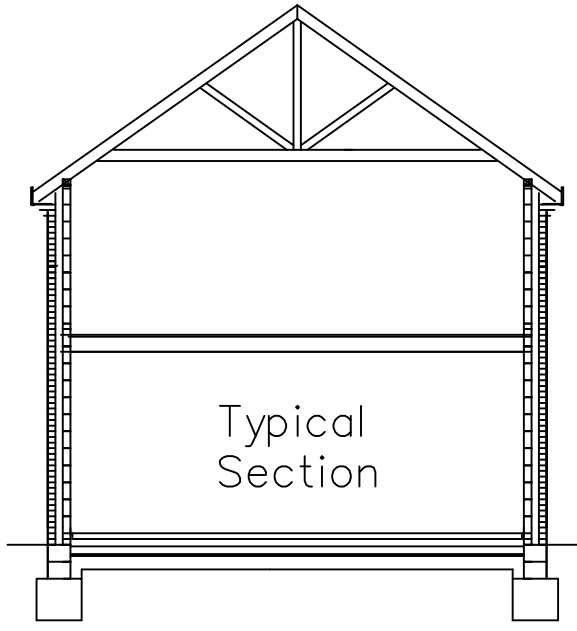

Typical
Section

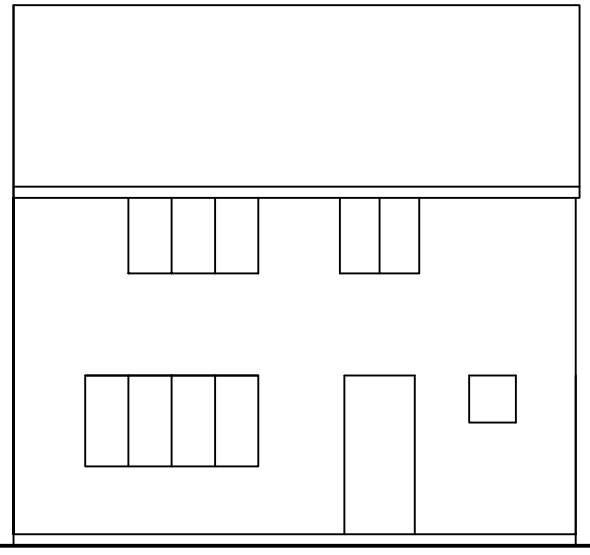

Existing house for height
comparison

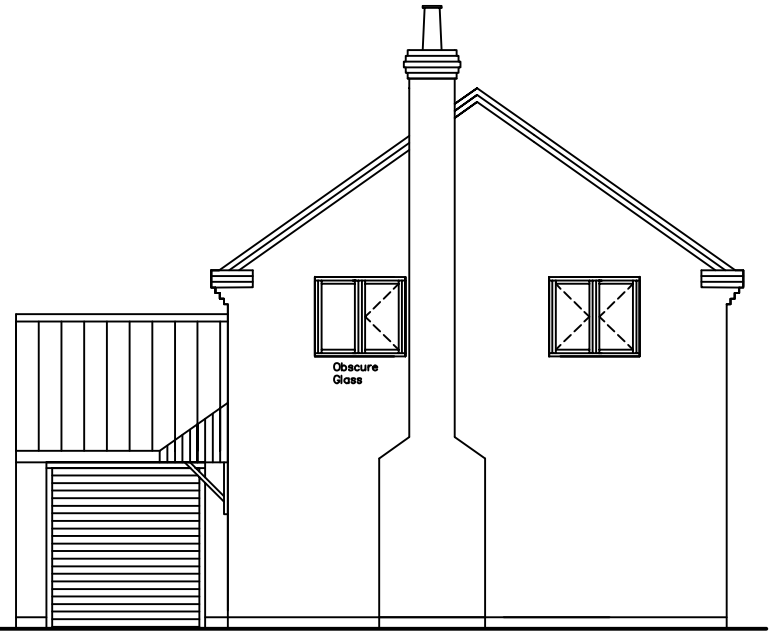

Right Elevation

0 2 4 6 8 10m

BEESTON CONSTRUCTION LTD

DESIGN & BUILD CONTRACTORS

PROJECT

PROPOSED NEW BUILD OF 1 HOUSE
TO THE SIDE OF 23 CHERRY
ORCHARD CLOSE, HIGHAM ON THE
HILL, LEICESTERSHIRE

CLIENT

MR T BARTON

DRAWING NO
BAR02

SCALE 1:100 at A3

107 LIMBY HALL LANE, SWANNINGTON,
COALVILLE, LEICESTERSHIRE, LE67 8QG
TEL 01530 810496 EMAIL info@beestonconstruction.co.uk

Revision C

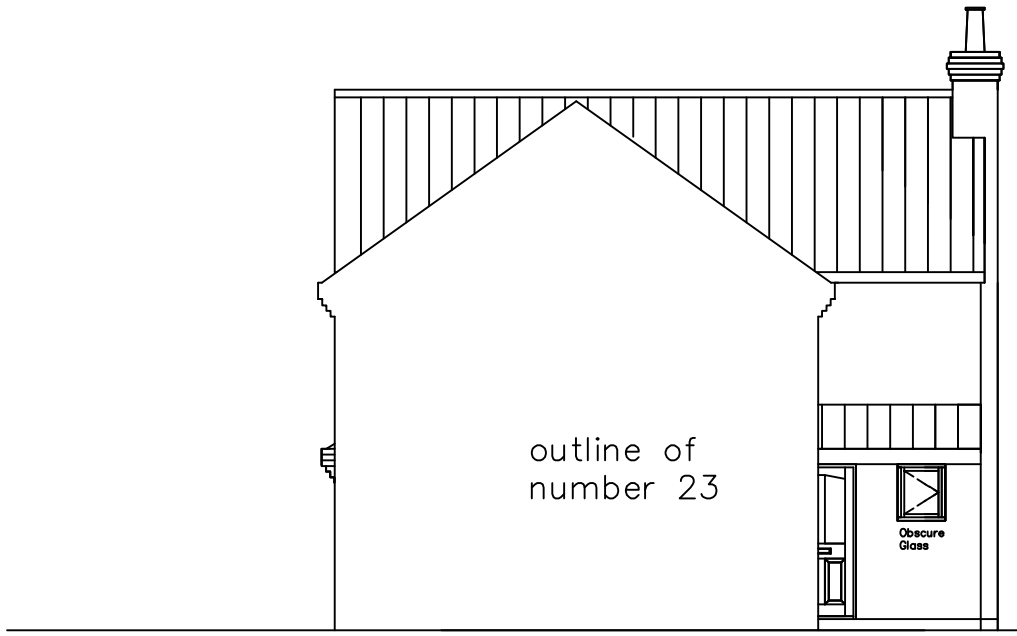

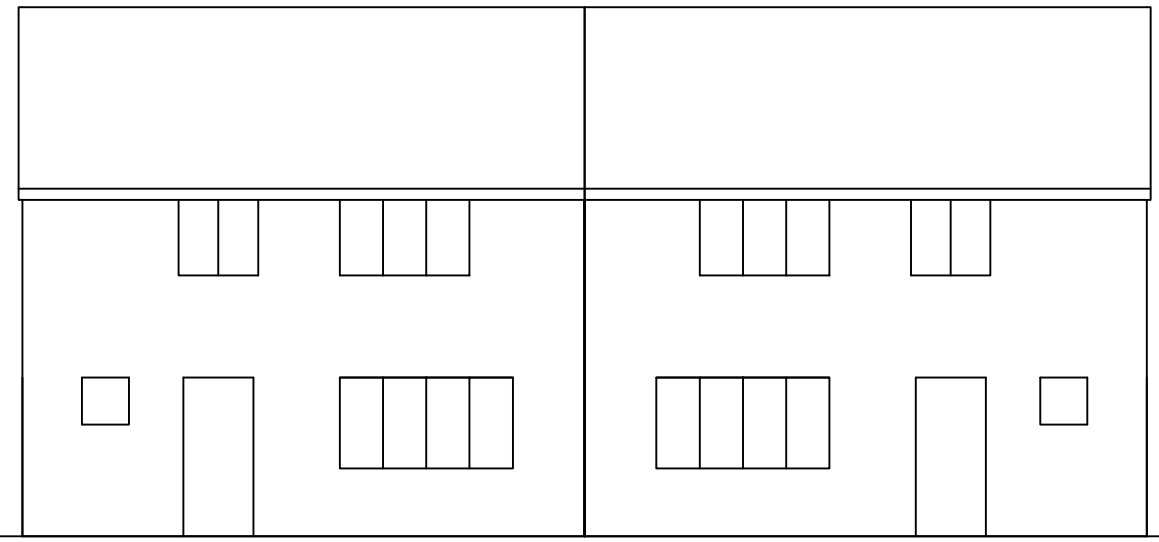

street scene looking
at no 22

1 2 3 4 5 6 7 8

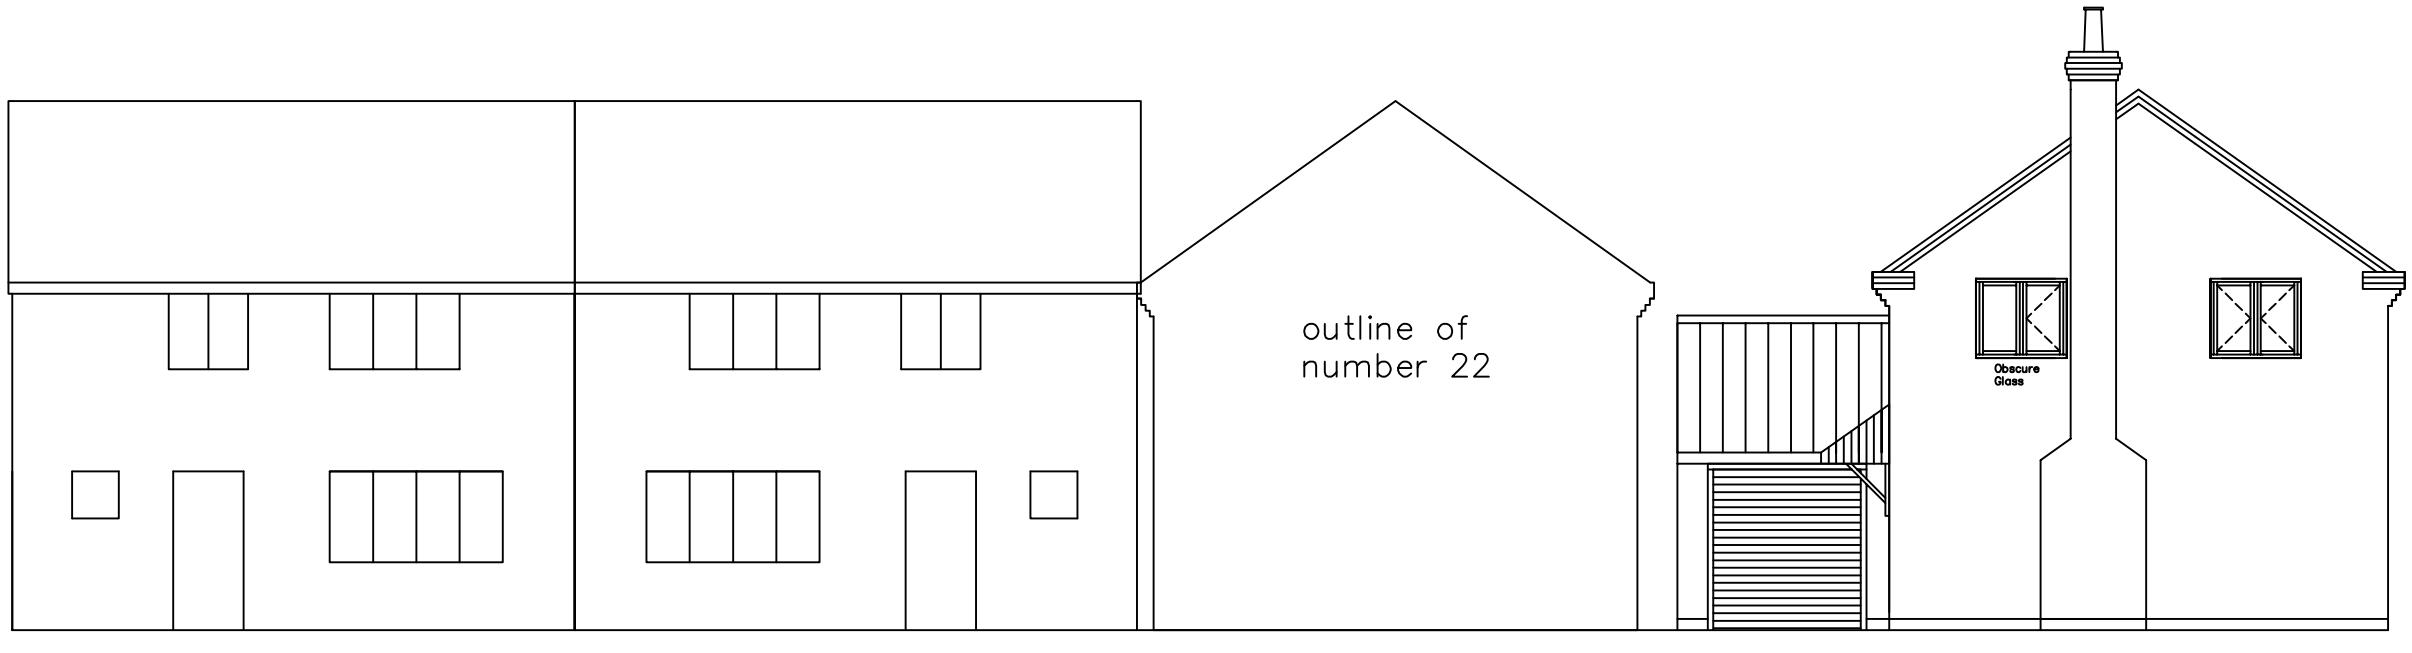

street scene looking at no 23

BEESTON CONSTRUCTION LTD

DESIGN & BUILD CONTRACTORS

PROJECT

PROPOSED NEW BUILD OF 1 HOUSE TO THE SIDE OF 23 CHERRY ORCHARD CLOSE, HIGHAM ON THE HILL, LEICESTERSHIRE

CLIENT

MR T BARTON

DRAWING NO
BAR03

SCALE 1:100 at A3

107 LIMBY HALL LANE, SWANNINGTON, COALVILLE, LEICESTERSHIRE, LE67 8QG
TEL. 01530 810496 EMAIL info@beestonconstruction.co.uk

Revision C

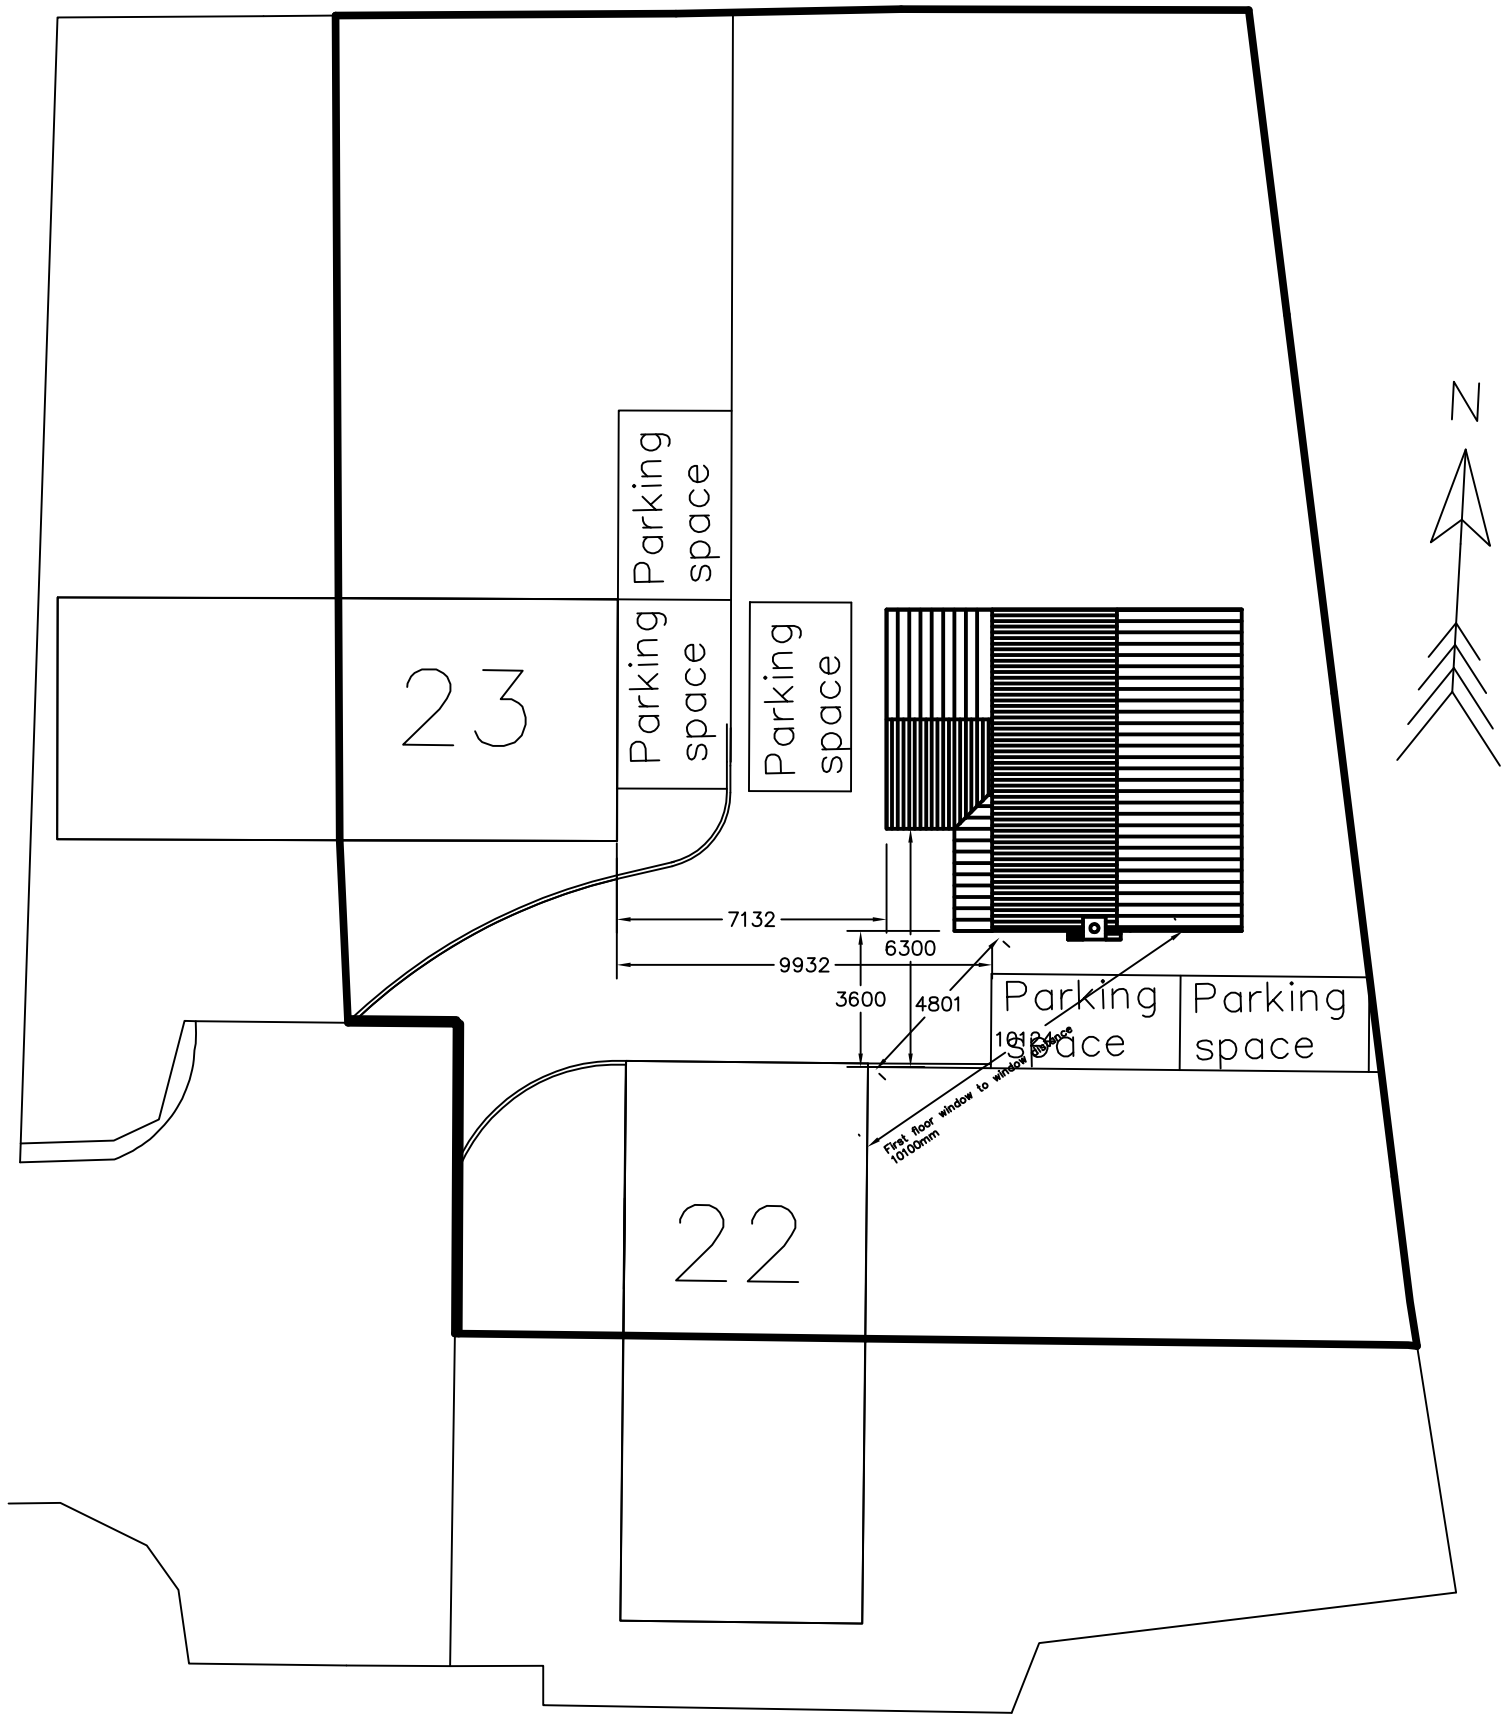

BEESTON CONSTRUCTION LTD

DESIGN & BUILD CONTRACTORS

PROJECT

PROPOSED NEW BUILD OF 1 HOUSE TO THE SIDE OF 23 CHERRY ORCHARD CLOSE, HIGHAM ON THE HILL, LEICESTERSHIRE

CLIENT

MR T BARTON

DRAWING NO

BAR04

SCALE 1:200 at A3

107 LIMBY HALL LANE, SWANNINGTON, COALVILLE, LEICESTERSHIRE, LE67 8QG
TEL. 01530 810496 EMAIL info@beestonconstruction.co.uk

Revision C

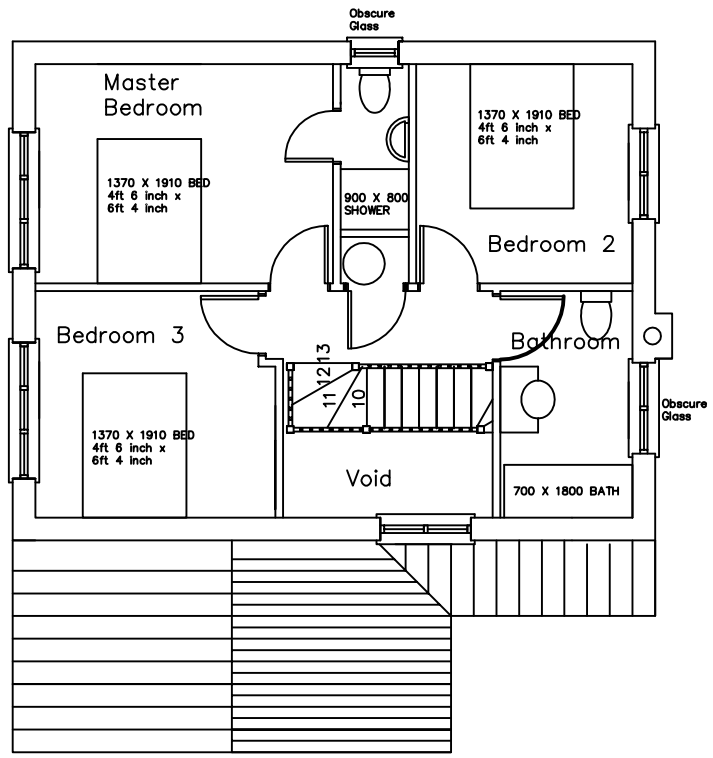

First Floor

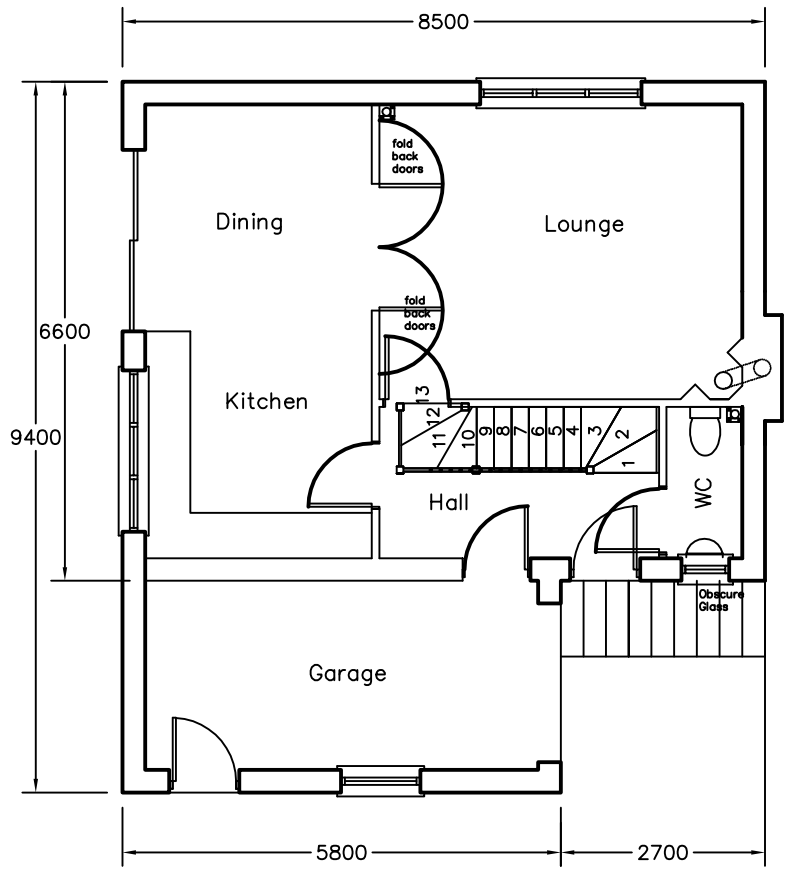

Ground Floor

1 2 3 4 5 6 7 8 9 10m

BEESTON CONSTRUCTION LTD

DESIGN & BUILD CONTRACTORS

PROJECT

PROPOSED NEW BUILD OF 1 HOUSE TO THE SIDE OF 23 CHERRY ORCHARD CLOSE, HIGHAM ON THE HILL, LEICESTERSHIRE

CLIENT

MR T BARTON

DRAWING NO

BAR05

SCALE 1:100 at A3

107 LIMBY HALL LANE, SWANNINGTON, COALVILLE, LEICESTERSHIRE, LE67 8QG
TEL. 01530 810496 EMAIL info@beestonconstruction.co.uk

Revision C

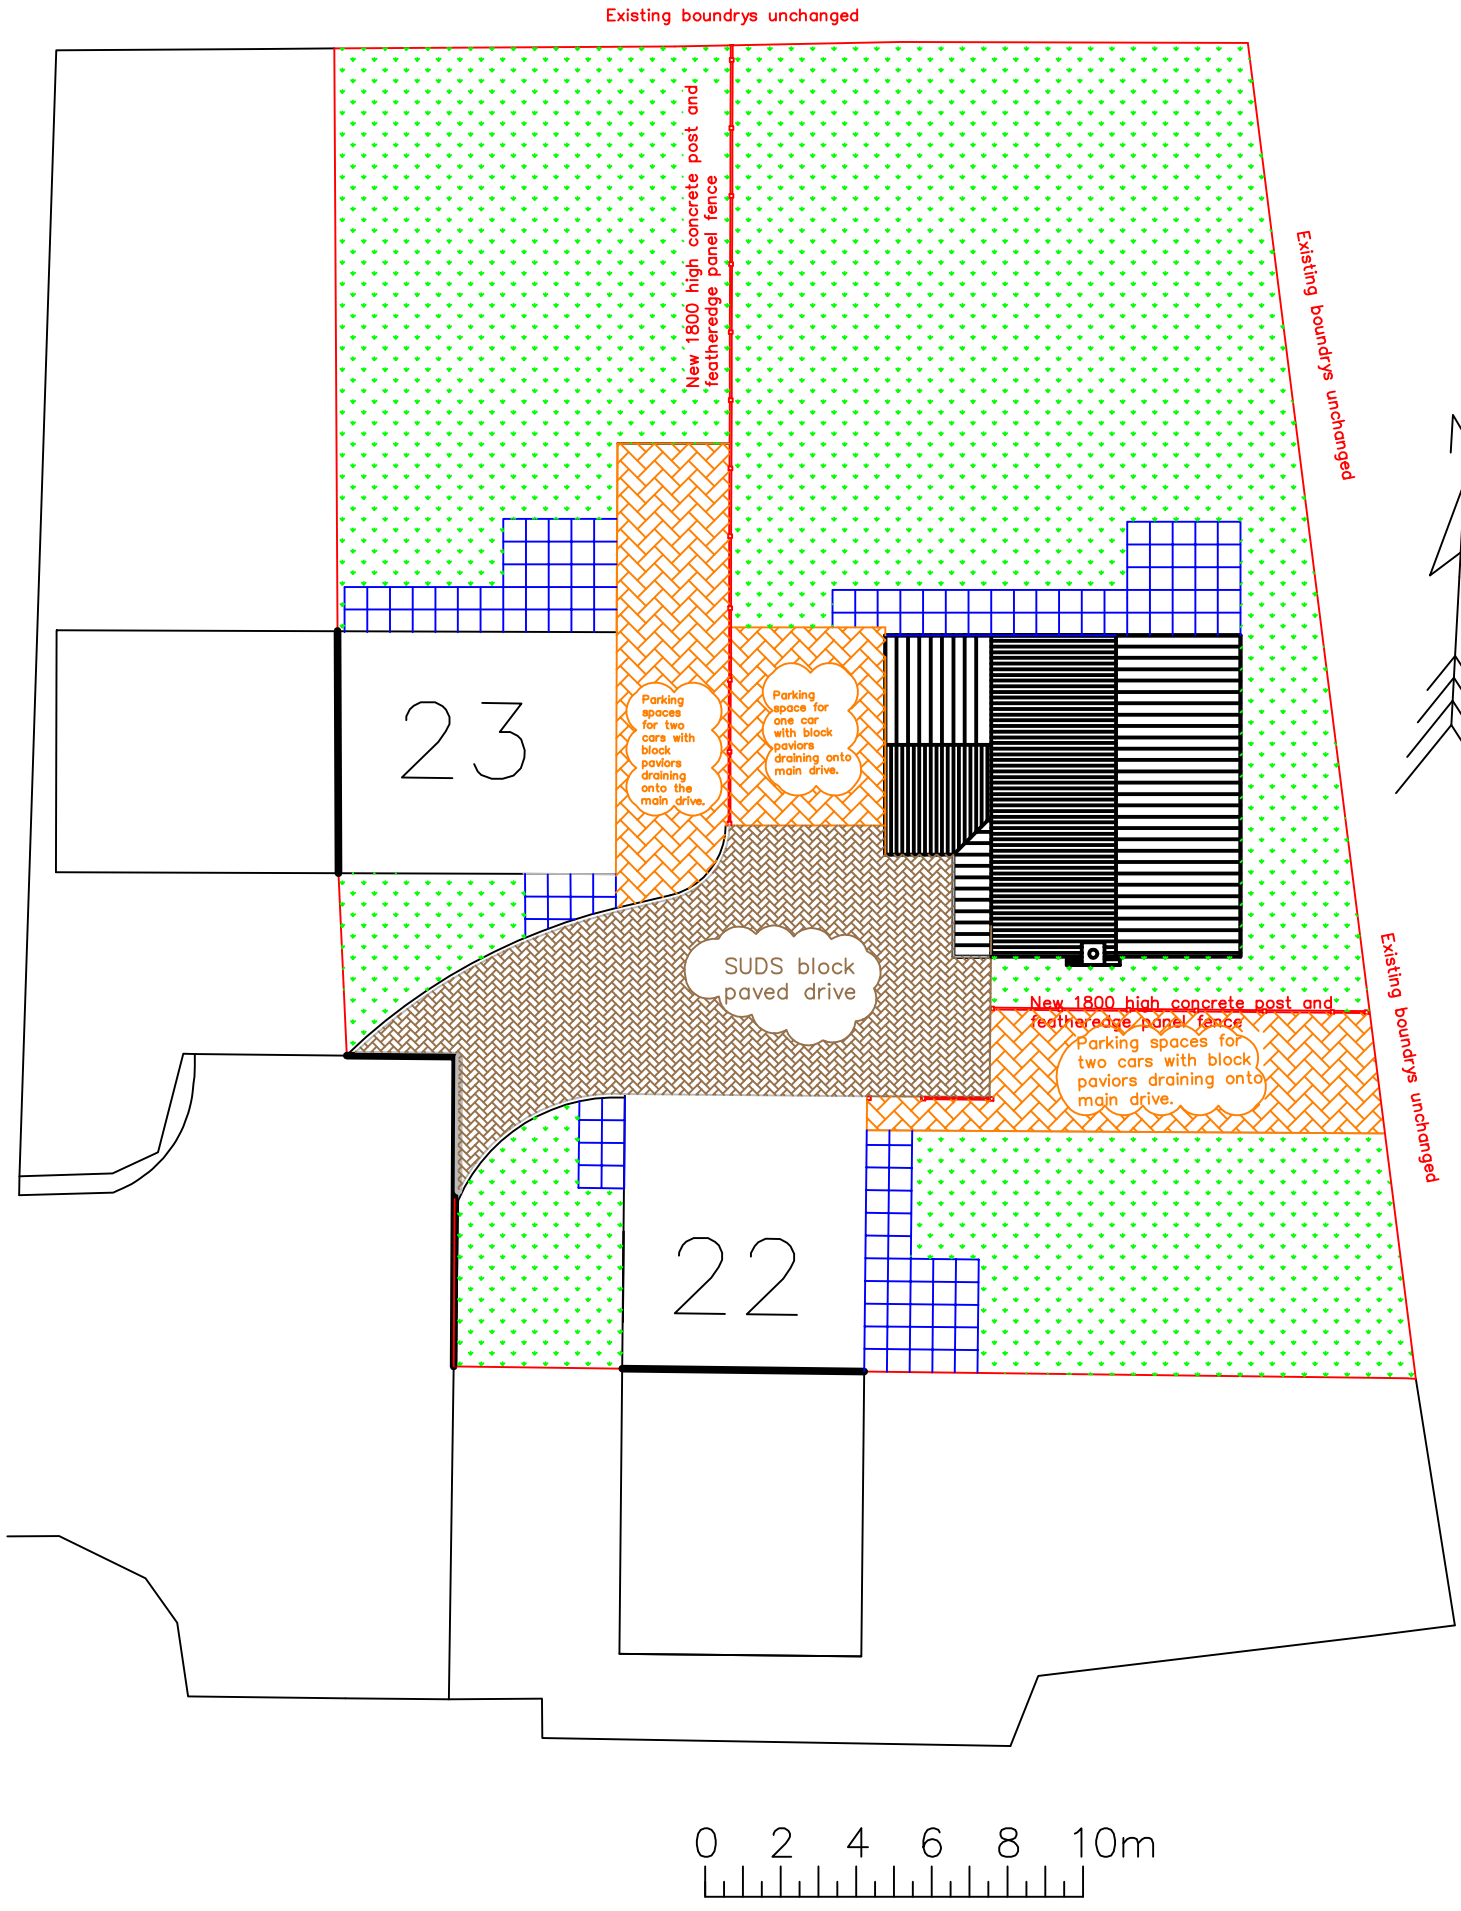

key

- Grassed areas
- Slabbed areas
- SUDS blockpaving
- Blockpaving

BEESTON CONSTRUCTION LTD

DESIGN & BUILD CONTRACTORS

PROJECT

PROPOSED NEW BUILD OF 1 HOUSE TO THE SIDE OF 23 CHERRY ORCHARD CLOSE, HIGHAM ON THE HILL, LEICESTERSHIRE

CLIENT

MR T BARTON

DRAWING NO

BAR06

SCALE 1:200 at A3

107 LIMBY HALL LANE, SWANNINGTON, COALVILLE, LEICESTERSHIRE, LE67 8QG
TEL. 01530 810496 EMAIL info@beestonconstruction.co.uk

Revision C



BEESTON CONSTRUCTION LTD

DESIGN & BUILD CONTRACTORS

PROJECT

PROPOSED NEW BUILD OF 1 HOUSE TO THE SIDE OF 23 CHERRY ORCHARD CLOSE, HIGHAM ON THE HILL, LEICESTERSHIRE

CLIENT

MR T BARTON

DRAWING NO

BAR07

SCALE 1:200 at A3

107 LIMBY HALL LANE, SWANNINGTON, COALVILLE, LEICESTERSHIRE, LE67 8QG
TEL. 01530 810496 EMAIL info@beestonconstruction.co.uk

Revision C