


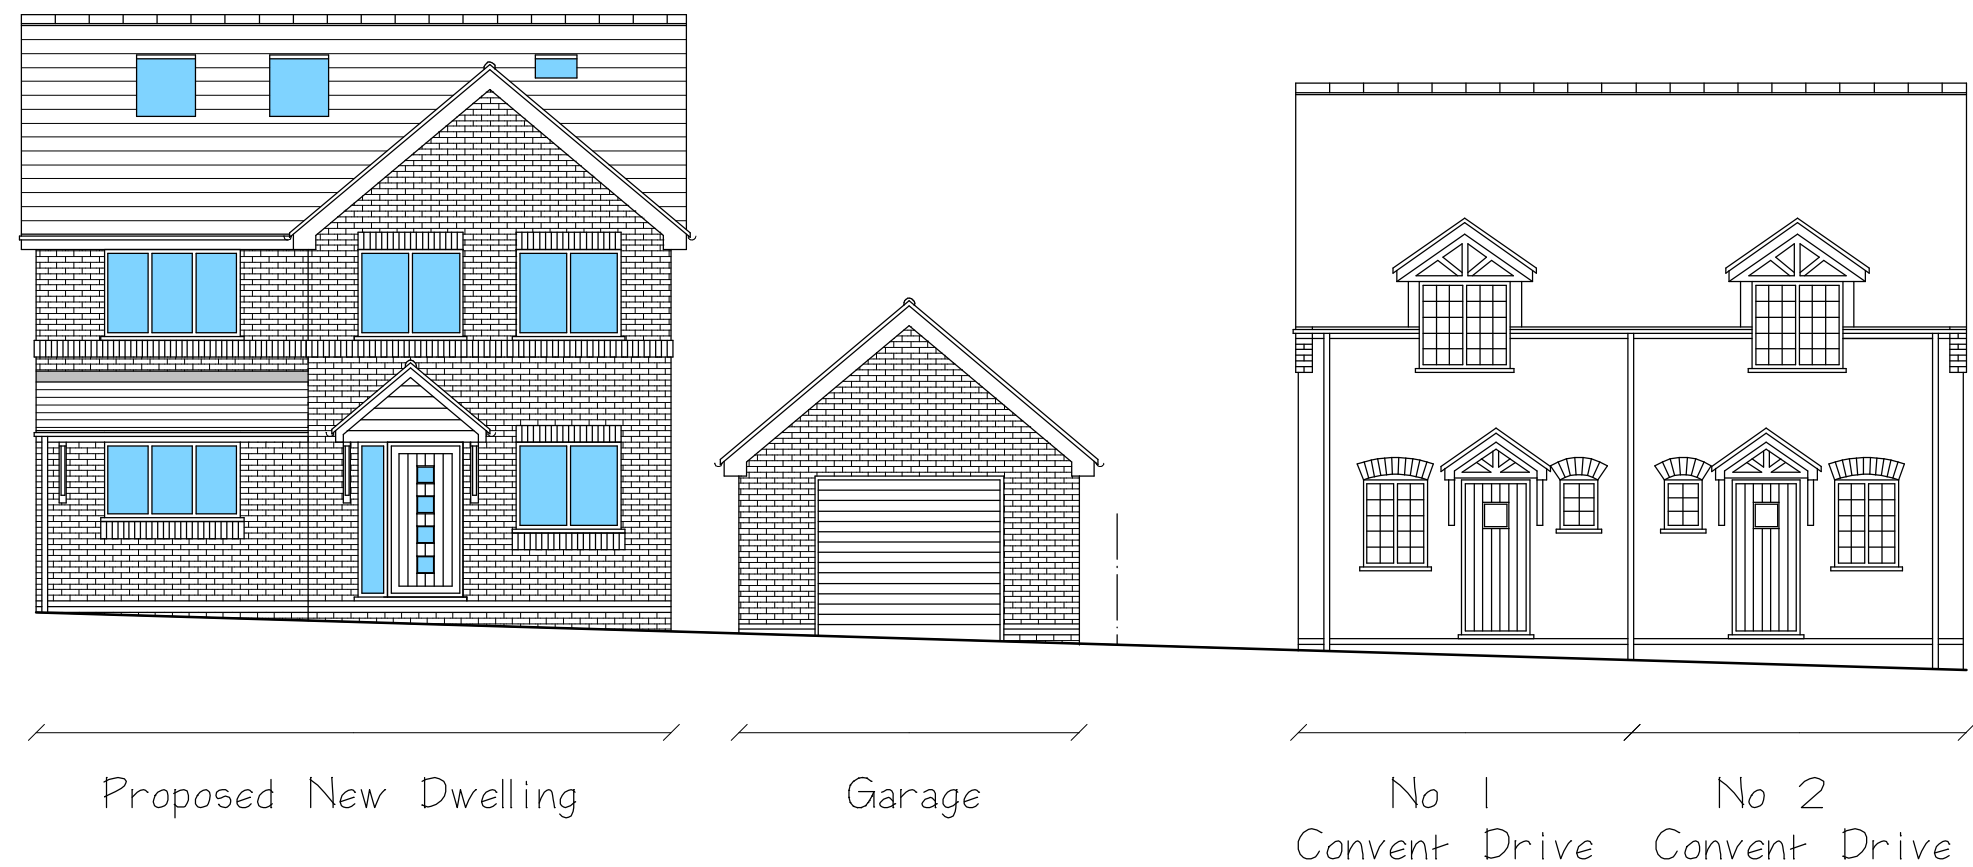

Street Scene 1:100



CLIENT
Paul Cheater

JOB TITLE
**Land To The Rear Of
Convent Lodge
Convent Drive
Stoke Golding
Nuneaton
CV13 6JF**

DRAWING TITLE
**Proposed
New Dwelling
And Garage
Street Scene
And Heights**

SCALE As Stated	SHEET A2	DATE Mar 2023	DRAWN BY A Moore
--------------------	-------------	------------------	---------------------

ANDREW MOORE
ARCHITECTURAL SERVICES
Tel; 07973397765
Email;andrewmoore@workmail.com

DRG NO 1597	SHEET NO 3
-----------------------	----------------------