



Proposed Hard Landscaping Plan

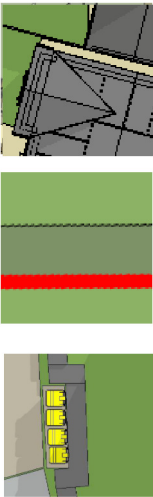

Proposed Buildings

Site Boundary

Bin Collection Point

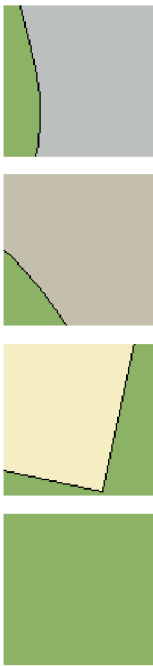


Tarmac Road

Block Paving in colour natural

Smooth Natural Slabs 450 x 450

Soft Landscaping

Proposed Entrance Gate as per drawing '22 61 93A'

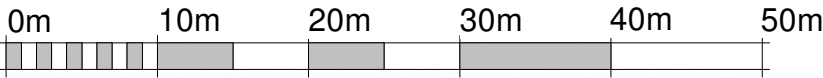

SCALE 1:500 @ A3

Rev B: Entrance Gate Added
MO - 19.09.23

Rev A: BCP added for plots 6-7
MO - 10.04.23

hayward

ARCHITECTS LTD

19 Station Road
Hinckley
Leicestershire
LE10 1AW

Tel: 01455 635 665
Fax: 01455 618 971
www.hayward-architects.co.uk

Client		
Stronghold		
Project		
Breach Lane Earl Shilton		
Drawing		
Proposed Hard Landscaping Plan		
Scale		Sheet
1:500		A3
Date	Author	Checked by
Feb 23	MO	JET
Job No.		Drawing No.
22-61		PL08 B
Drawing Status		
Planning		

THE COPYRIGHT OF THIS DRAWING IS VESTED IN HAYWARD ARCHITECTS LTD.
REPRODUCTION IN ANY FORM, EITHER IN WHOLE OR IN PART IS FORBIDDEN
WITHOUT THE PRIOR WRITTEN PERMISSION
OF THE COPYRIGHT HOLDER. DO NOT SCALE FROM DRAWING AND ONLY
FIGURED DIMENSIONS ARE TO BE USED