

Proposed GF Plan Notes


1. Proposed extension to side of property.
Extension to be of insulated cavity rendered block construction.

2. New insulated Garage door, to be composite timber.

3. Main entrance - New door, to be timber affect composite door.

4. New Garage.

5. New uPVC double glazed door.

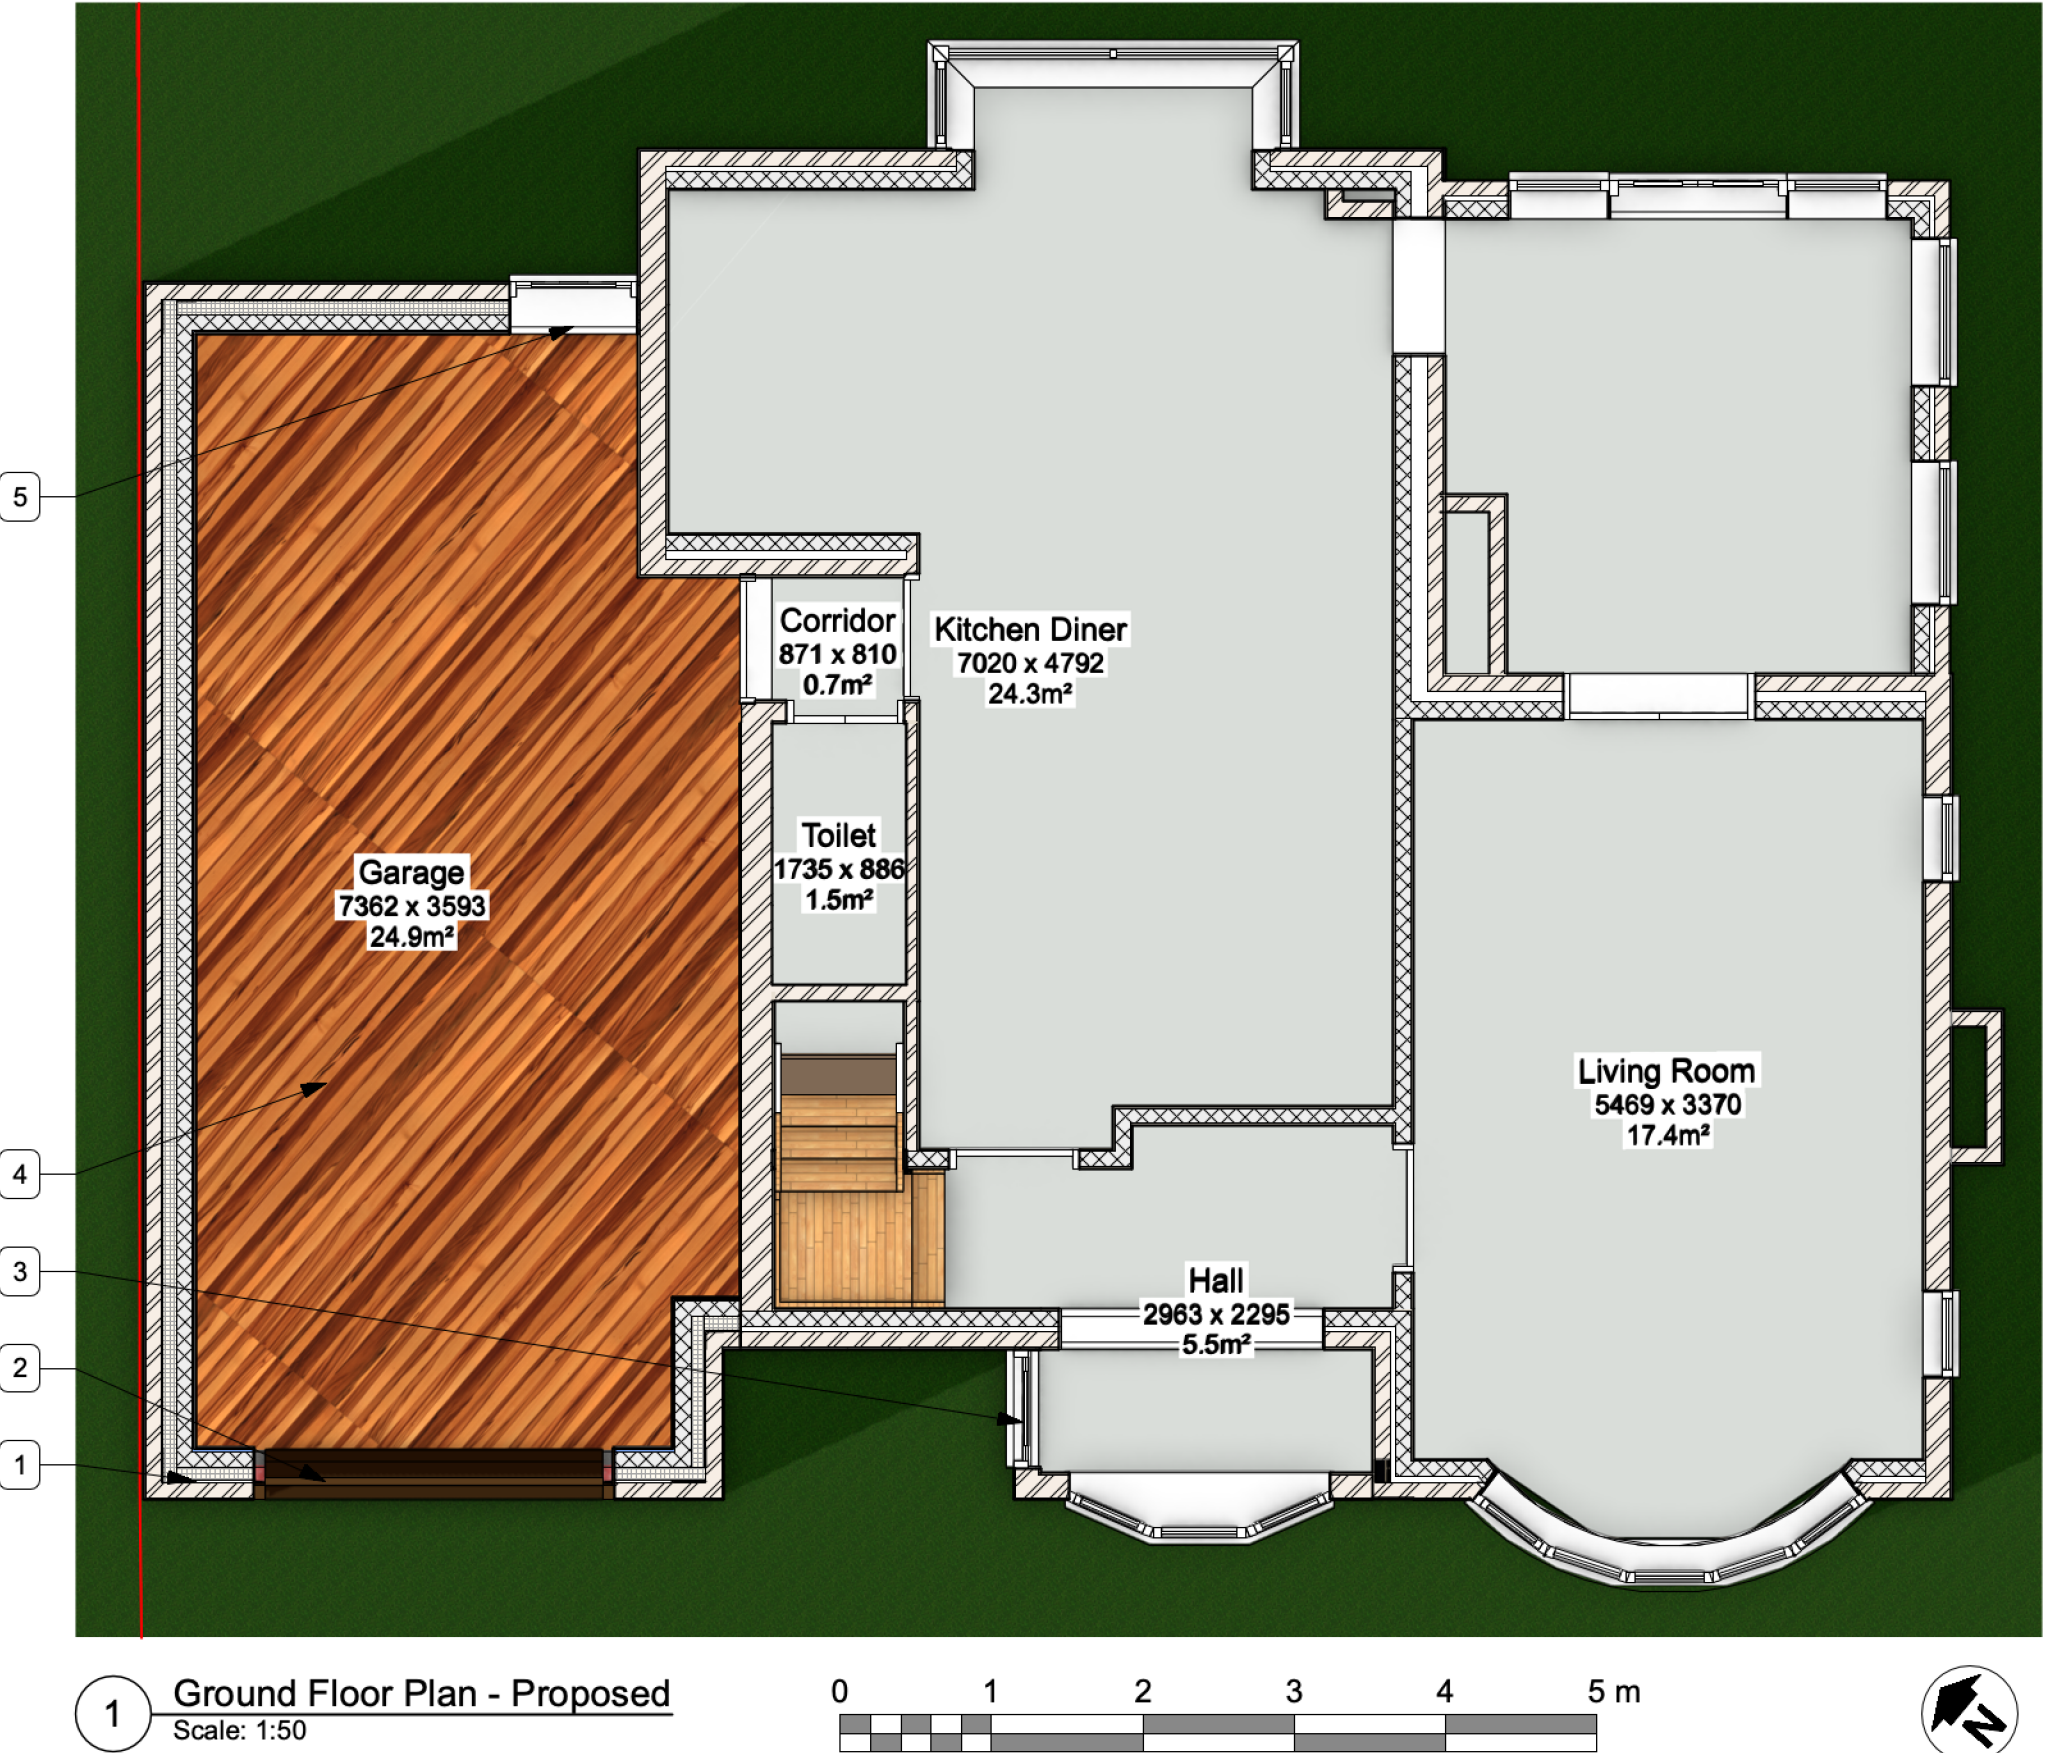

134 Kirkby Road Barwell LE9 8FN UK

GENERAL DRAWING NOTES

© This drawing is not to be shown to any Third Party unless agreed by The Design Social.

This drawing shows 'design intent' only.
It is the responsibility of the appointed contractor to finalise development, using specialists approved by The Design Social, & produce detailed working drawings.
ALL working drawings to be approved by The Design Social prior to manufacture.

REV.	DATE	NOTES	REV.
			BY

Jon Gardner		
2 Belle Vue, Earl Shilton, Leicester LE9 7PA		
Proposed Ground Floor Plan		