
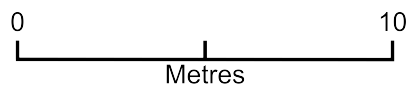


90 Northfield Road - Air Source Heat Pump

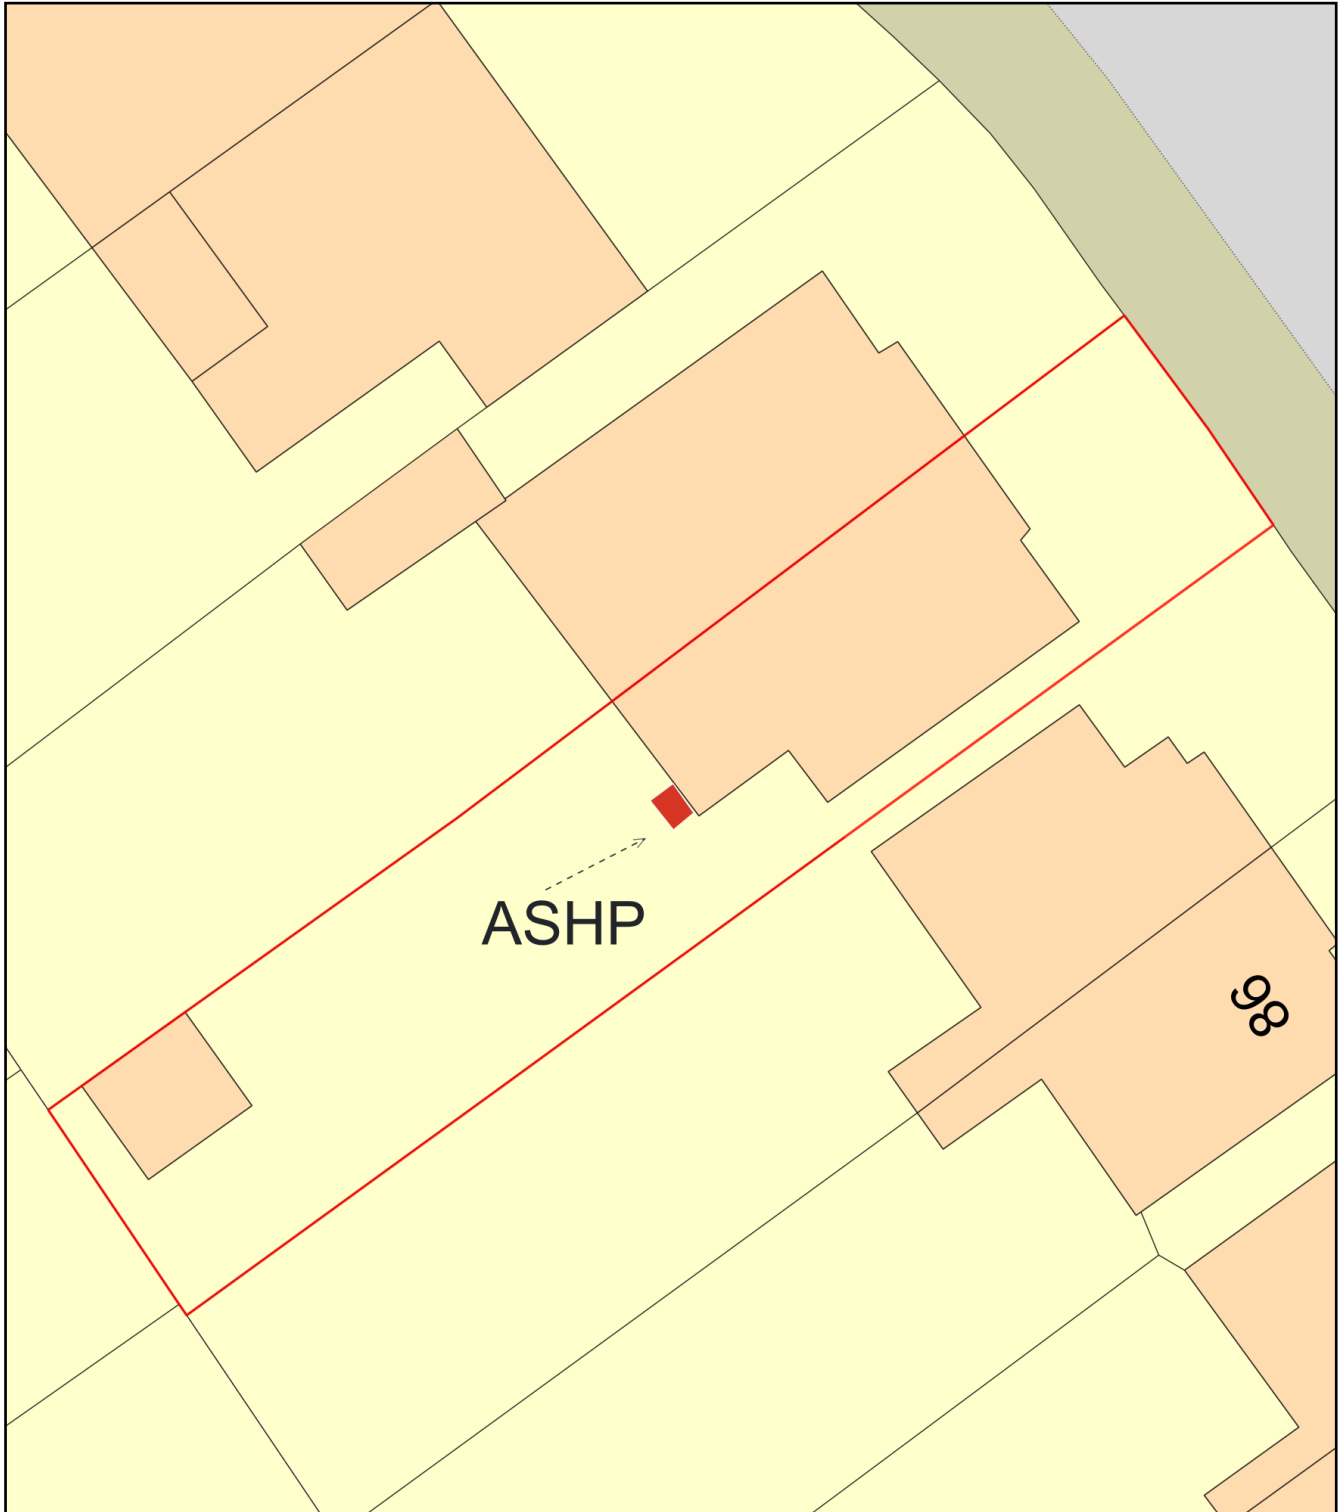

Plan Produced for: Chris Cottrell

Date Produced: 21 Jan 2024

Plan Reference Number: TQRQM24021130944043

Scale: 1:200 @ A4