

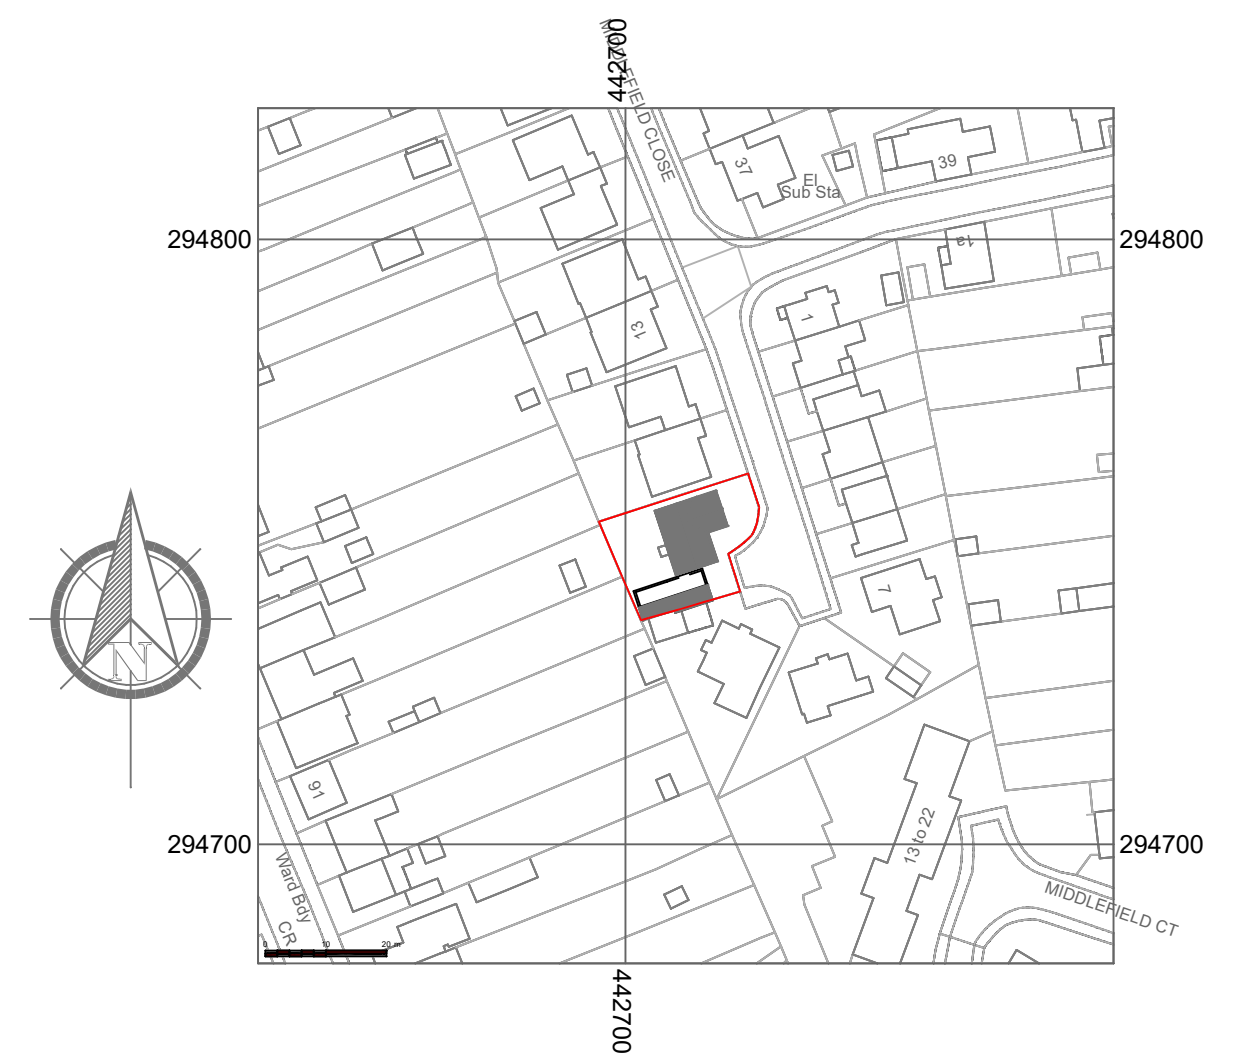
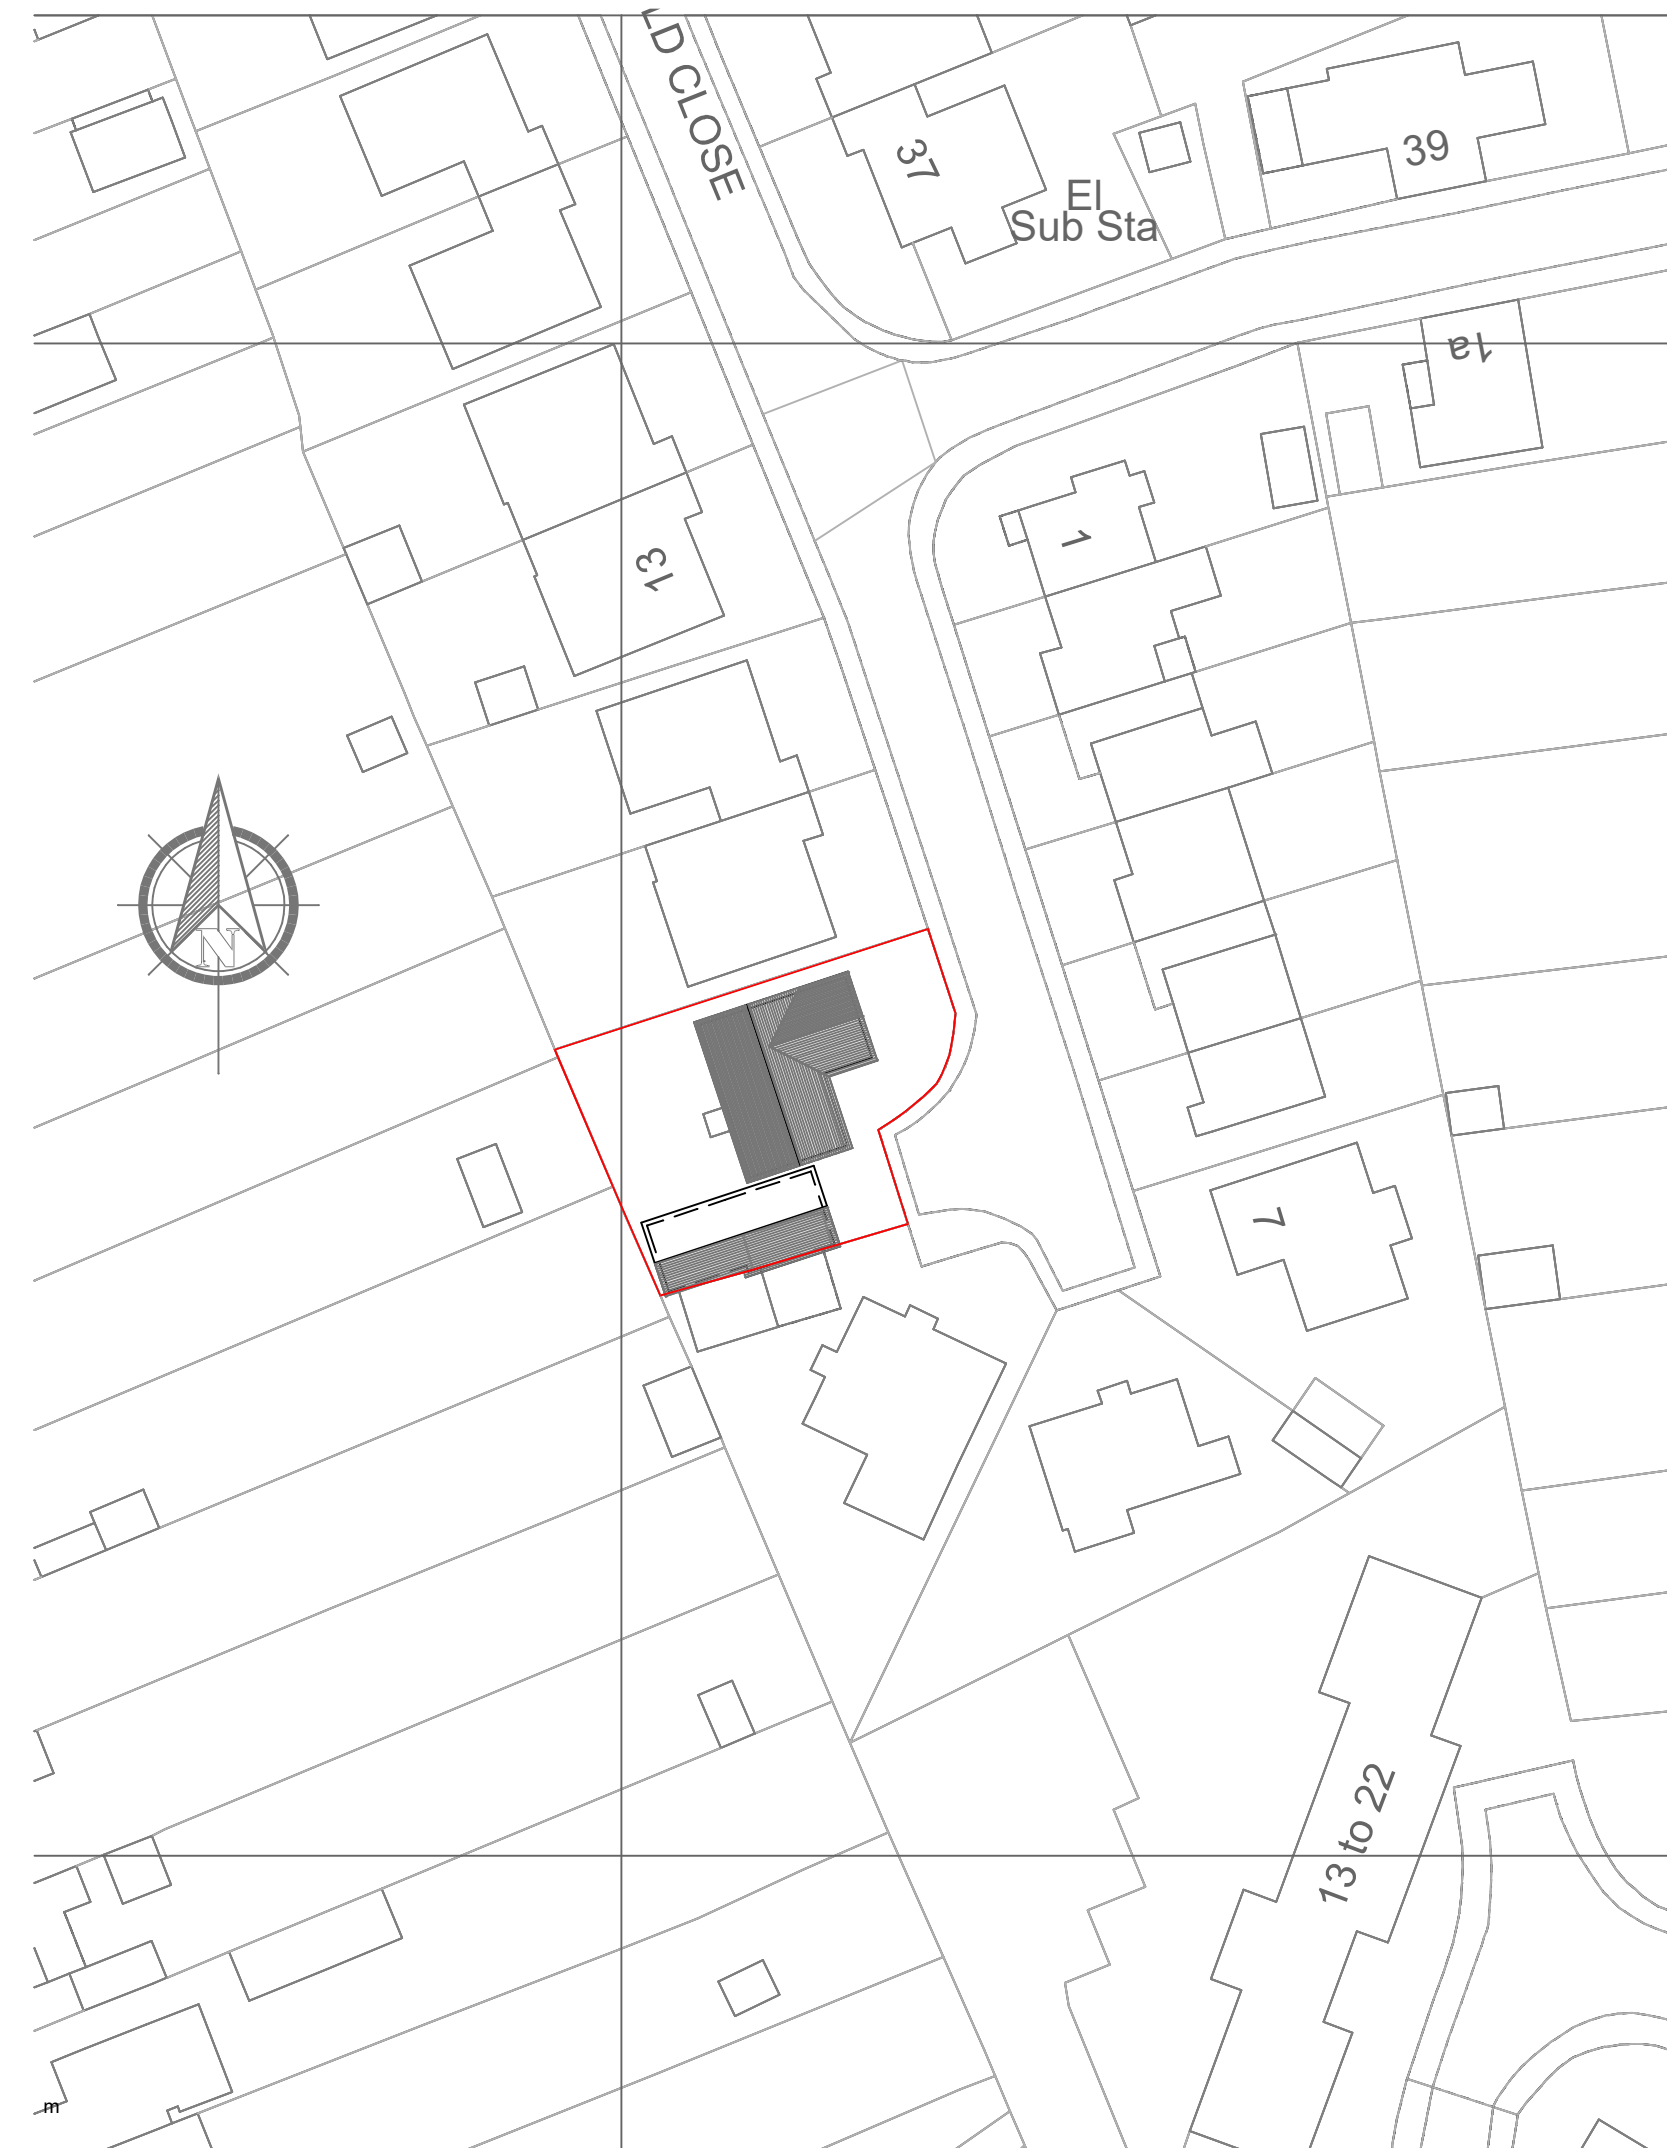
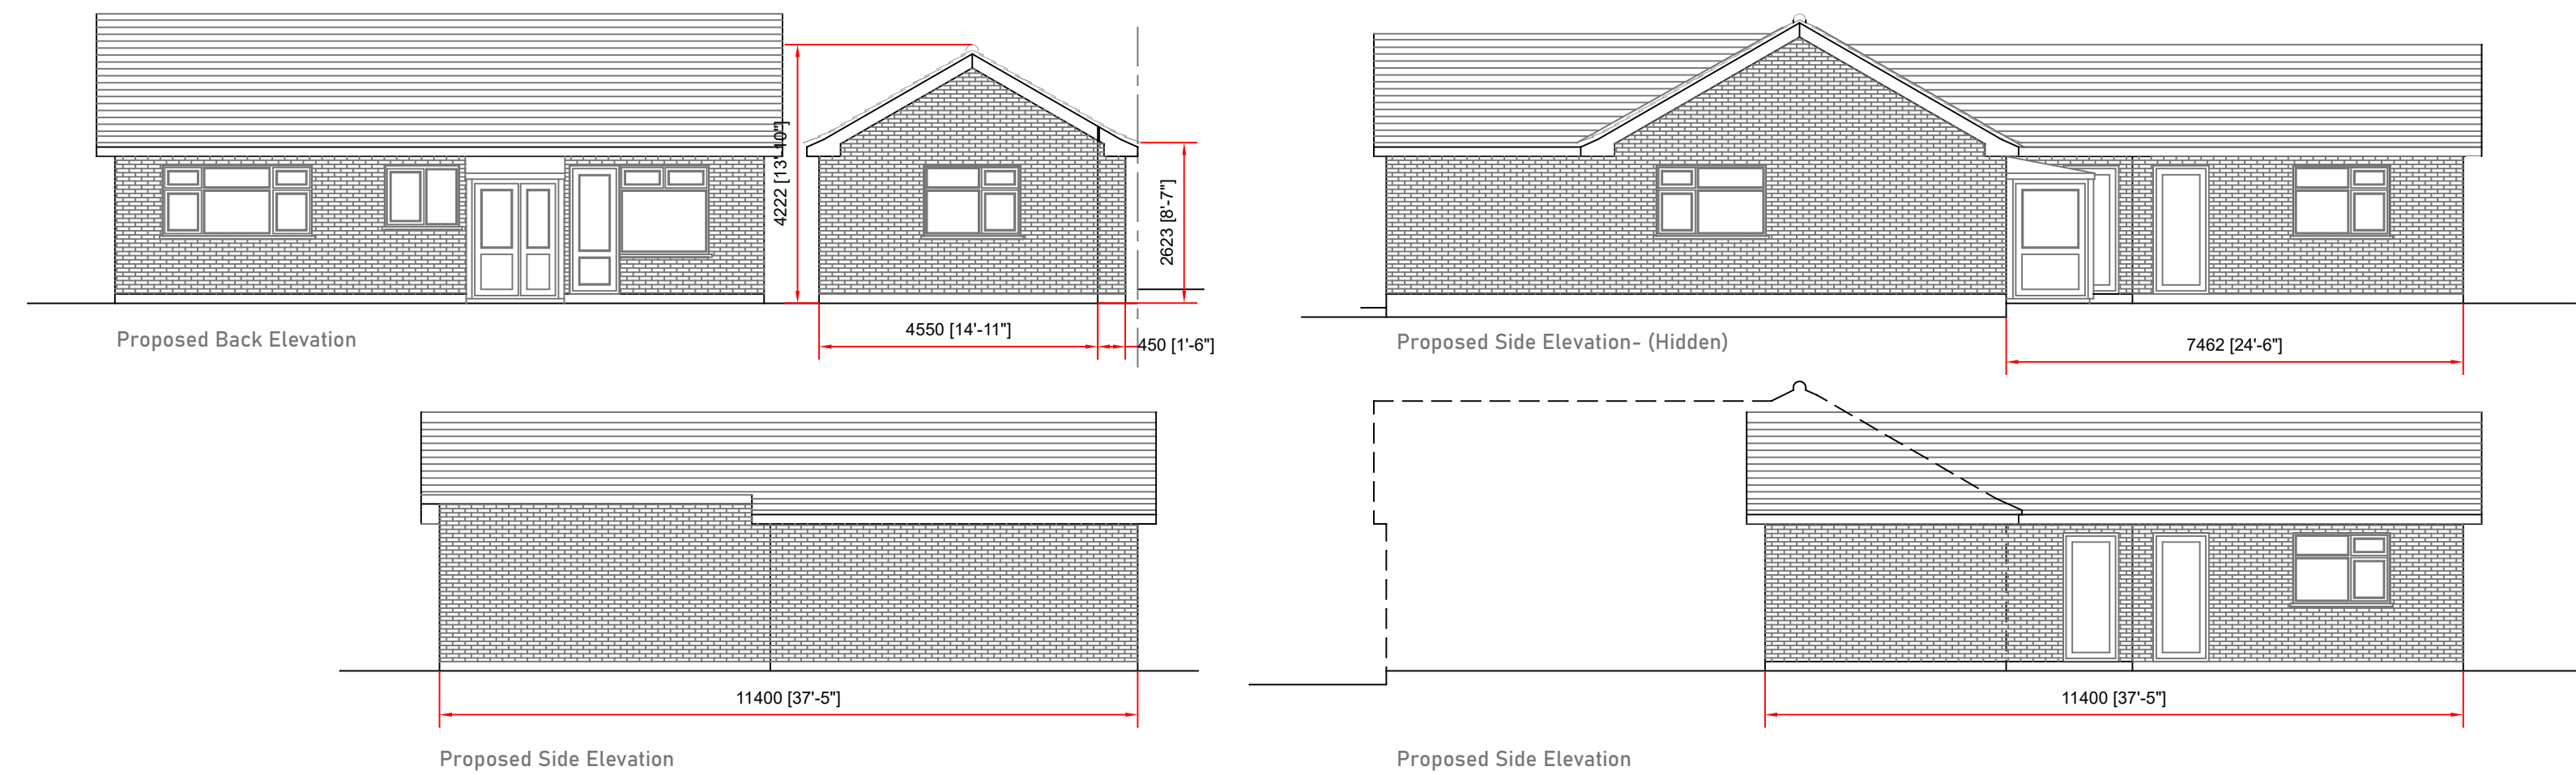


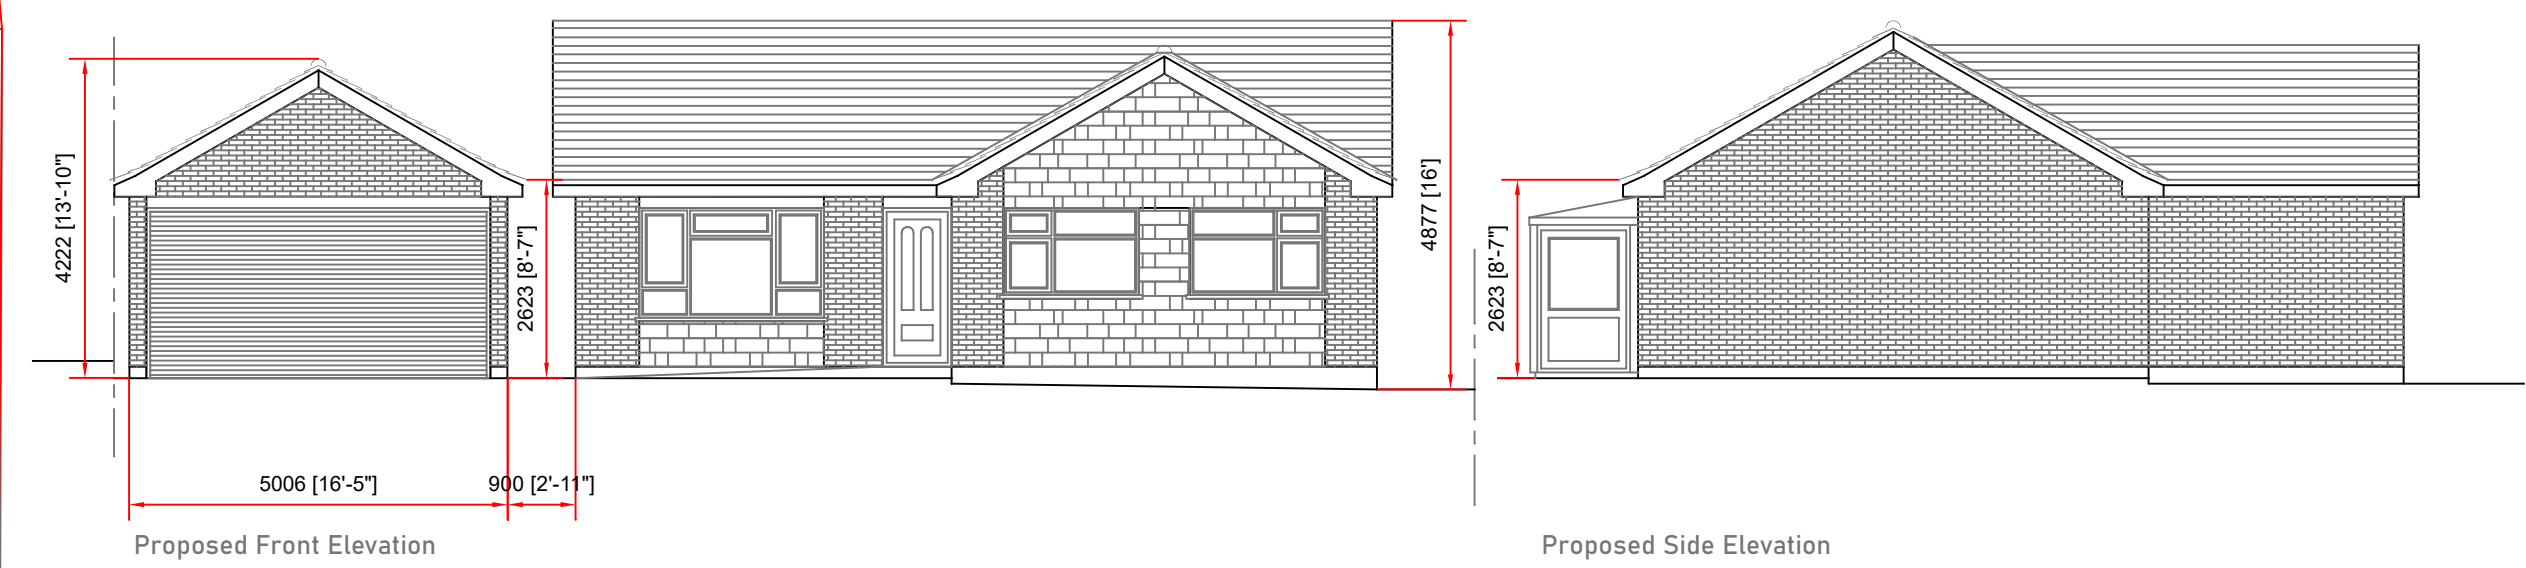

SLR ARCHITECTURAL

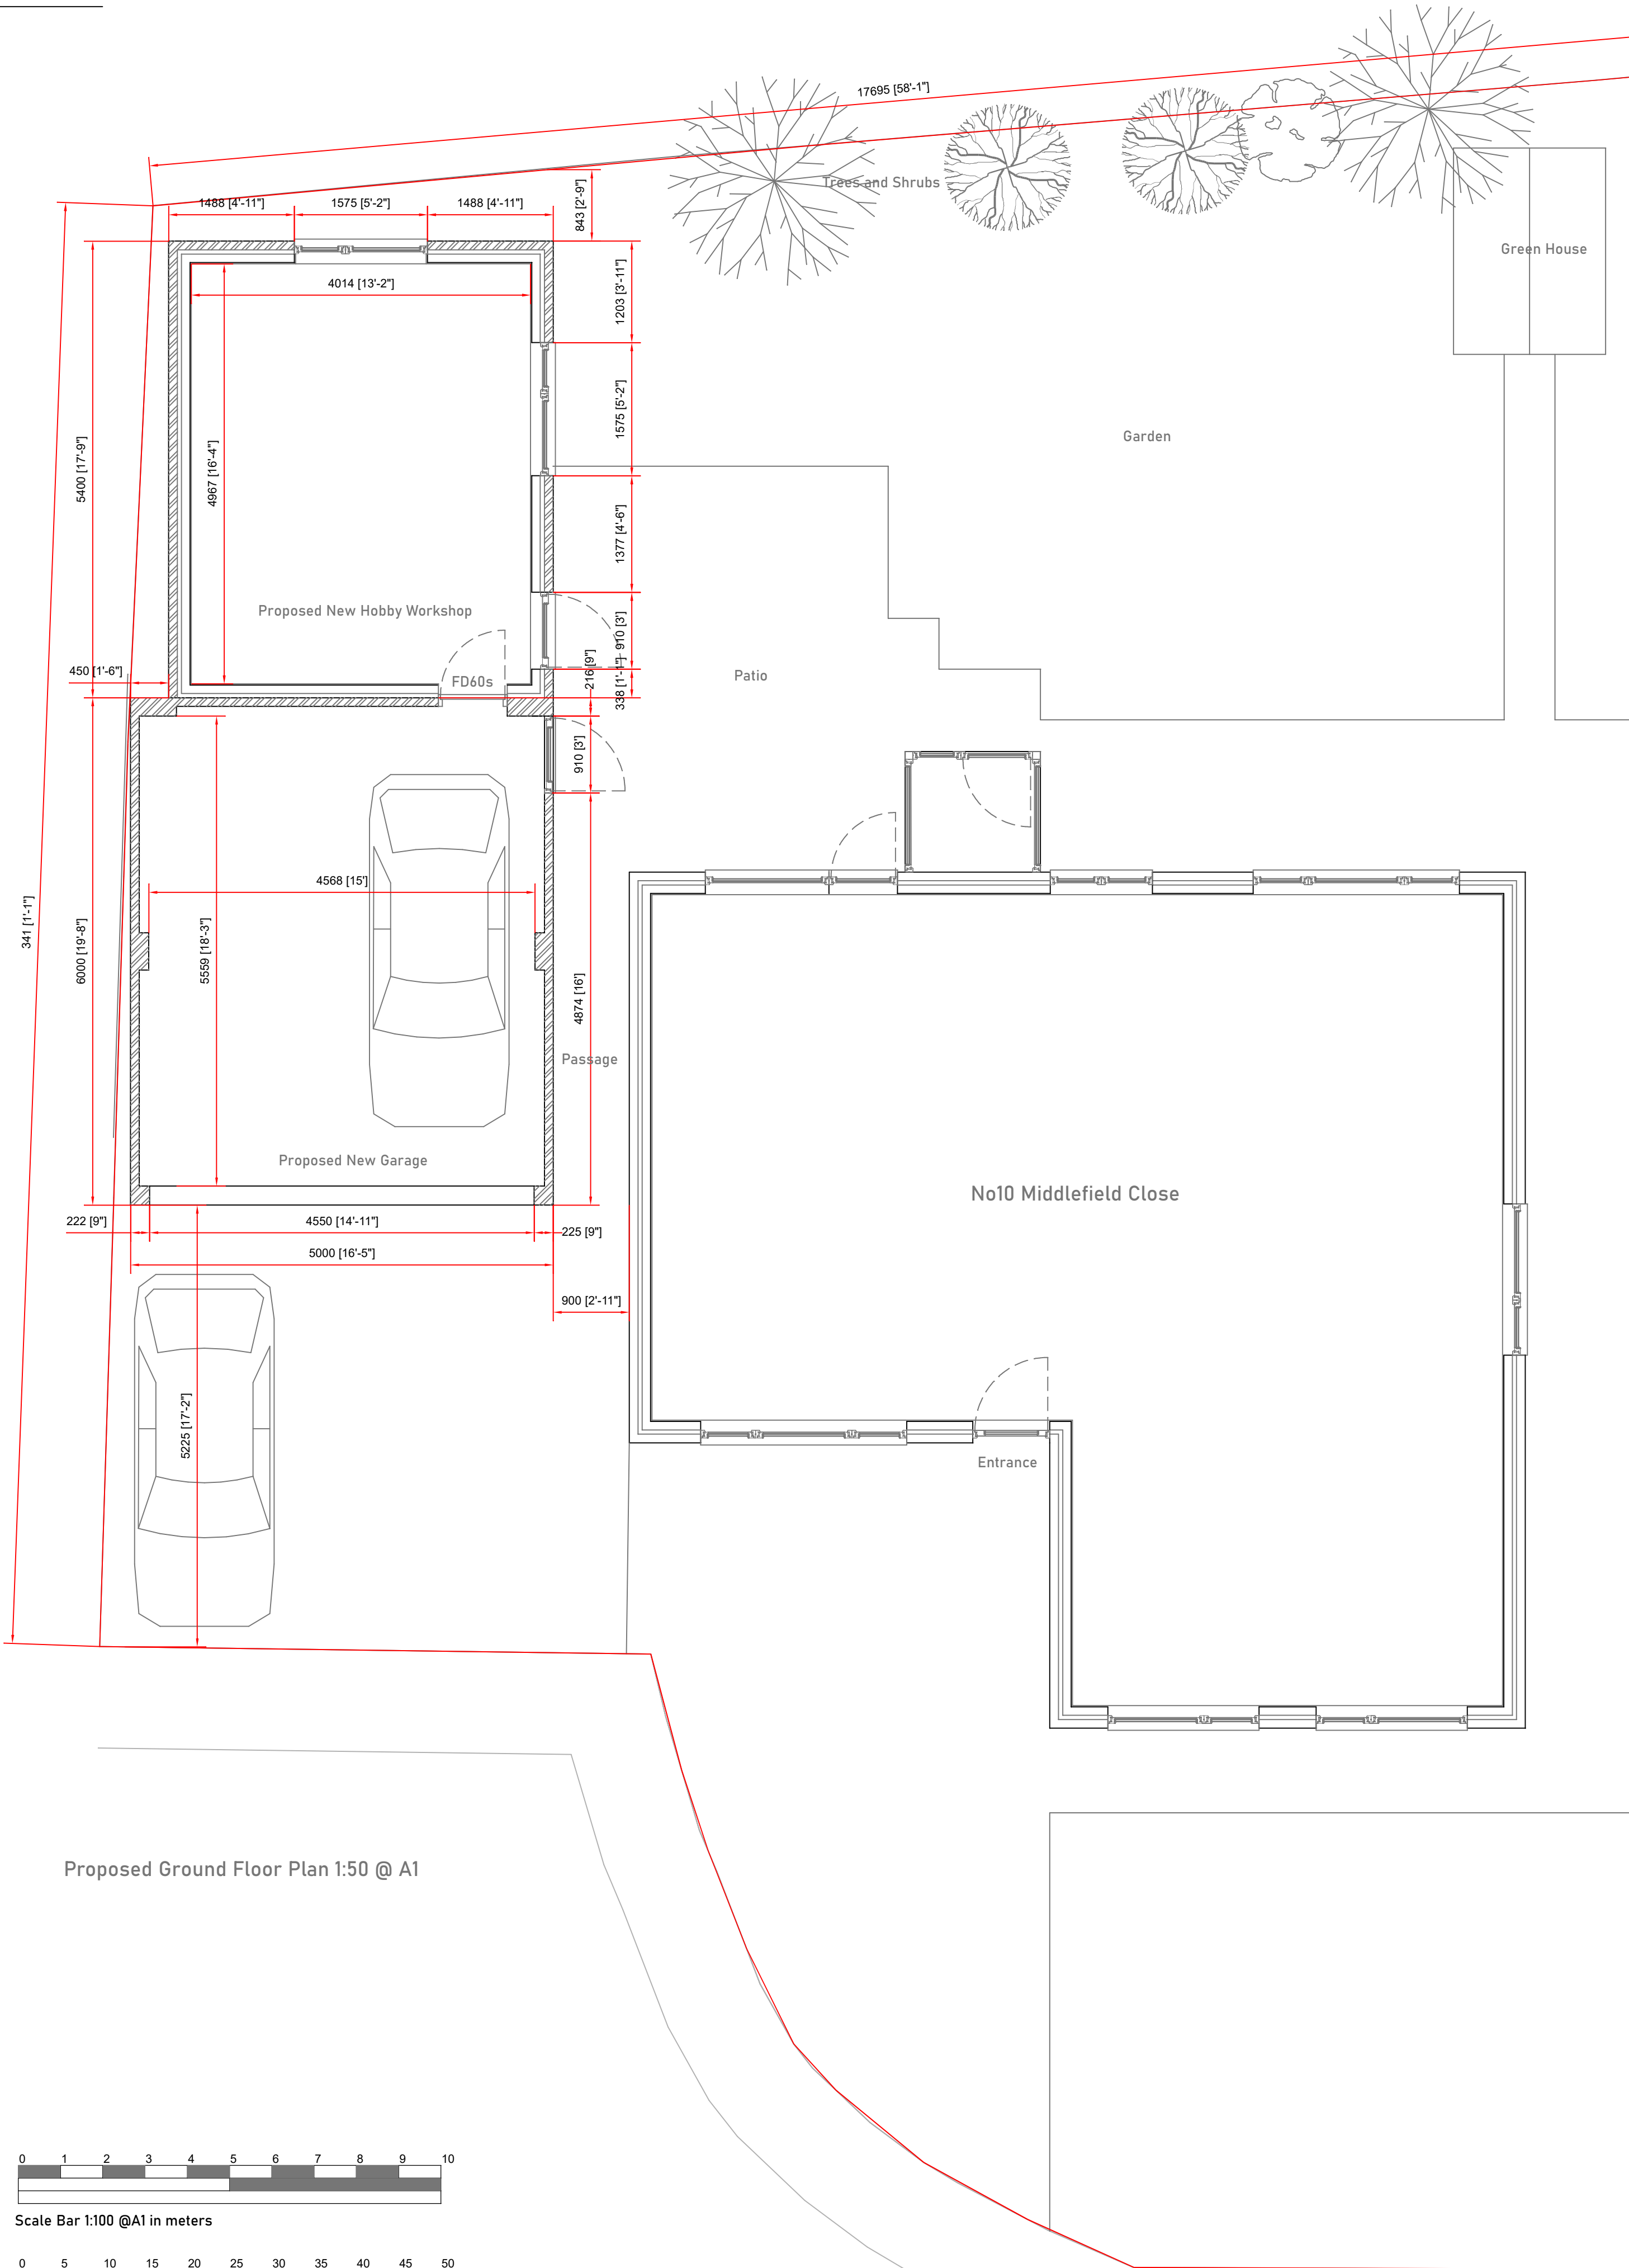

Ref	04 PLANNING SUBMISSION		
Drawn	SLR	Date	18/12/23
Mr M. Bailey, No10 Middlefield Close, Hinkley, Leicestershire. LE10 0RJ.		Scales	1:1250 1:500 1:100 1:50 @ A1
		Proposed New Double Garage and Hobby Workshop	
		Proposed Plans and Elevations	
		746-23-150	Rev