


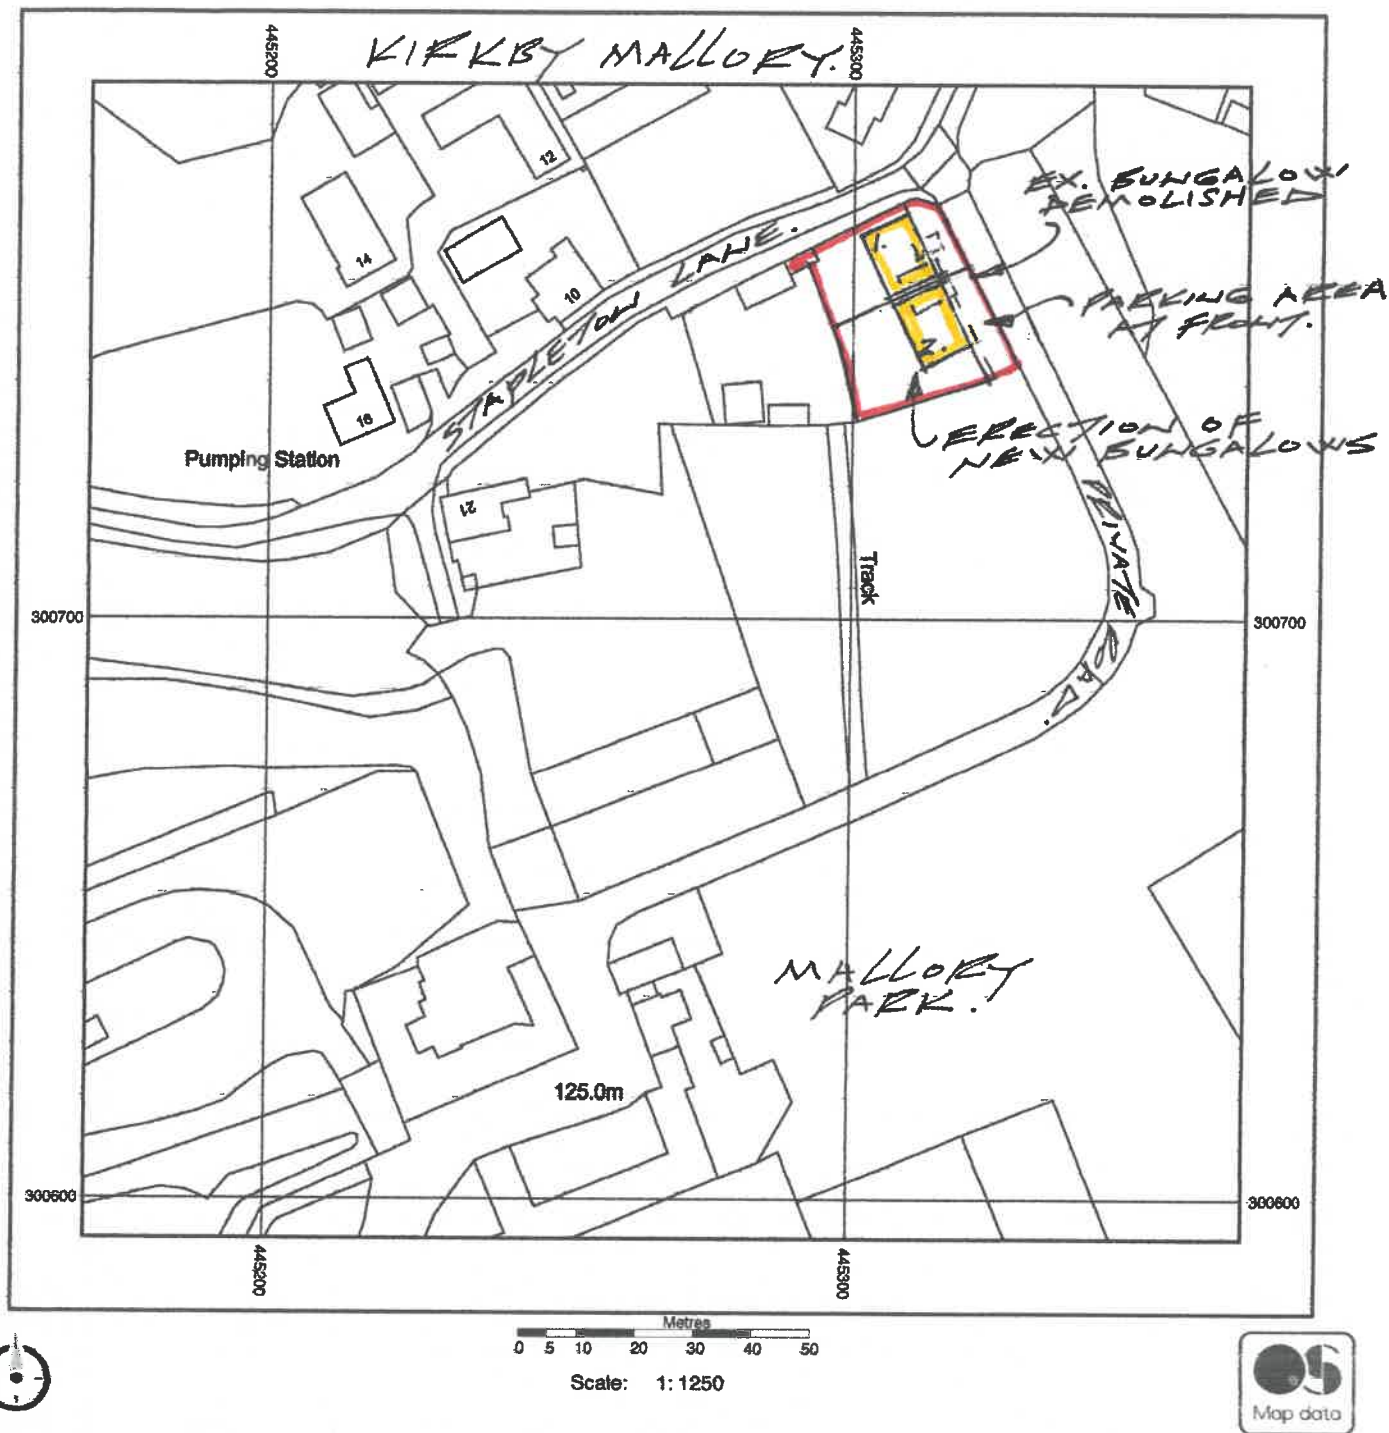

Supplied by: National Map Centre
 License number: 100031961
 Produced: 12/07/2023
 Serial number: 254034

Plot centre co-ordinates: 445269,300692

Download file:

Project name:

rhillereastlodgekirby

PROPOSED DEMOLITION
 OF EXISTING BUNGALOW
 & ERECTION OF TWO
 NEW BUNGALOWS
 AT NO. 7 STAPLETON LANE,
 MALLORY PARK, KIRKBY
 MALLORY, LEICS.