


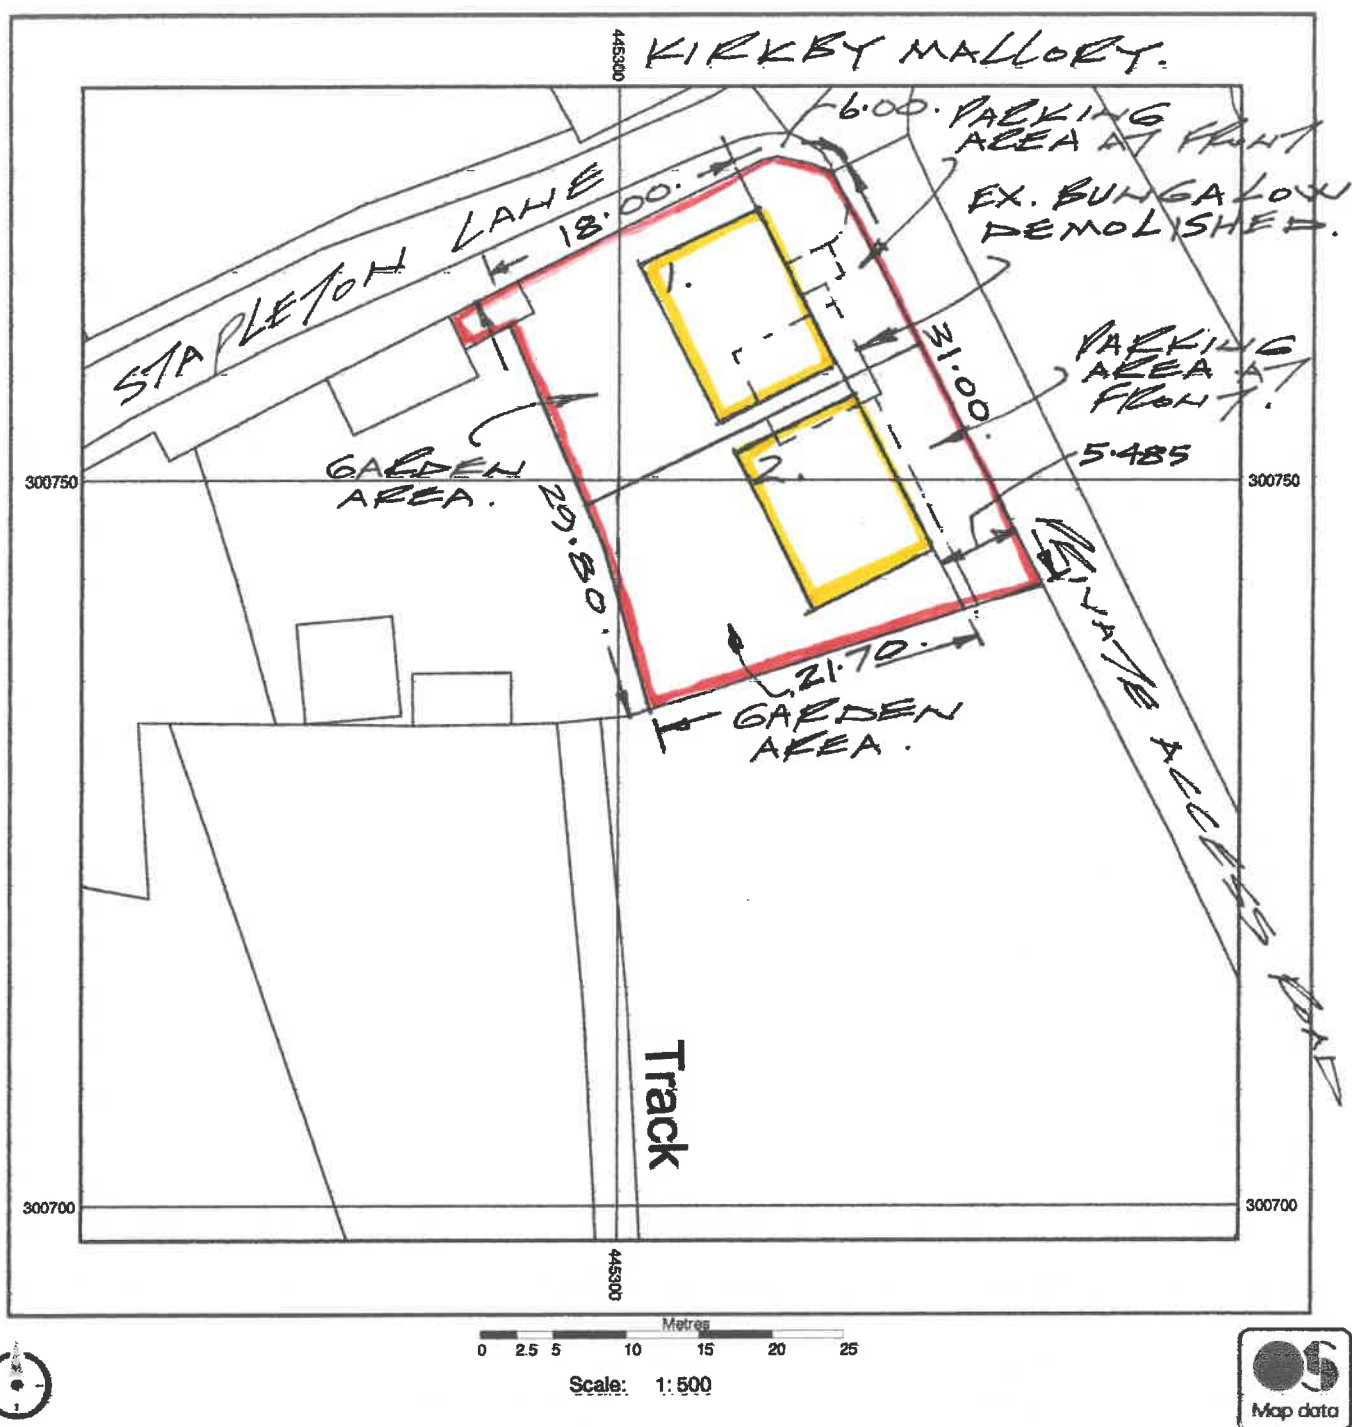

Supplied by: National Map Centre
License number: 100031961
Produced: 12/07/2023
Serial number: 254032

Plot centre co-ordinates: 445303,300737

Download file:

Project name:

rhillereastlodge

**PROPOSED DEMOLITION
OF EXISTING BUNGALOW
& ERECTION OF TWO
NEW BUNGALOWS
AT NO 7 STAPLETON LANE,
MALLOW PARK, KIRKBY
MALLOW, LEICS.**