

existing front elevation



proposed front elevation

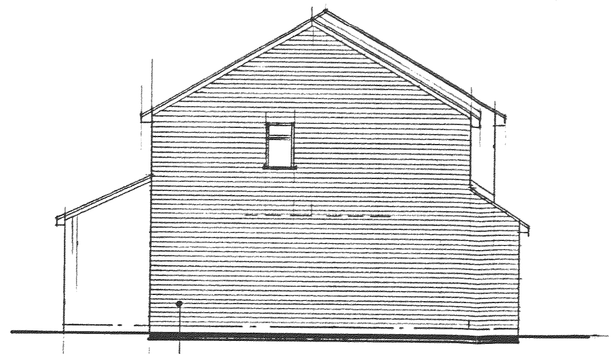

proposed side elevation

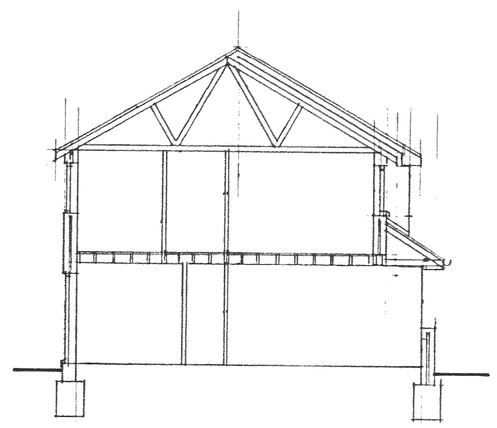

cross section

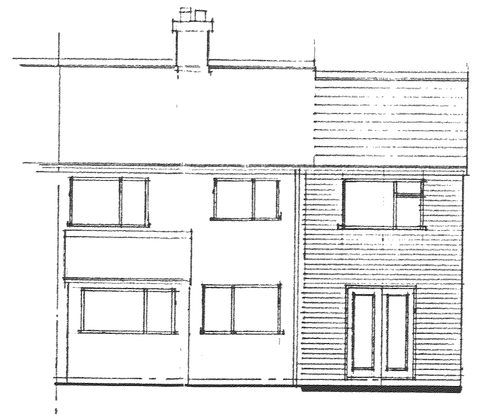

proposed rear elevation

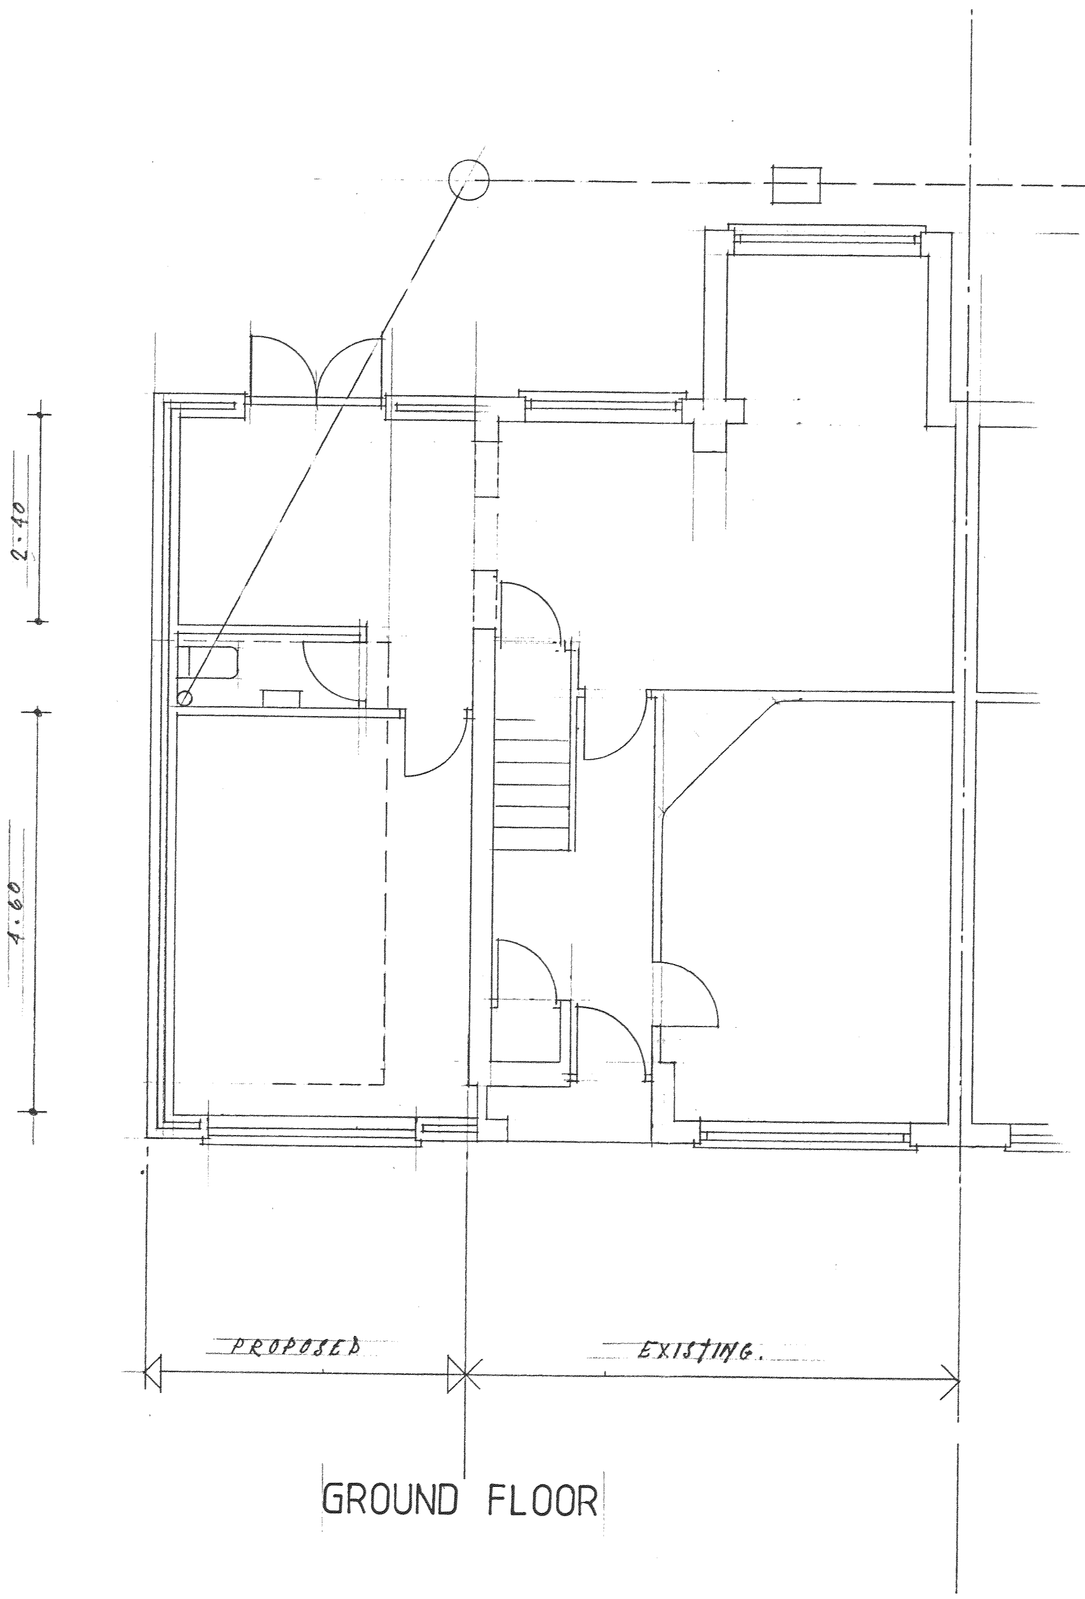

GROUND FLOOR

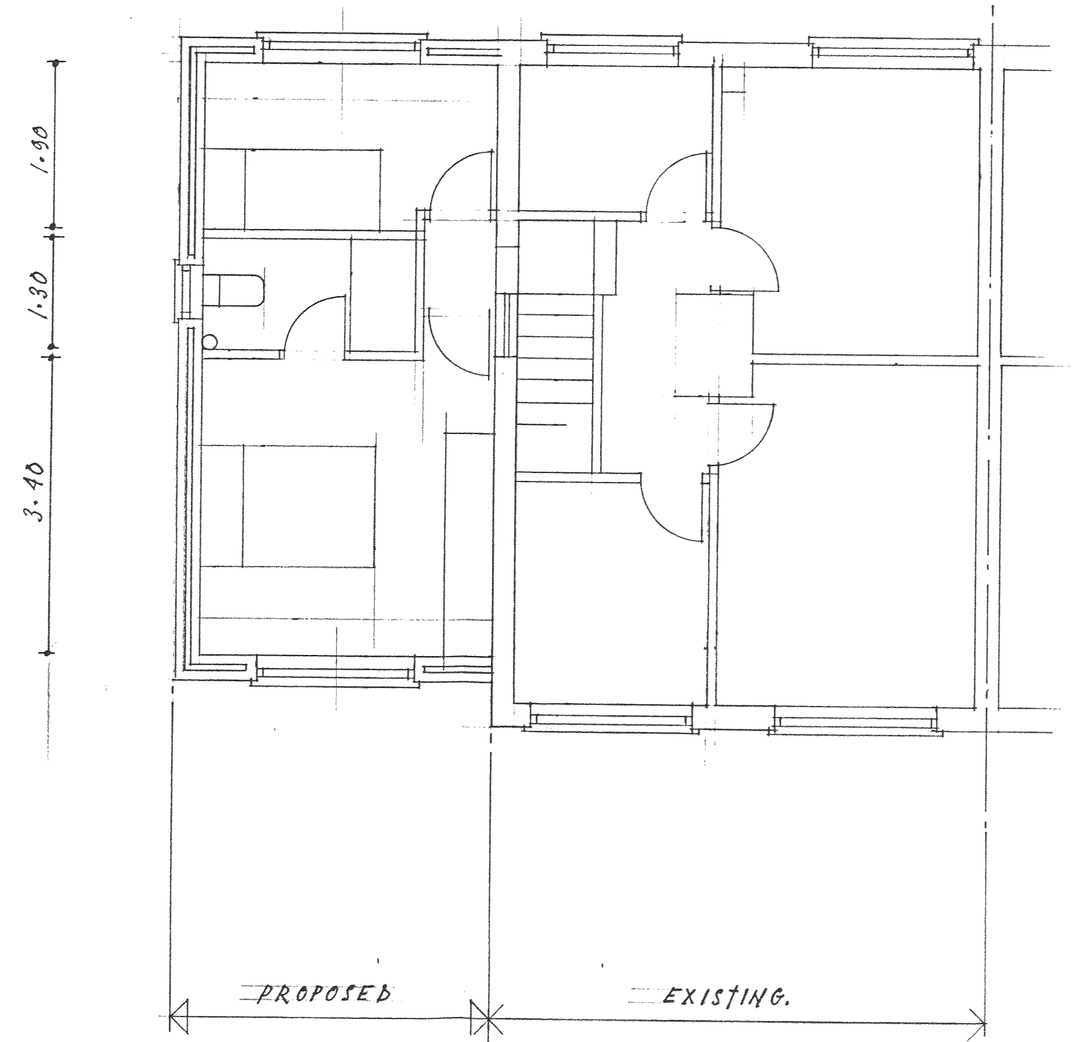

FIRST FLOOR

OPENINGS TO PART L.

AREAS: G.F. 3.40 × 8.00 = 27.2

F.F. 3.40 × 6.80 = 23.12 TOTAL 50.32

× 25% = 12.58. + OPENINGS INTO.

LANDING WINDOW 1.2 × 1.20 = 1.44. G.F. DOOR 1.89.

TOTAL ALLOWABLE 15.91.

WE HAVE :- F. DOORS 1.50 × 2.10 = 3.15.

G.F WINDOW 2.88. 1ST FL. 1.8 × 1.2 × 2 = 4.32.

E.S. 0.6 × 1.05 = 0.63.

TOTAL: 10.98 O.K.

PLANNING NOTE! A SIMILAR APPLICATION WAS APPROVED BY H. & B.B.C CIRCA SEPT 1996.

NOTES:

All dimensions must be checked on site and not scaled from this drawing.

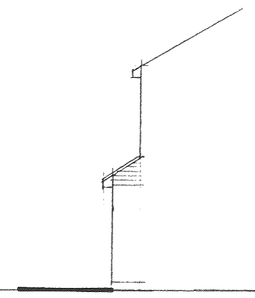

SIDE ELEV TO 1/0 78.

A		
	Date	Revisions

© copyright

DEVELOPMENT SERVICES
16 APR 2009
RECEIVED

Client: HAZEL LORD.

Job Title: 80, OUTLANDS DRIVE, HINCKLEY, LEICS.

Drawing Title: PROPOSED EXTENSION TO THE SIDE OF SEMI - DETACHED HOUSE.

0751 3035470 HAZEL.

Scale: 1:50 & 1:100

Date: MARCH 2009 | Drawn by: D.J. WILKINSON.

PP-706293

Drg. No. 4174 | Rev.

JOHN E. WRIGHT 528657