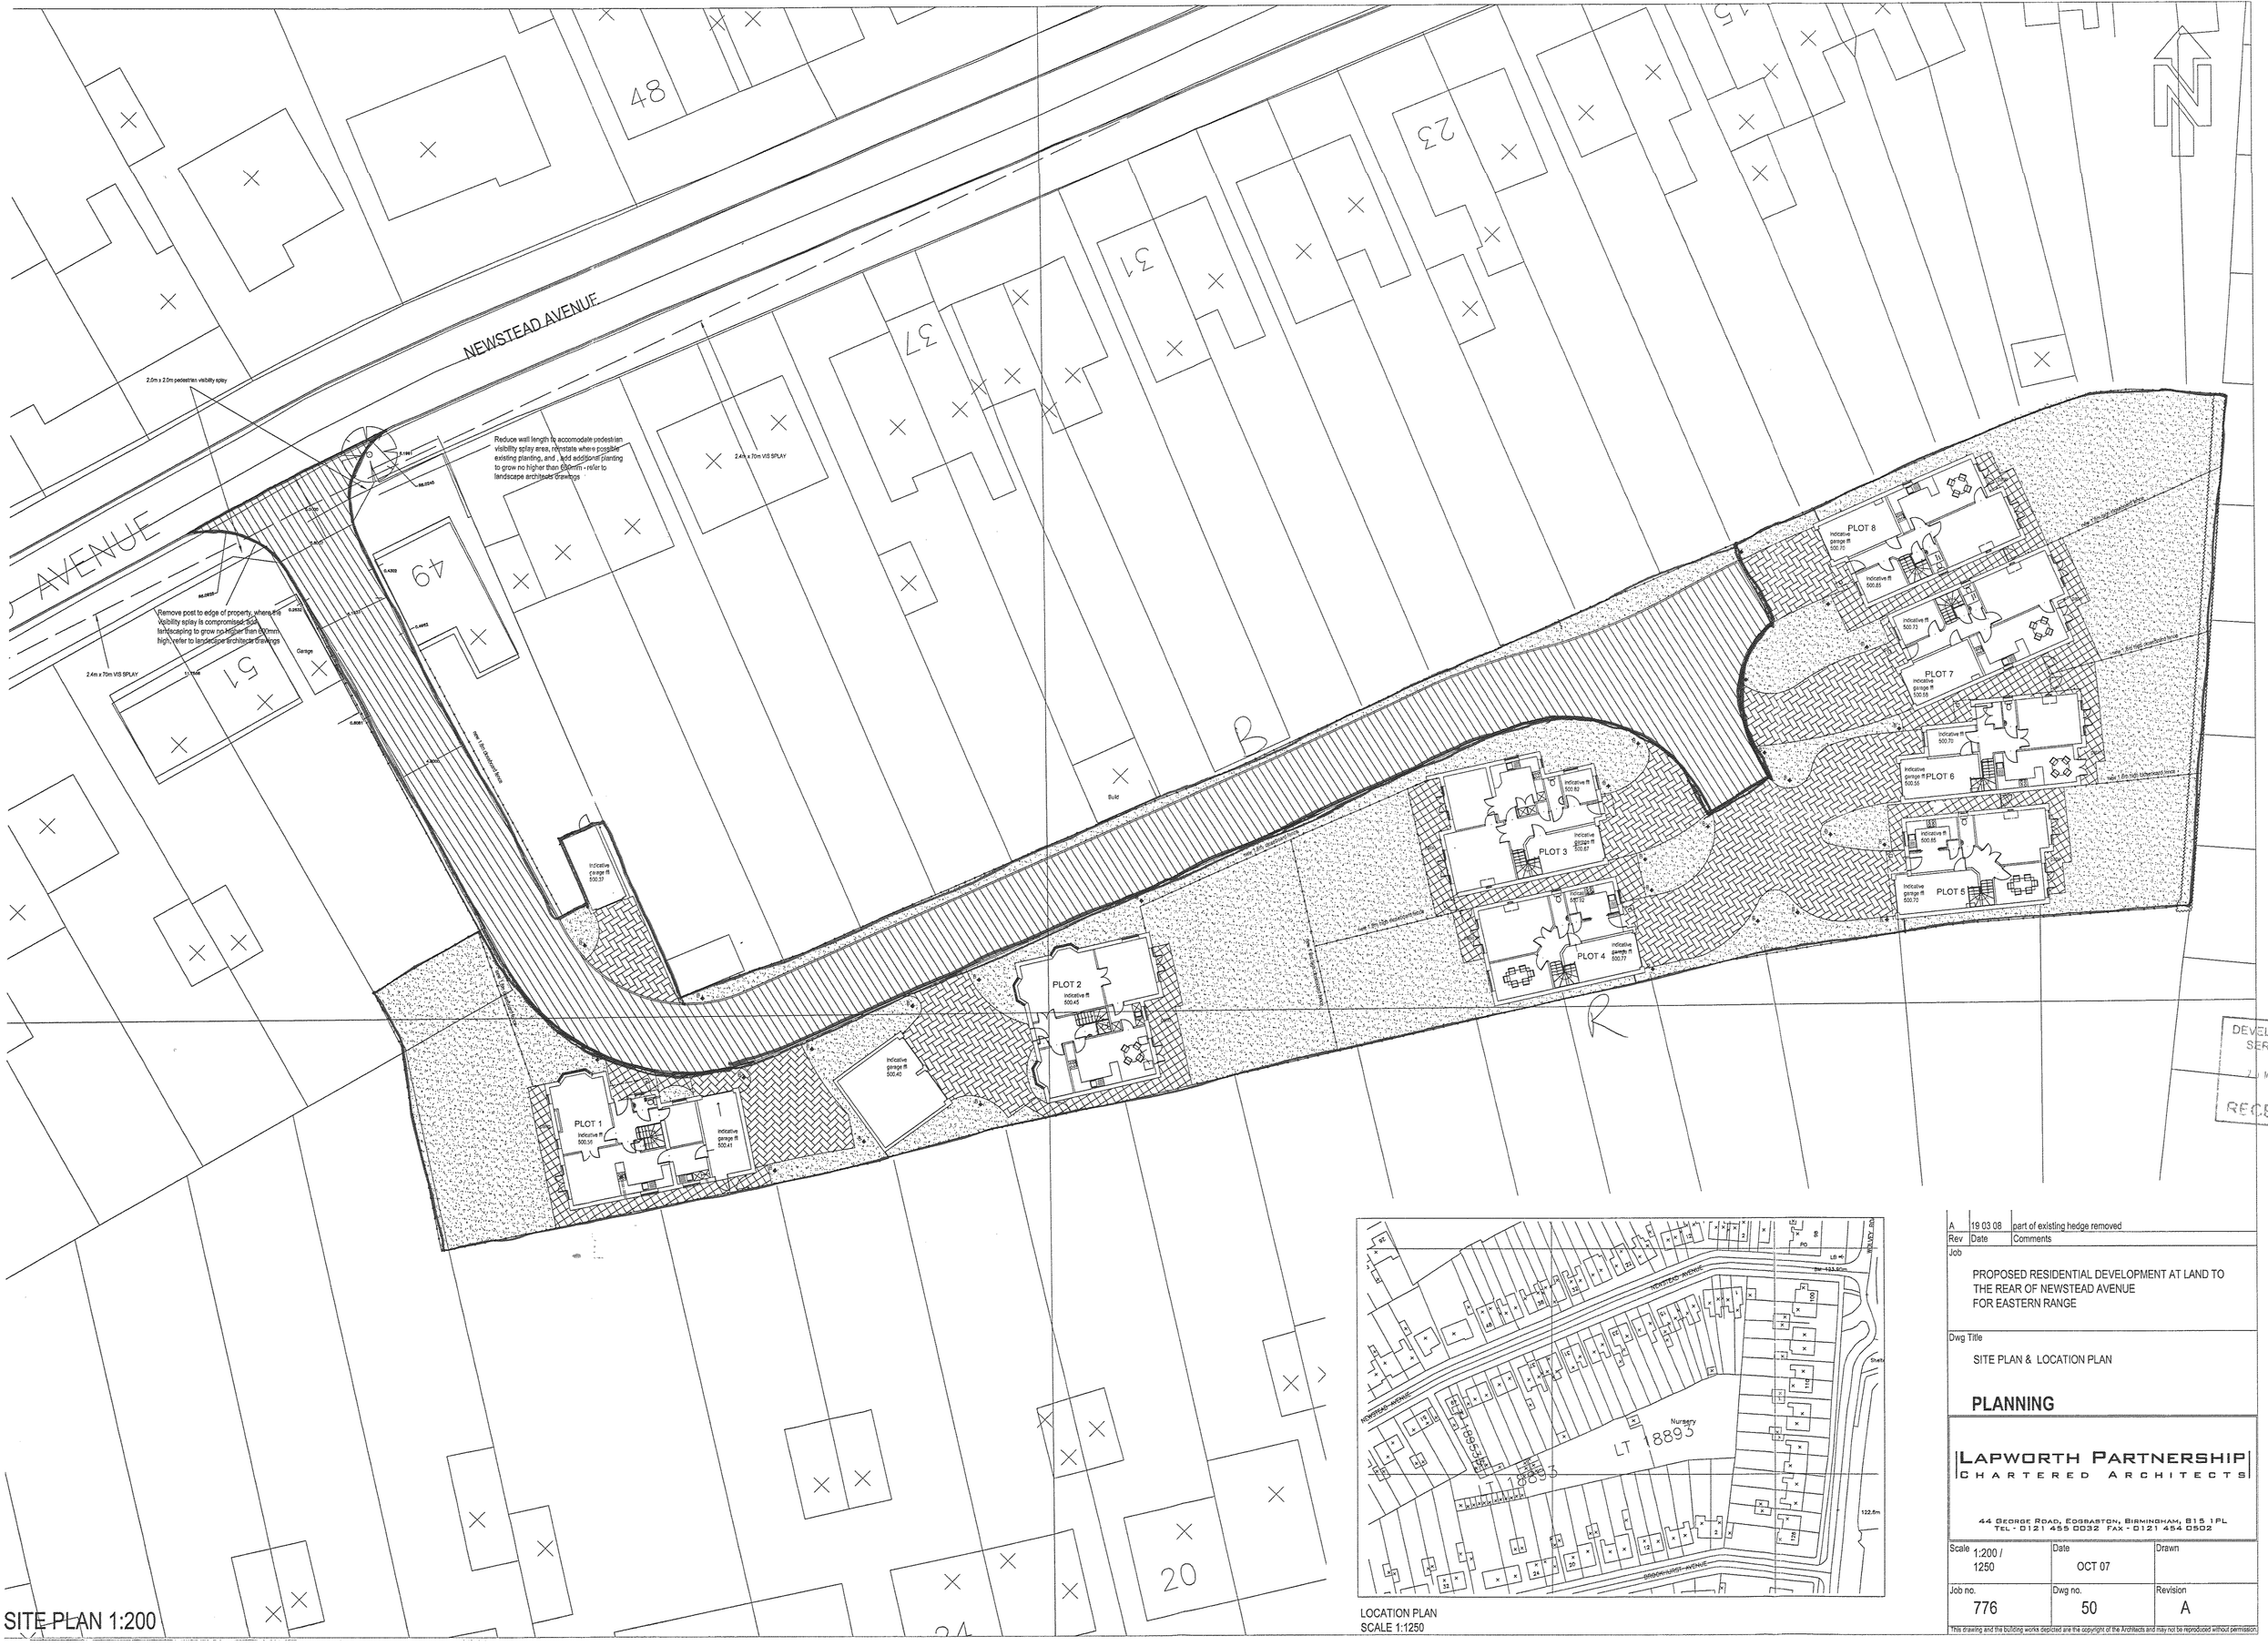

DEVELOPMENT SERVICES
RECEIVED

Rev	Date	Comments
A	19 03 08	part of existing hedge removed

Job

PROPOSED RESIDENTIAL DEVELOPMENT AT LAND TO THE REAR OF NEWSTEAD AVENUE FOR EASTERN RANGE

Dwg Title

SITE PLAN & LOCATION PLAN

PLANNING

LAPWORTH PARTNERSHIP
CHARTERED ARCHITECTS

44 George Road, Edgbaston, Birmingham, B15 1PL
Tel - 0121 455 0032 Fax - 0121 454 0502

Scale	Date	Drawn
1:200 / 1250	OCT 07	
Job no.	**Dwg no.**	**Revision**
776	50	A

This drawing and the building works depicted are the copyright of the Architects and may not be reproduced without permission.