

PROPOSED FRONT ELEVATION

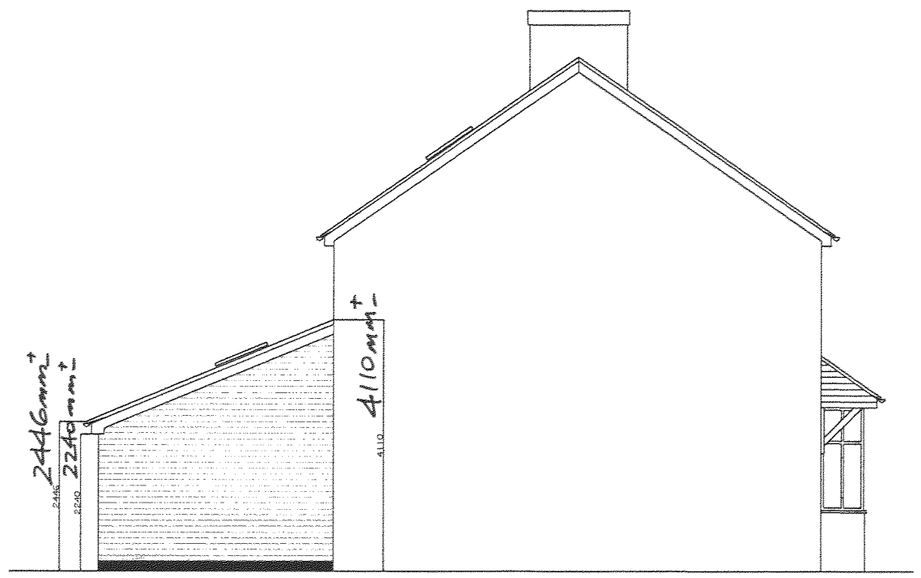

PROPOSED SIDE ELEVATION



PROPOSED REAR ELEVATION

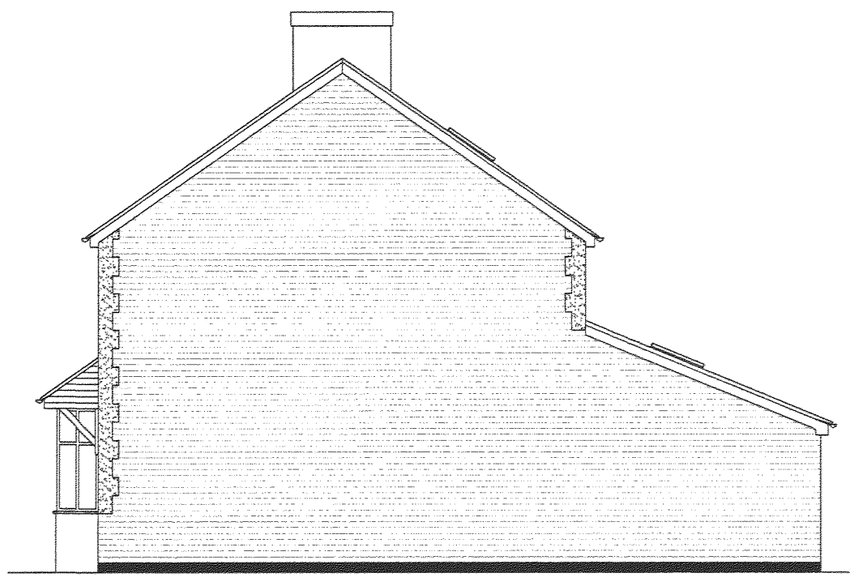

PROPOSED SIDE ELEVATION



EXISTING FRONT ELEVATION

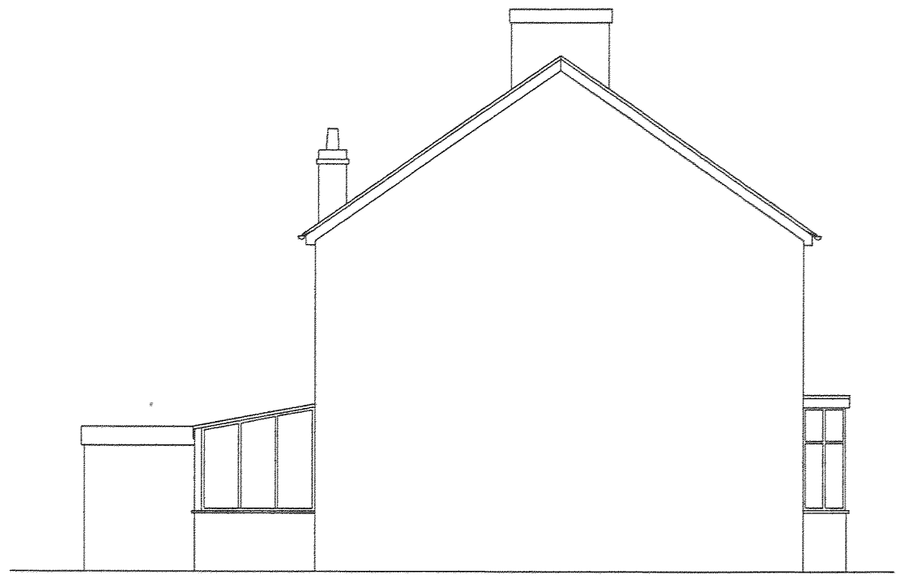

EXISTING SIDE ELEVATION



EXISTING REAR ELEVATION



EXISTING SIDE ELEVATION

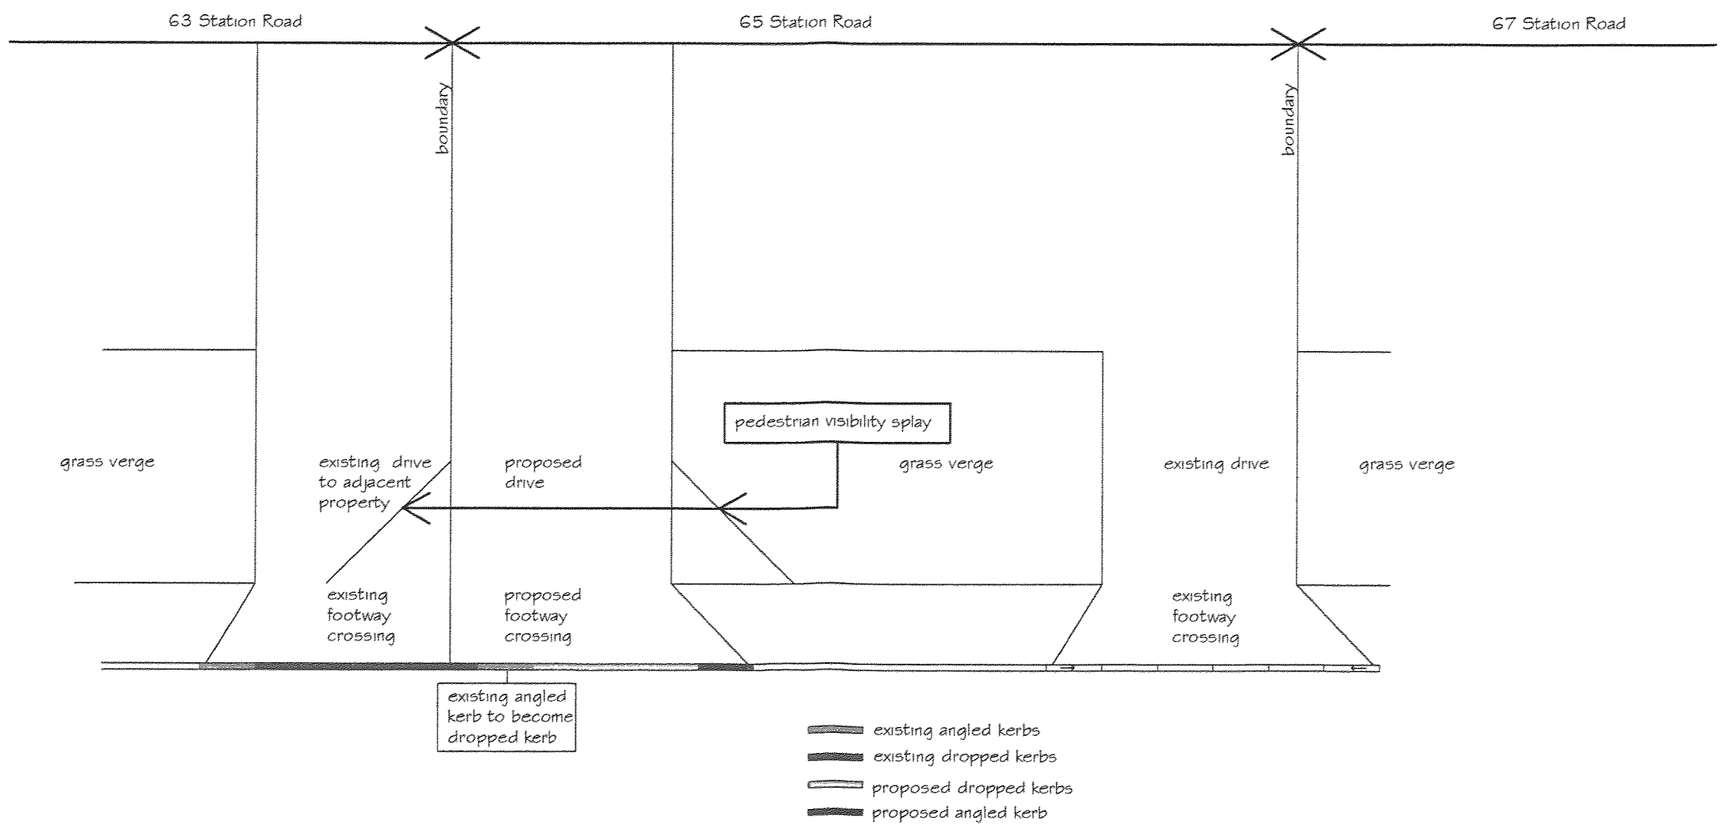

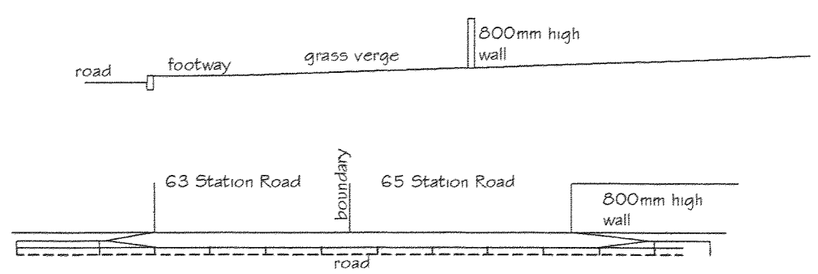

PP-01012580

Proposed Extension and Alteration at
65 Station Road
Bagworth
Leicestershire
For Mr & Mrs M Torraca

Drawing Number	Scales
10/003/02/2	1:100
	March 2010