


Drawing 01 Rev B

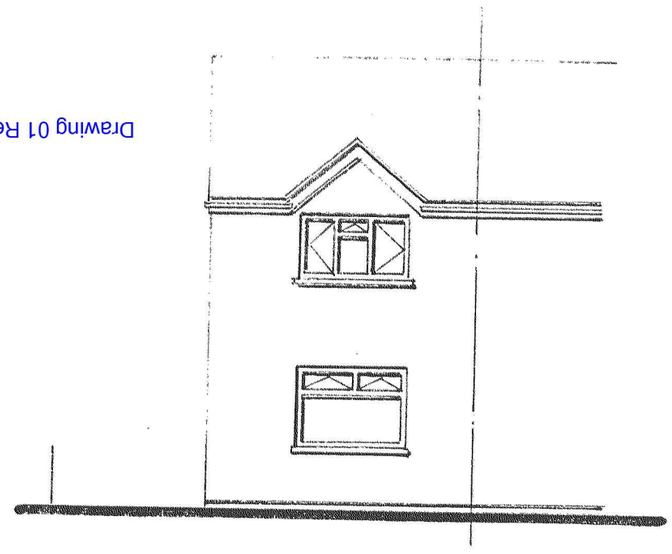


Existing Front Elevation 1:100

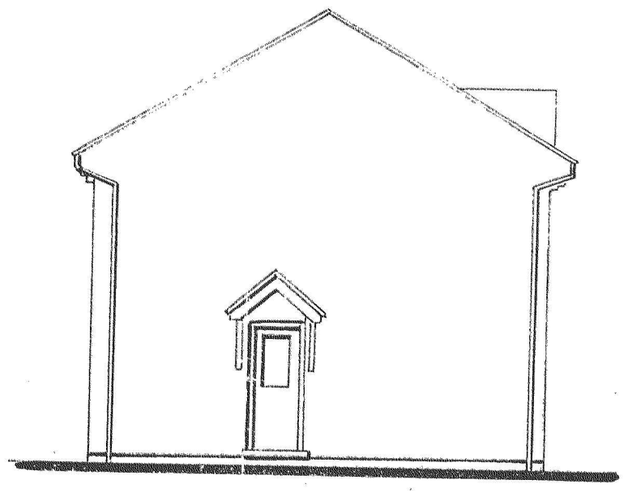


Existing Side Elevation 1:100

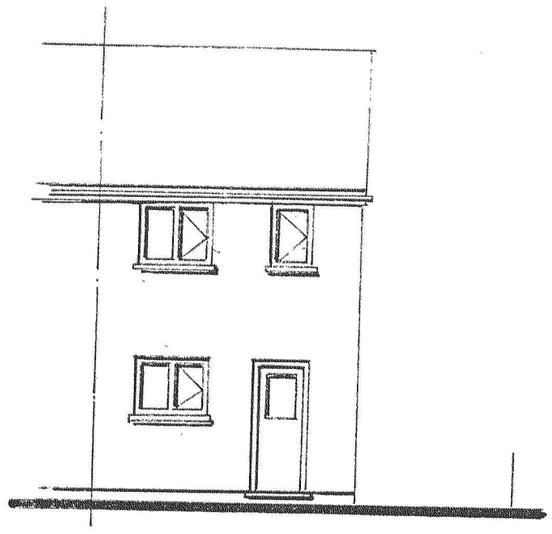


Existing Rear Elevation 1:100

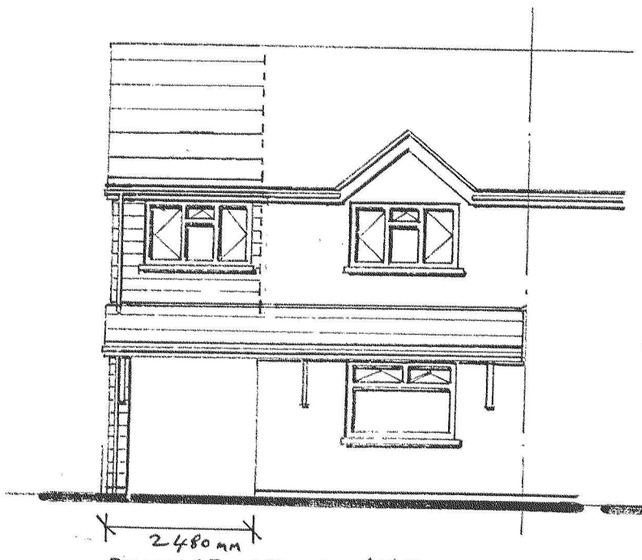


Proposed Front Elevation 1:100

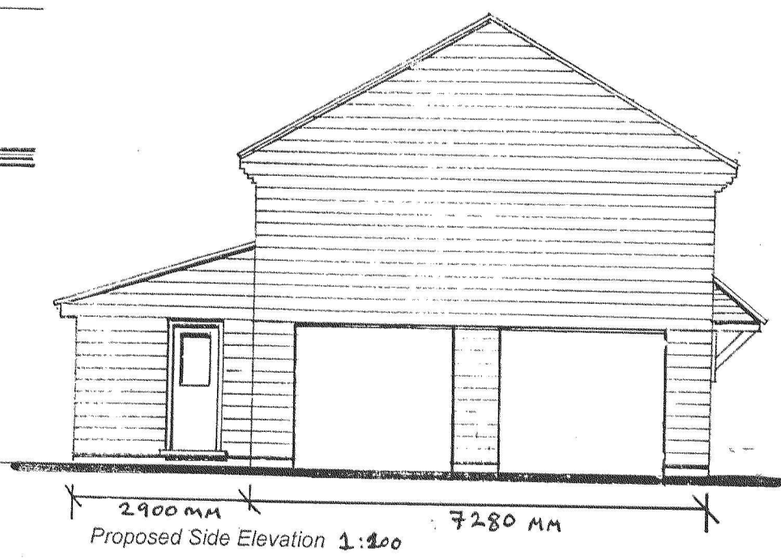



Proposed Side Elevation 1:100

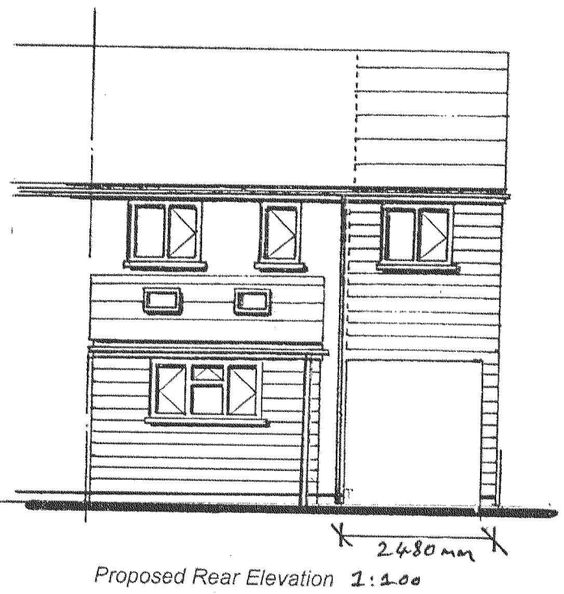



Proposed Rear Elevation 1:100

PROPOSED CAR-PORT WITH BEDROOM OVER, KITCHEN/DINER EXTENSION AND FRONT CANOPY AT 38 TRENT ROAD, HINCKLEY.
REVISED DRAWINGS
SCALE: AS INDICATED. DATE: APRIL 2010. DRG 1 OF 1 (1x A2).

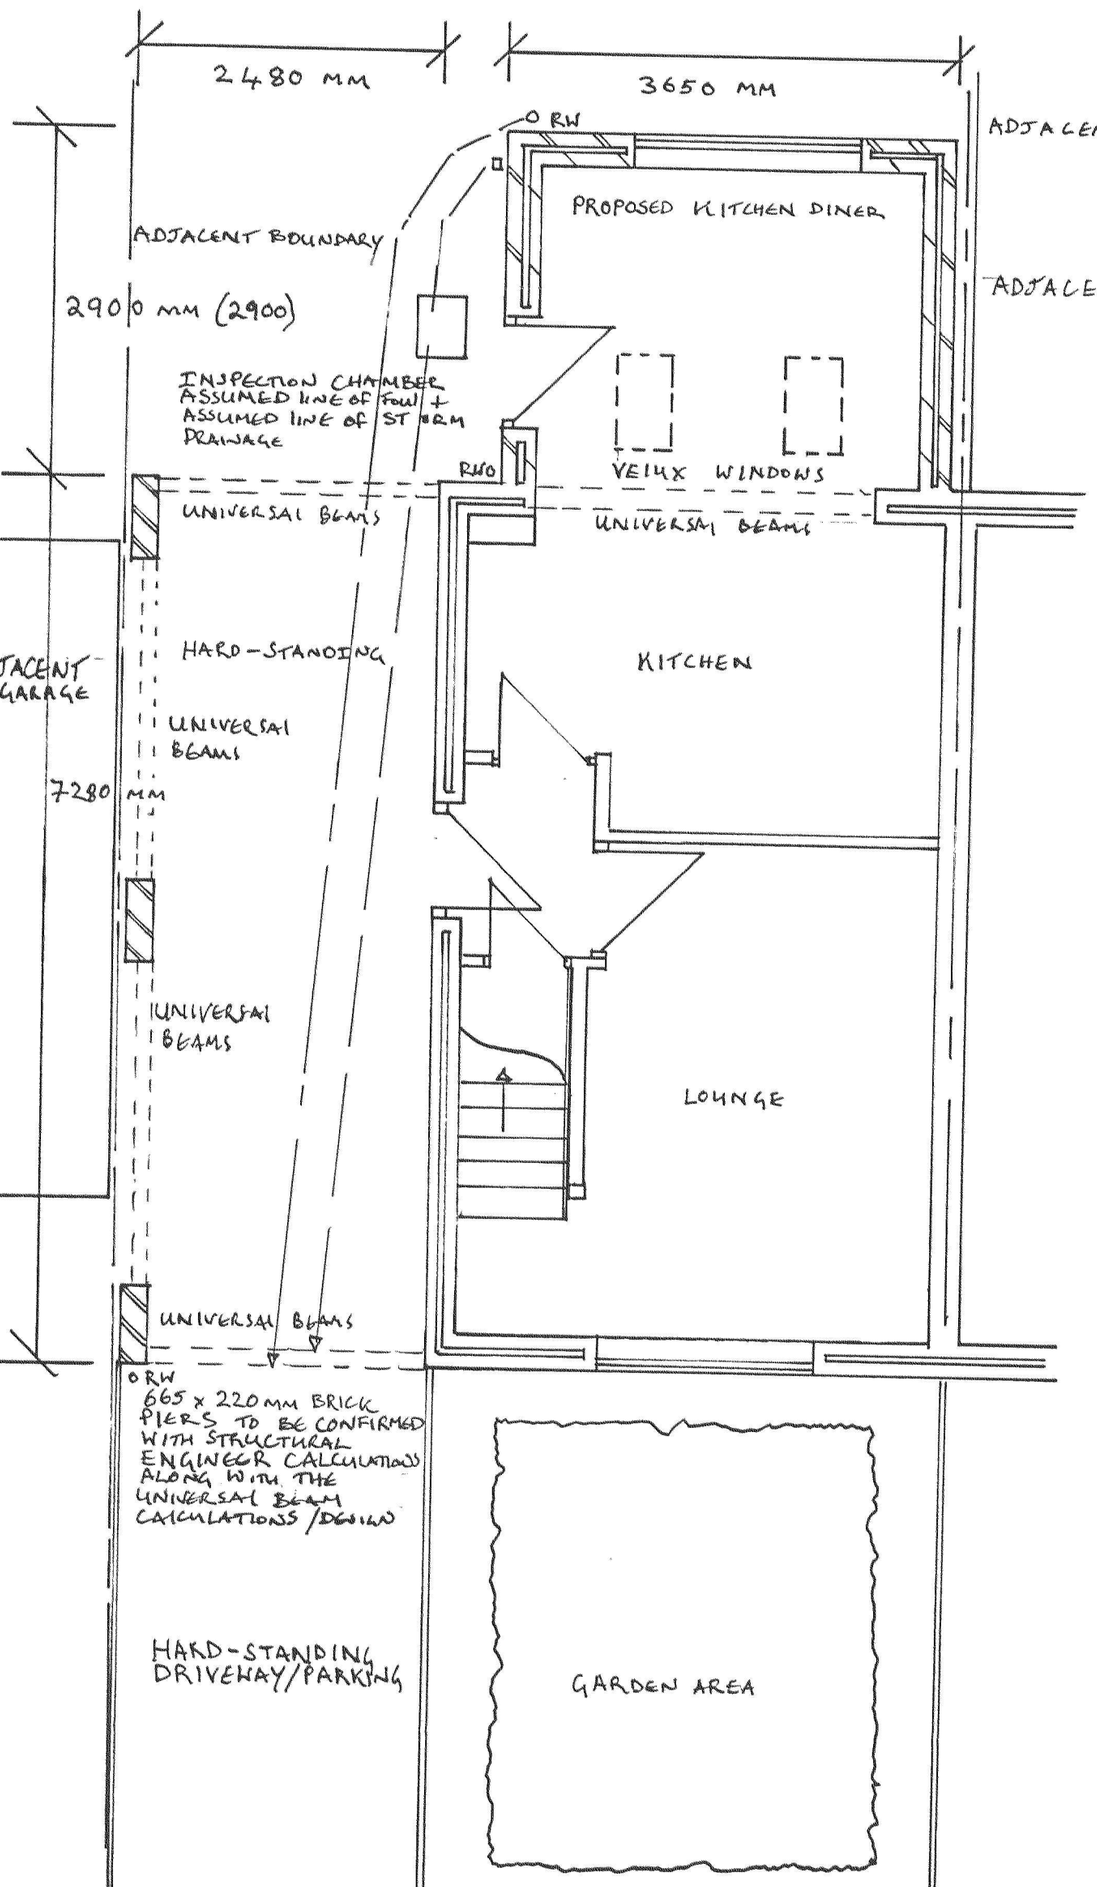


GROUND FLOOR PLAN 1:50

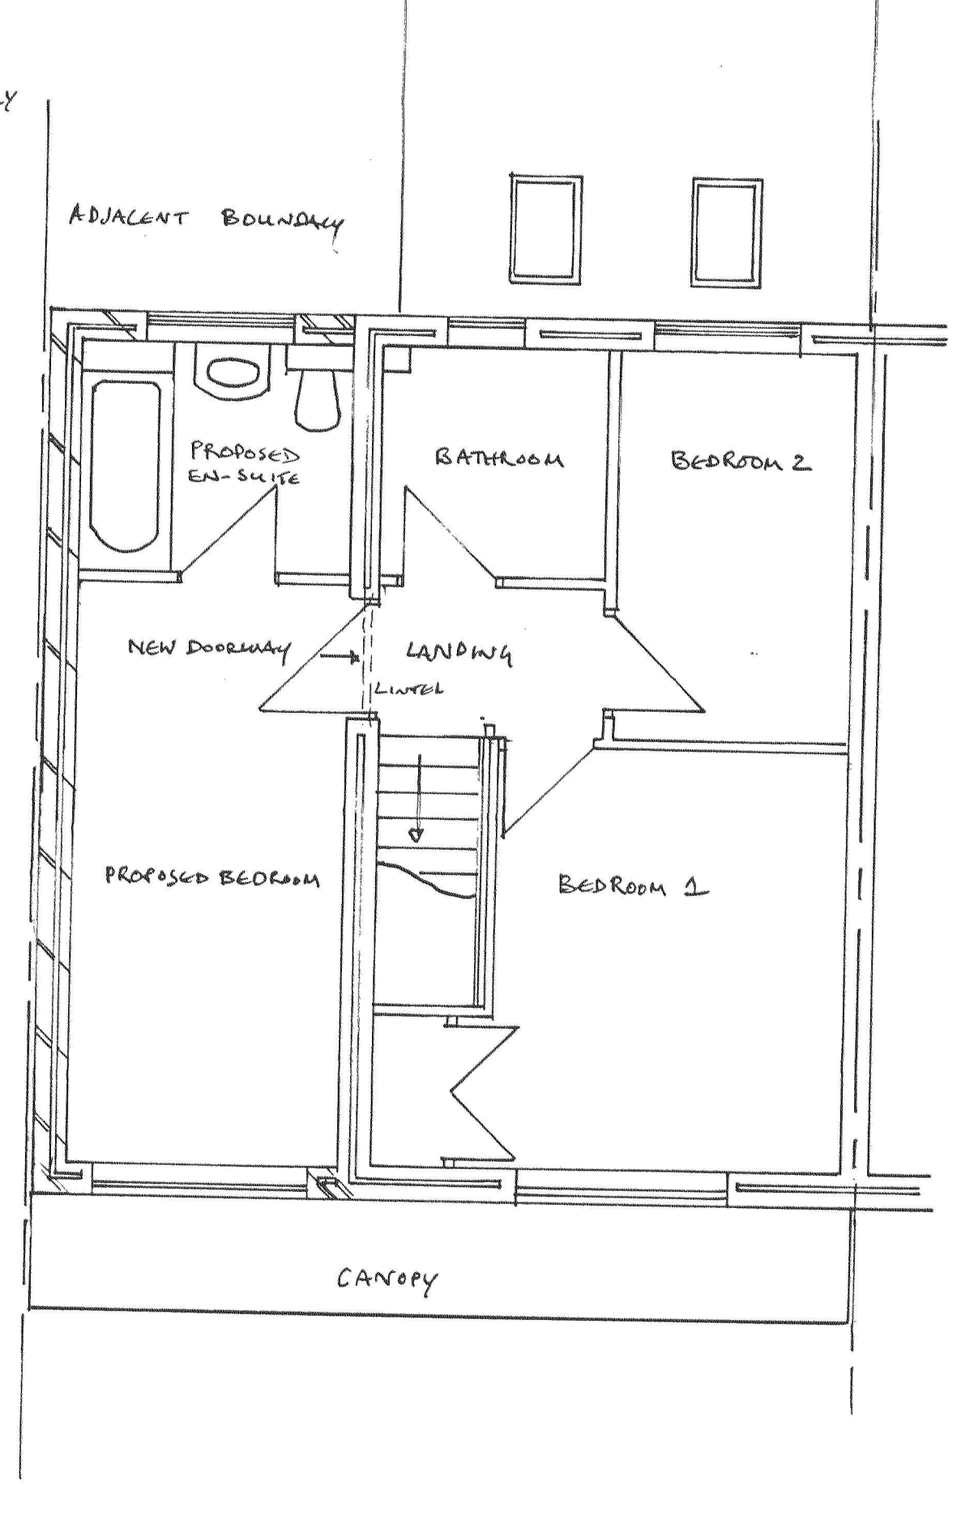


FIRST FLOOR PLAN 1:50

DEVELOPMENT SERVICES
-2 APR 2010
RECEIVED