
DP 11/10234/PD DCPDENQ

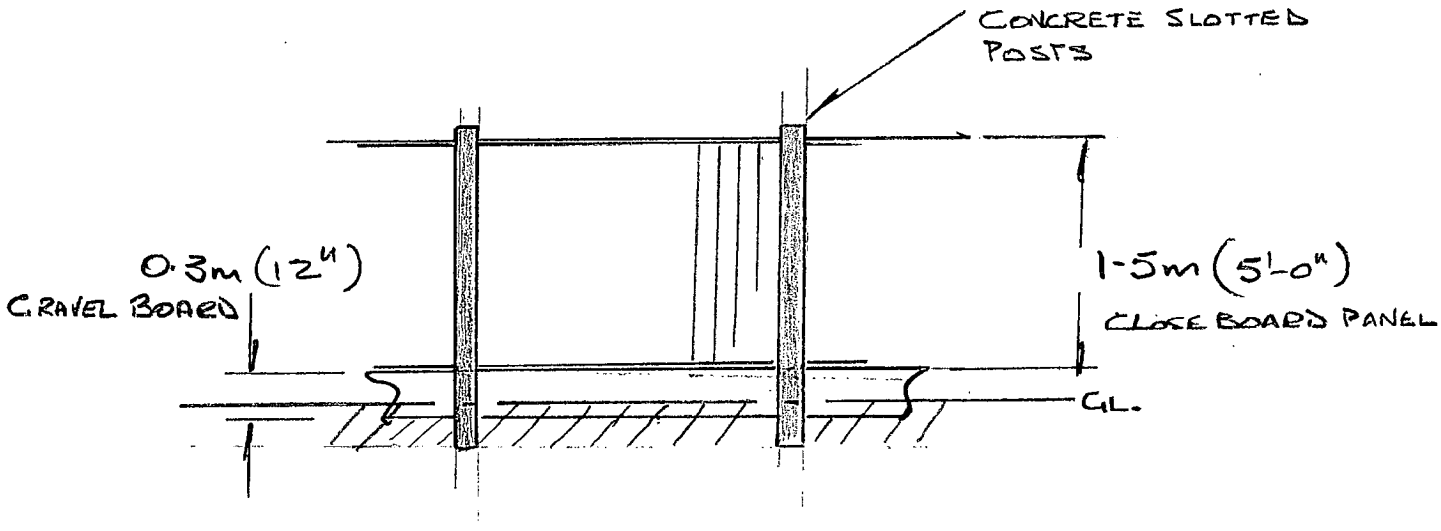

ELEVATION OF PROPOSED FENCE SCALE 1:50

REF 11/10234/PD

14 DEAR ROAD
LEIO ILG.

DEVELOPMENT
SERVICES

23 MAY 2011

RECEIVED