



Do not scale from this drawing.
This drawing is for discussion or planning purposes only. The accuracy of this drawing may be reliant upon survey information provided by third parties. Whilst all reasonable efforts are used to ensure drawings are accurate, **edge** Placemaking Group Ltd accept no responsibility or liability for any reliance placed on, or use of, this plan by anyone for purposes other than those stated above or for errors arising from third party information.

This drawing and the works depicted are the copyright of **edge** Placemaking Group Ltd and may not be reproduced or amended except by written permission.

DISCUSSION

- Site boundary (49.197 ha)
- Existing Vegetation (to be retained where possible)
- Existing bus stops
- Public Rights of Way (PROW)
- Potential noise from adjacent road
- Surface water flooding (high to low)
- Priority Habitats
- Listed Buildings
- Conservation Area
- HBBC Open Space, Sport & Recreation (OSSR) Sites
- Existing pedestrain access
- Area with potential views of the Church spire
- Residential boundaries

Rev.	Date	Description
Land south-east of DESFORD		
Constraints Plan		
Job ref: 785	Drawing number: SK01	Revision:
Scale: 1:2500 @ A2		Date: August 2025


part of
edge Placemaking Group Ltd

The Old Saracen's Head
7 Buttermarket
Thame
Oxfordshire
OX9 3EW

01865 522395

enquiries@edgeUD.co.uk

www.edgeUD.co.uk

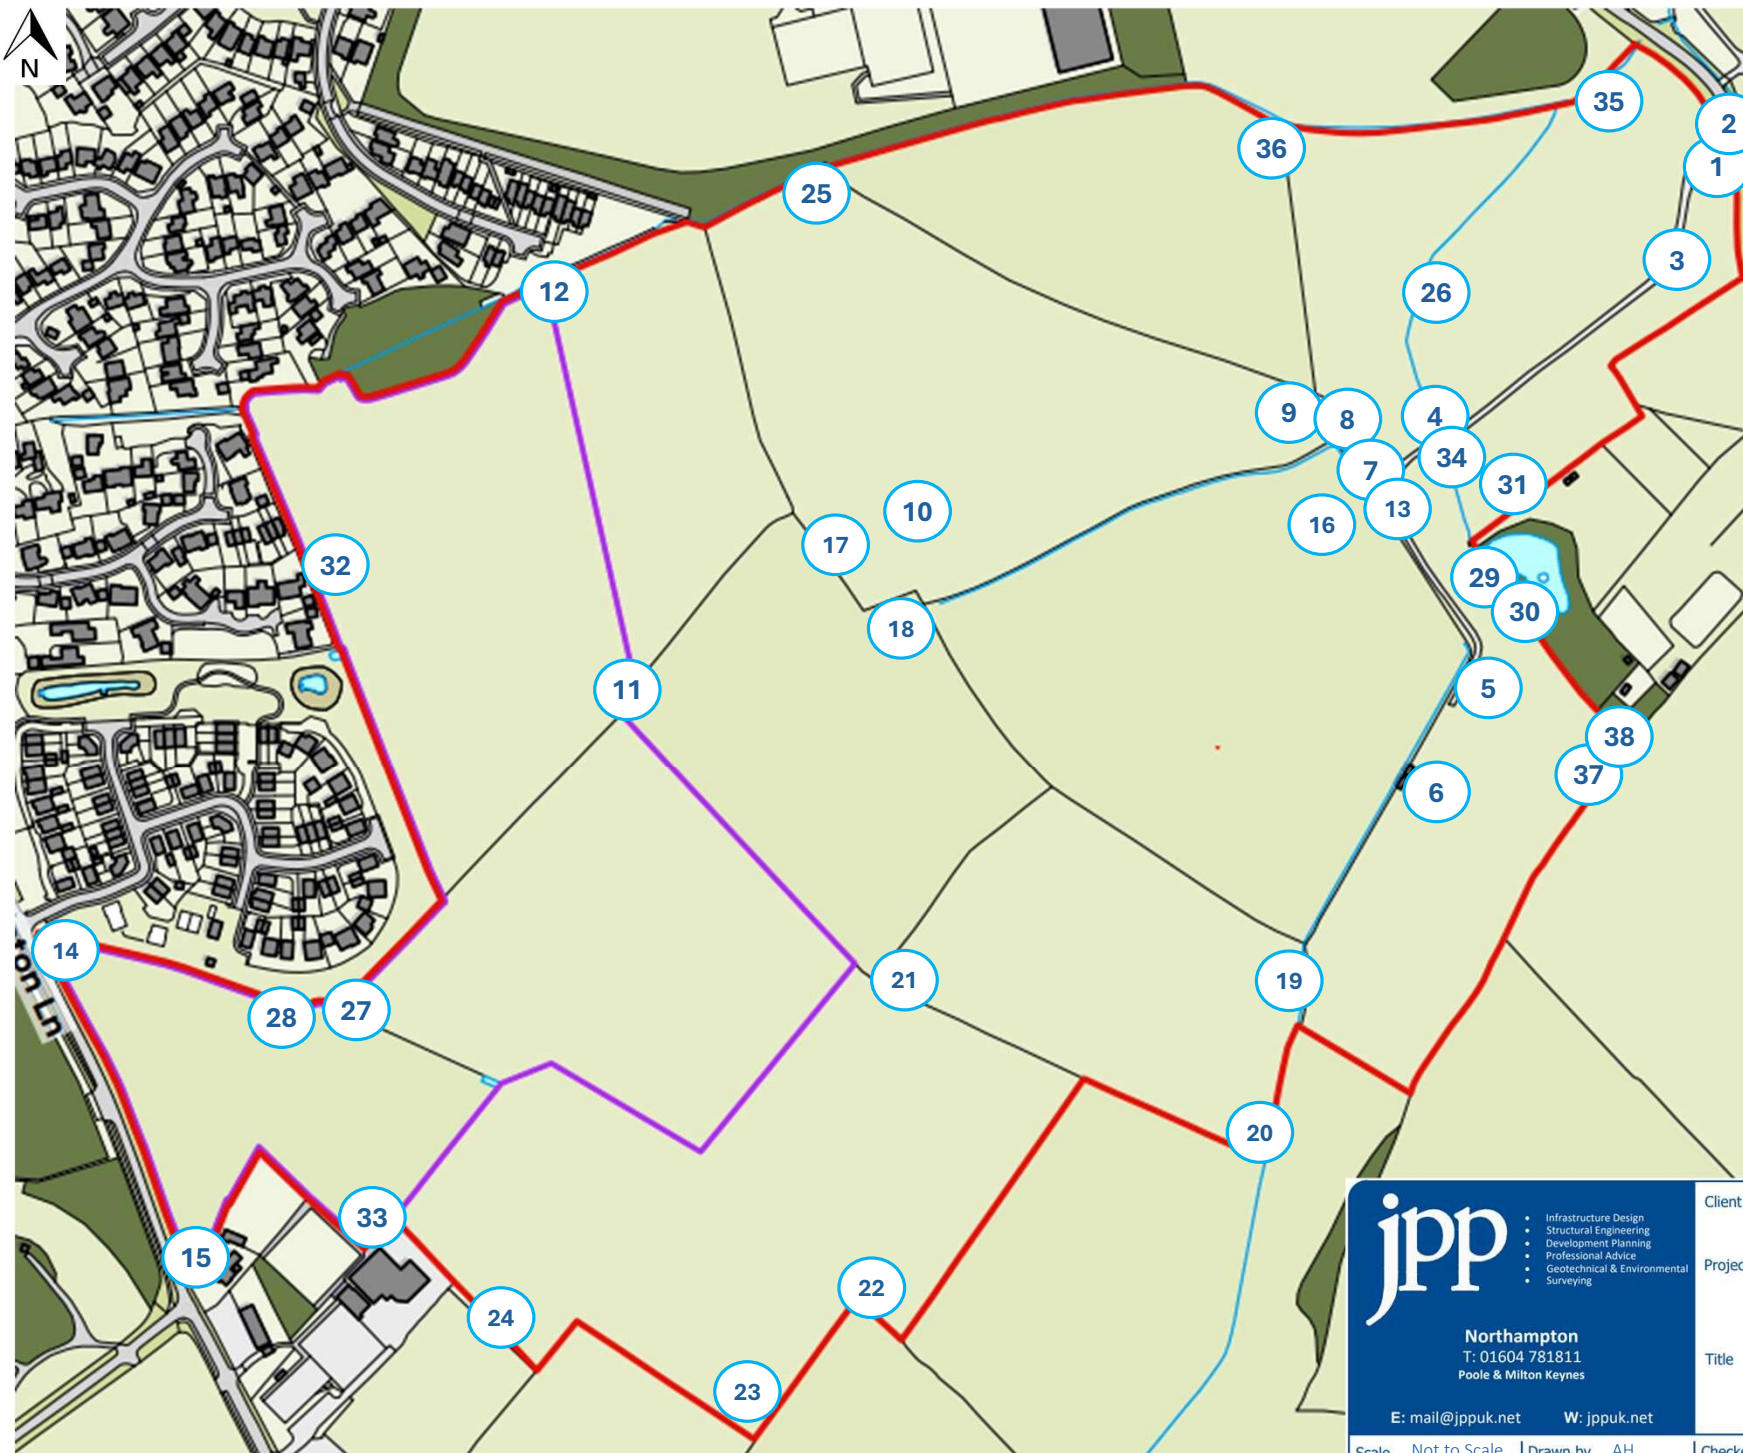

Notes

1. Locations are approximate, not surveyed in.
2. Base drawing obtained from client (Ref: 541-L01)

Key.

X Photo location and number

jpp Northampton T: 01604 781811 Poole & Milton Keynes E: mail@jppuk.net W: jppuk.net		Client	Bellway Strategic Land	
		Project	Land South of Bosworth Academy, Desford	
		Title	Site Walkover and Photo Location Plan	
		Scale	Not to Scale	
Status	Final	Project ref	30402	
Drawn by	AH	Checked by	DK	Date 18/08/2025
		Drawing no.	001	Revision -

Photographic Records – Walkover Images

Project: Land South of Bosworth Academy, Desford

Project Ref: 30402

Date: 08/08/2025

Revision: 0



T: 01604 781811

E: mail@jppuk.net

W: www.jppuk.net



Picture 1 – View of access track looking southwest



Picture 2 – View of ditch by eastern entrance, looking north



Picture 3 – View of crops and telegraph poles in fields looking west



Picture 4 – View of ditch running north to south in Area 1, looking north

Photographic Records – Walkover Images

Project: Land South of Bosworth Academy, Desford

Project Ref: 30402

Date: 08/08/2025

Revision: 0



T: 01604 781811

E: mail@jppuk.net

W: www.jppuk.net



Picture 5 – View of the southeastern field in Area 1, looking south



Picture 6 – View of temporary buildings including a building labelled 'toilet' in the southern field of Area 1



Picture 7 – View of a concrete pipes in the center of Area 1 next to manure pile



Picture 8 – View of manure pile in the center of Area 1

Photographic Records – Walkover Images

Project: Land South of Bosworth Academy, Desford

Project Ref: 30402

Date: 08/08/2025

Revision: 0



T: 01604 781811

E: mail@jppuk.net

W: www.jppuk.net



Picture 9 – View of tractor tracks in between corn rows, looking west



Picture 10 – View of fields, looking south.



Picture 11 – View of public access along the boundary of Area 2 and Area 3



Picture 12 – View of public footbridge over ditch to the north along boundary of Area 2 and Area 3

Photographic Records – Walkover Images

Project: Land South of Bosworth Academy, Desford

Project Ref: 30402

Date: 08/08/2025

Revision: 0



T: 01604 781811

E: mail@jppuk.net


W: www.jppuk.net



Picture 13 – View of overhead cables running across the site diagonally north to south, looking north



Picture 14 – View of field from the northwestern boundary, looking south

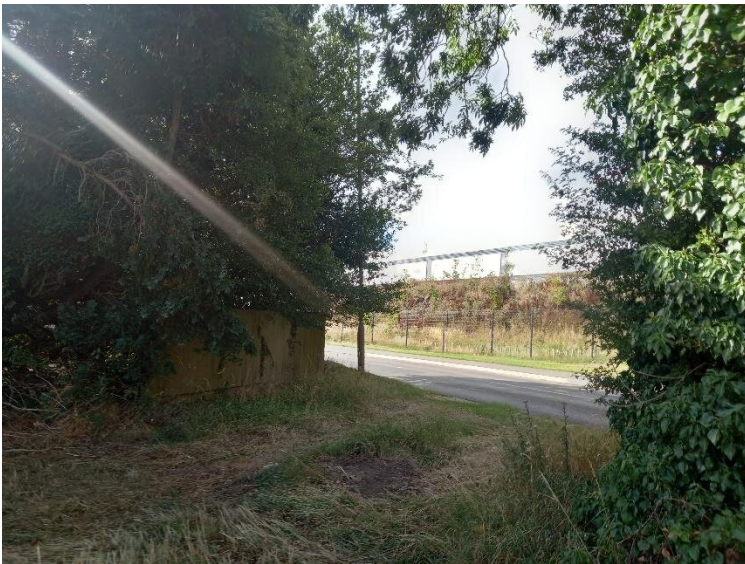

Picture 15 – View of western access off Peckleton Lane facing south west.



Picture 16 – View of crops in a field with overhead cables visible, looking south