


1:100 SOUTH EAST ELEVATION
DEPICTING PROPOSALS WITHOUT
BOUNDARY TREATMENTS
PROPOSED




1:100 SOUTH WEST ELEVATION
PROPOSED




1:100 NORTH EAST PART ELEVATION
PROPOSED

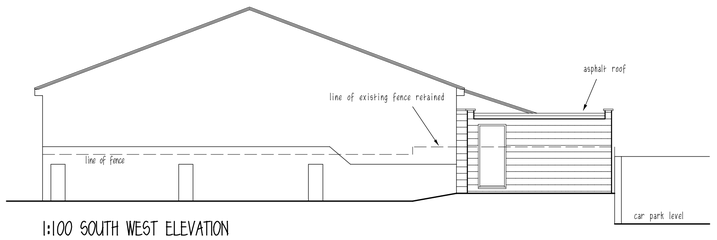


1:100 SOUTH EAST PART ELEVATION
PROPOSED

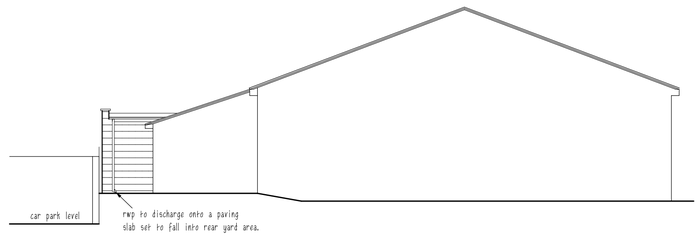


1:100 NORTH WEST PART ELEVATION
PROPOSED

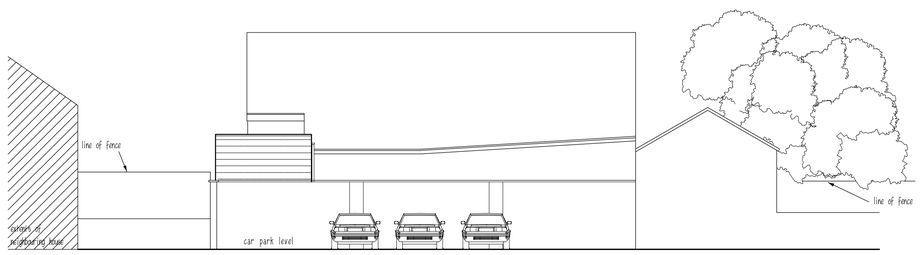


1:50 ROOF PLAN
PROPOSED

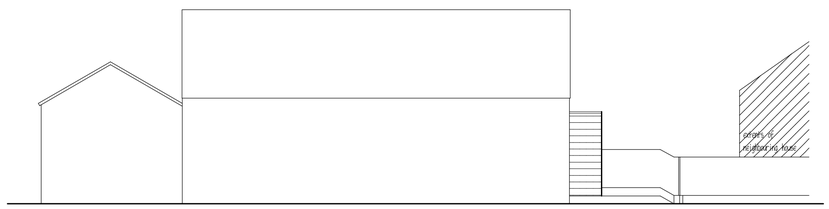


1:50 PROPOSED PART GROUND FLOOR PLAN

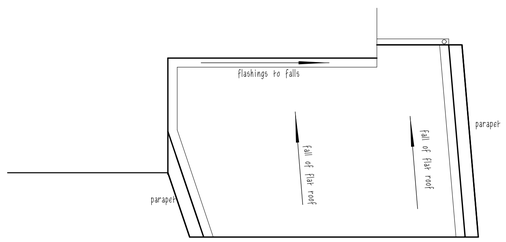


1:500 BLOCK PLAN PROPOSED

0 10000 25000 50000 100000
1 : 1250 SCALE LINE

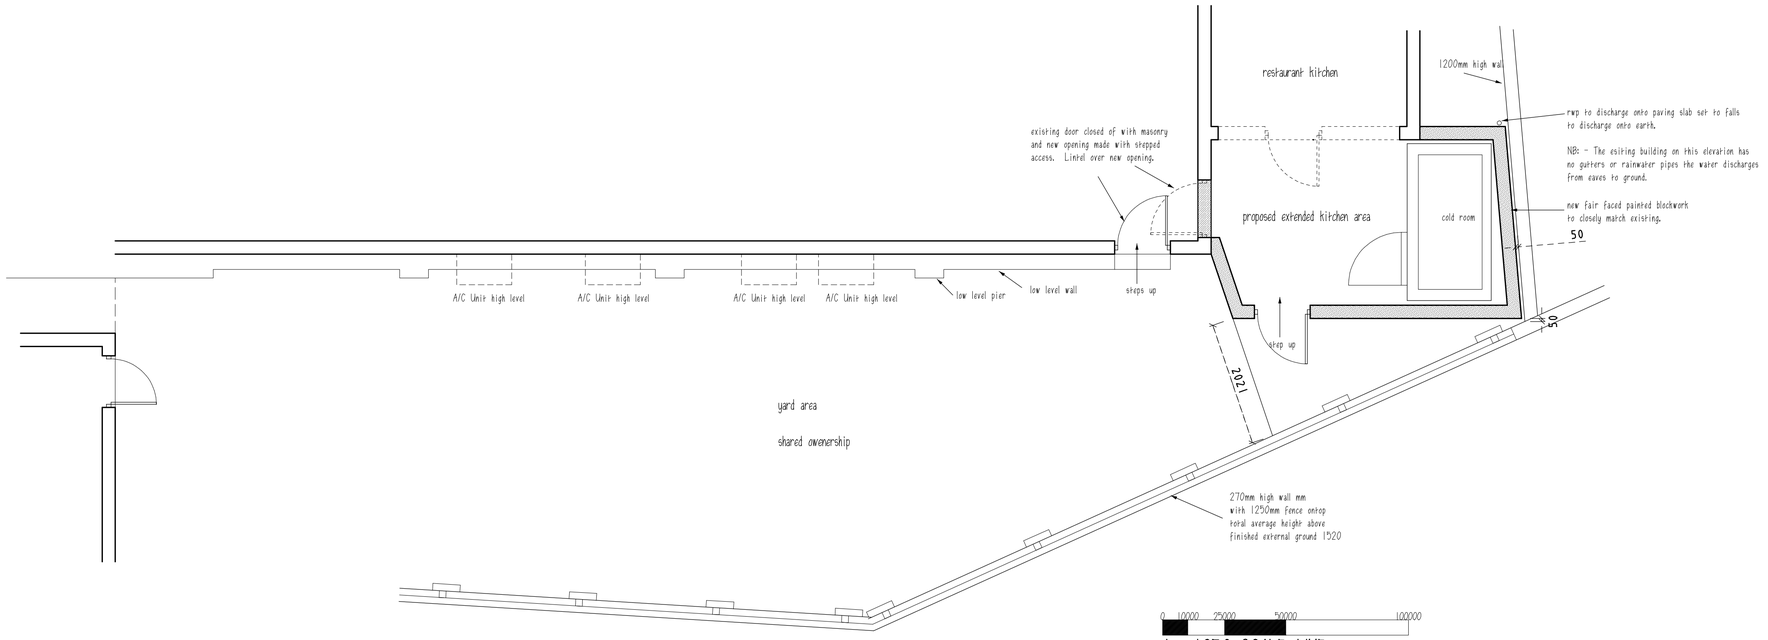0 5000 10000 25000 50000
1 : 500 SCALE LINE

0 5001000 2000 3000 4000 5000 6000 7000 8000 9000 10000
1 : 100 SCALE LINE

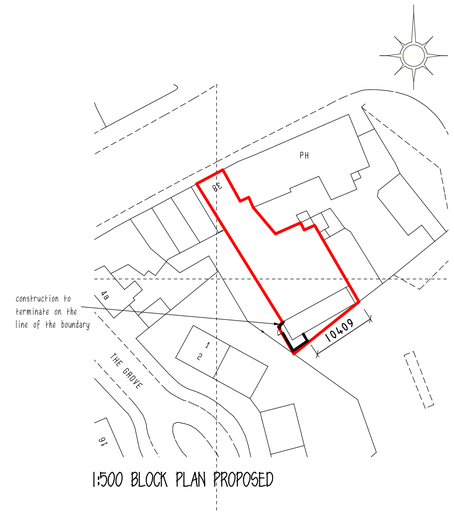0 500 1000 2000 3000 4000 5000 6000 7000 8000 9000 10000
1 : 50 SCALE LINE

Proposed Kitchen Extension
Rossini's, 38 Coventry Road, Hinckley
For Mr N Sini

| | | | |
|---|---|---|---|
| Drawn by : Jwm | Drawing No. : 3741-02e | Created On : 30-09-10 | Page size A1 |
| Checked by : | | Scale : as noted | |
| Drawing status: Planning | | | |

| rev | date | | by |
|---|---|---|---|
| a | 07-10-11 | corrections to titles and site plan for PA | hvp |
| b | 18-10-11 | Amended elevations,added boundary dimensions for P.A | hvp |
| c | 04-11-11 | Extended elevations for P.A | hvp |
| d | 08-11-11 | Added Elevation depicting building extents for P.A | hvp |
| e | 21-12-11 | Amended proposal for planning | hvp |

RIBA
R. John Craddock Associates.
Chartered Architects
Dugdale House 25/27 Dugdale Street
Nuneaton CV11 5GJ
Tel: 024 7638 6769
Fax: 024 7664 1865