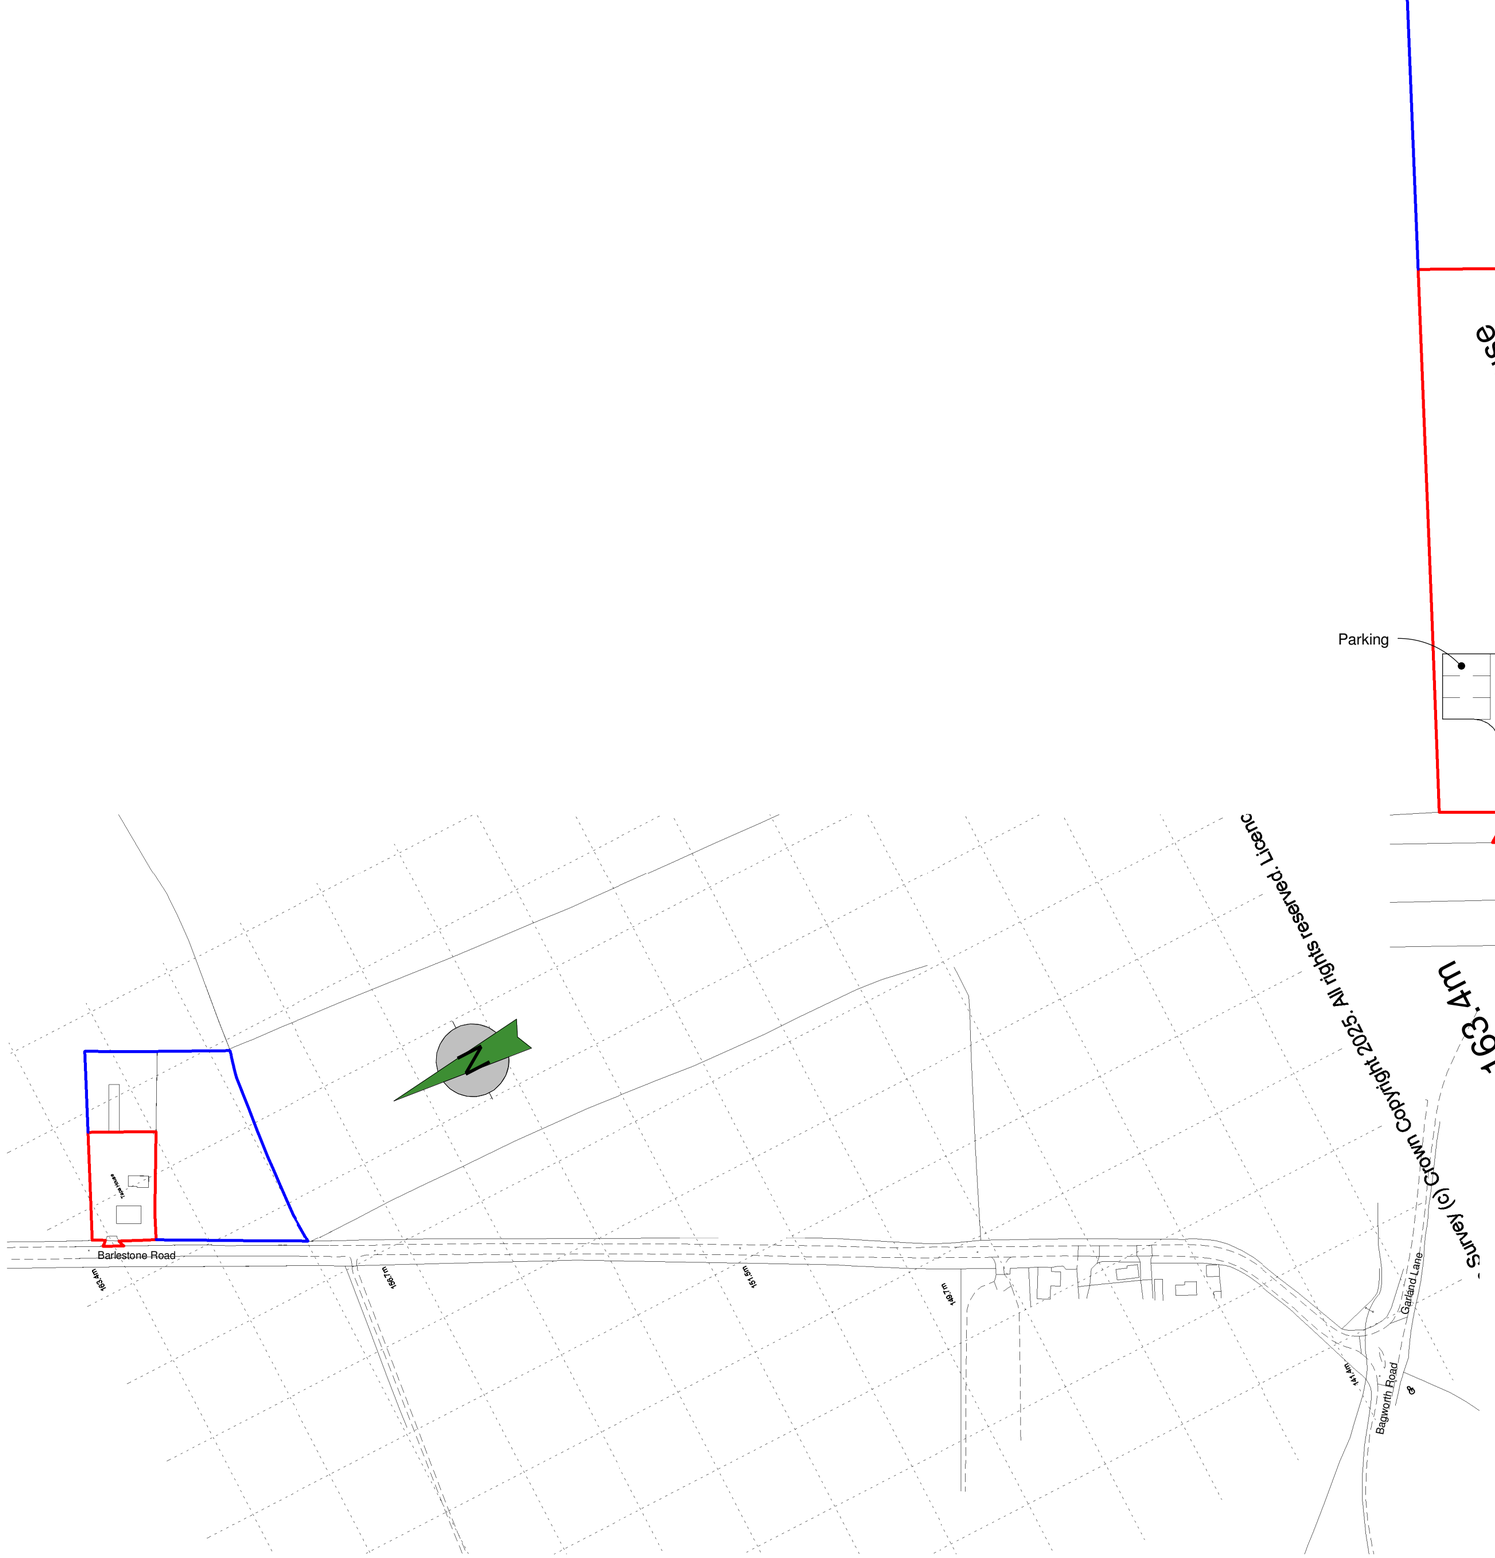

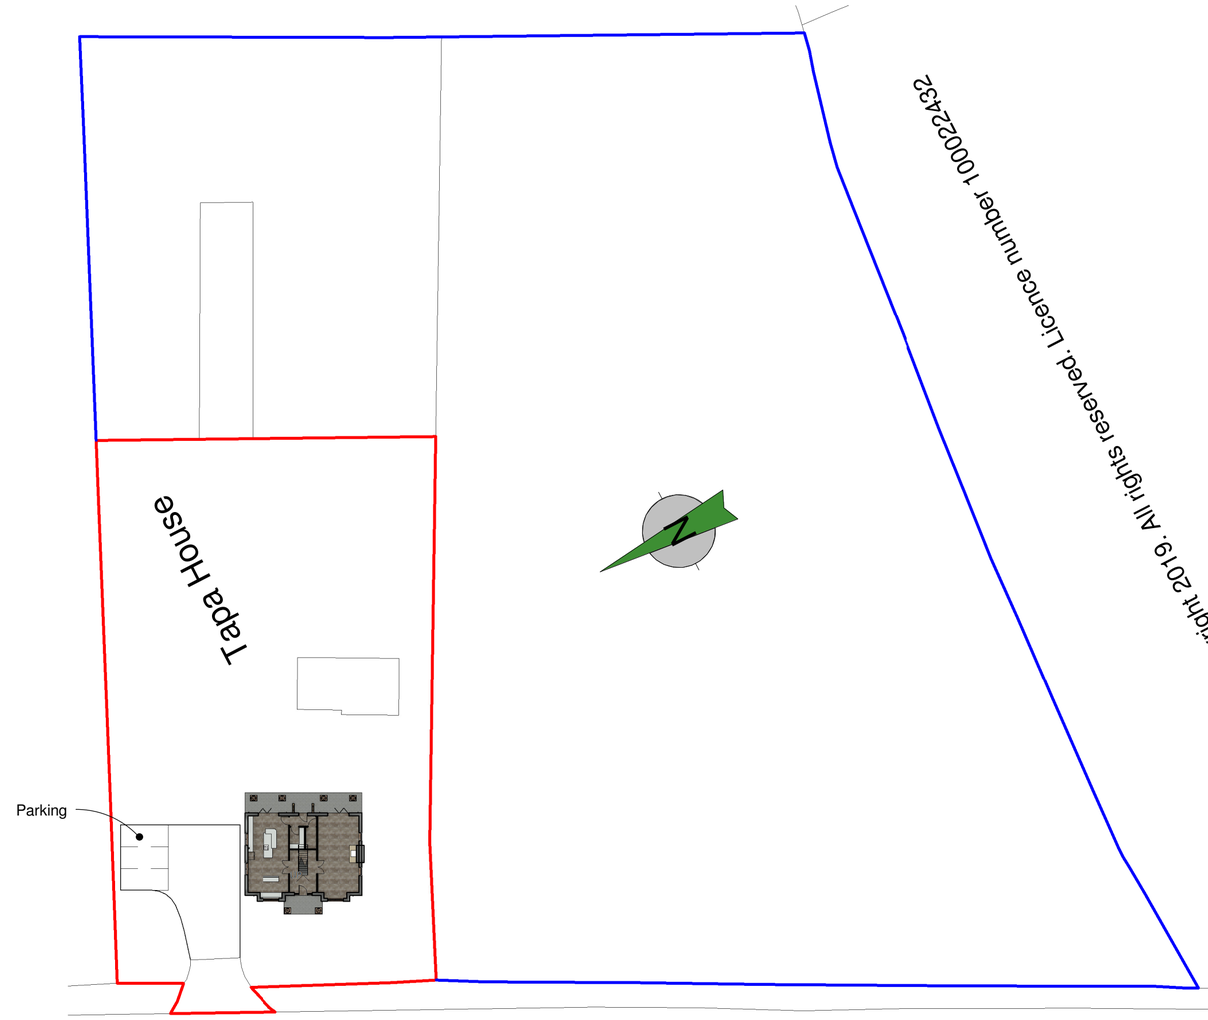

1:500

1:2500

Client	**Mr&Mrs Wilsher**		
Project Title	Gracelands Manor Barlestone Rd, Bagworth		
Drawing Title	**Block and Location Plans**		
Scale: 1:500 & 1:2500	Date: July 25	Sheet: A2	Job No.: 25/49
Author: LJW	Checked by		Drawing No.: 03
			Status: PLANNING

THE COPYRIGHT OF THIS DRAWING IS VESTED IN HAYWARD ARCHITECTS LTD.
REPRODUCTION IN ANY FORM, EITHER IN WHOLE OR IN PART IS FORBIDDEN WITHOUT THE PRIOR WRITTEN PERMISSION
OF THE COPYRIGHT HOLDER. DO NOT SCALE FROM DRAWING AND ONLY FIGURED DIMENSIONS ARE TO BE USED

HAYWARD architects
19 Station Road
Hinckley
Leicestershire
LE10 1AW
Tel: 01455 635 665
www.haywardarchitects.co.uk