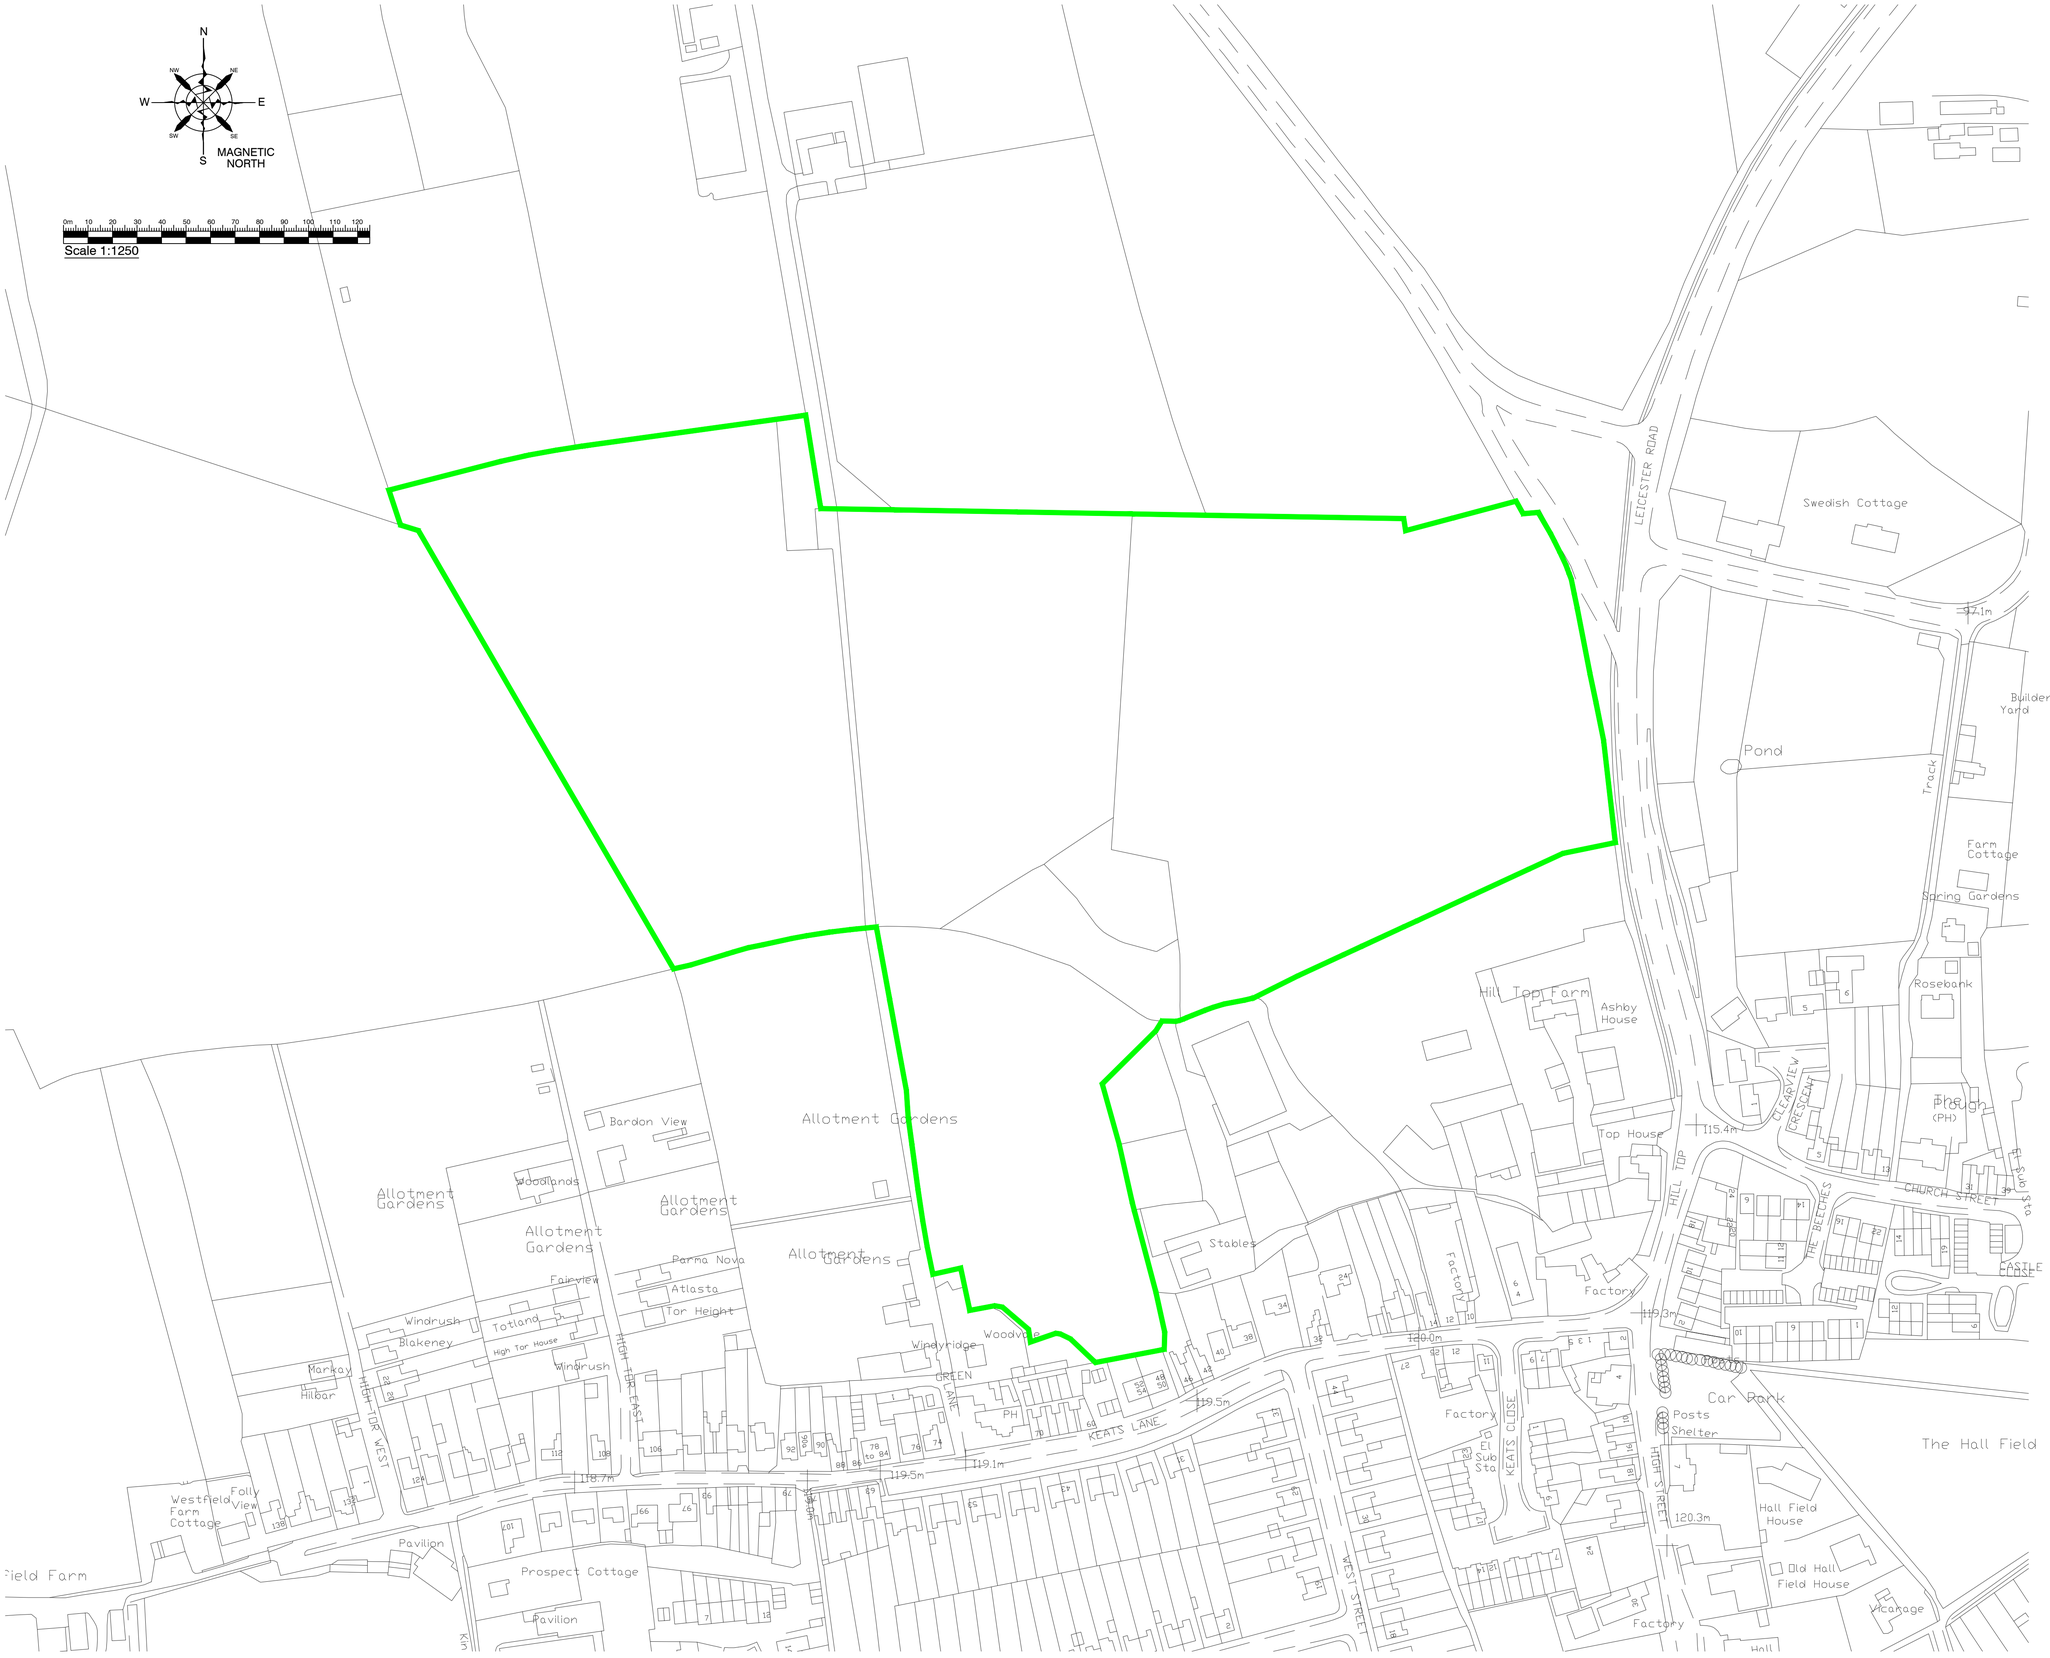


Notes

© This drawing is the copyright of the Engineers and may not be reproduced or used except by written permission.

Drawings must not be scaled. Work to figured dimensions only

Site boundary

REV	DATE	AMENDMENT	BY

MUCKLOW & HARRIS
CONSULTING CIVIL & STRUCTURAL ENGINEERS
5 Ardent Court, William James Way, Henley-in-Arden, B95 5GF
t: 0121 771 0845
e: info@mucklowandharris.co.uk
w: www.mucklowandharris.co.uk

DRAWING STATUS: PRELIMINARY

CLIENT: Vistry Partnerships

PROJECT: Leicester Road, Earl Shilton

TITLE: S104 Location Plan

DATE	DRAWN
29.11.24	BPL
SCALE: 1:1250	SIZE: A1
CHECKED: DJH	
DRAWING NUMBER: 24000-113	REVISION: *