


Location Plan

Site Address: Basin Bridge Bungalow, Hinckley Lane, Higham On The Hill, CV13 6JL

Date Produced: 03-Aug-2023

Scale: 1:1250 @A4

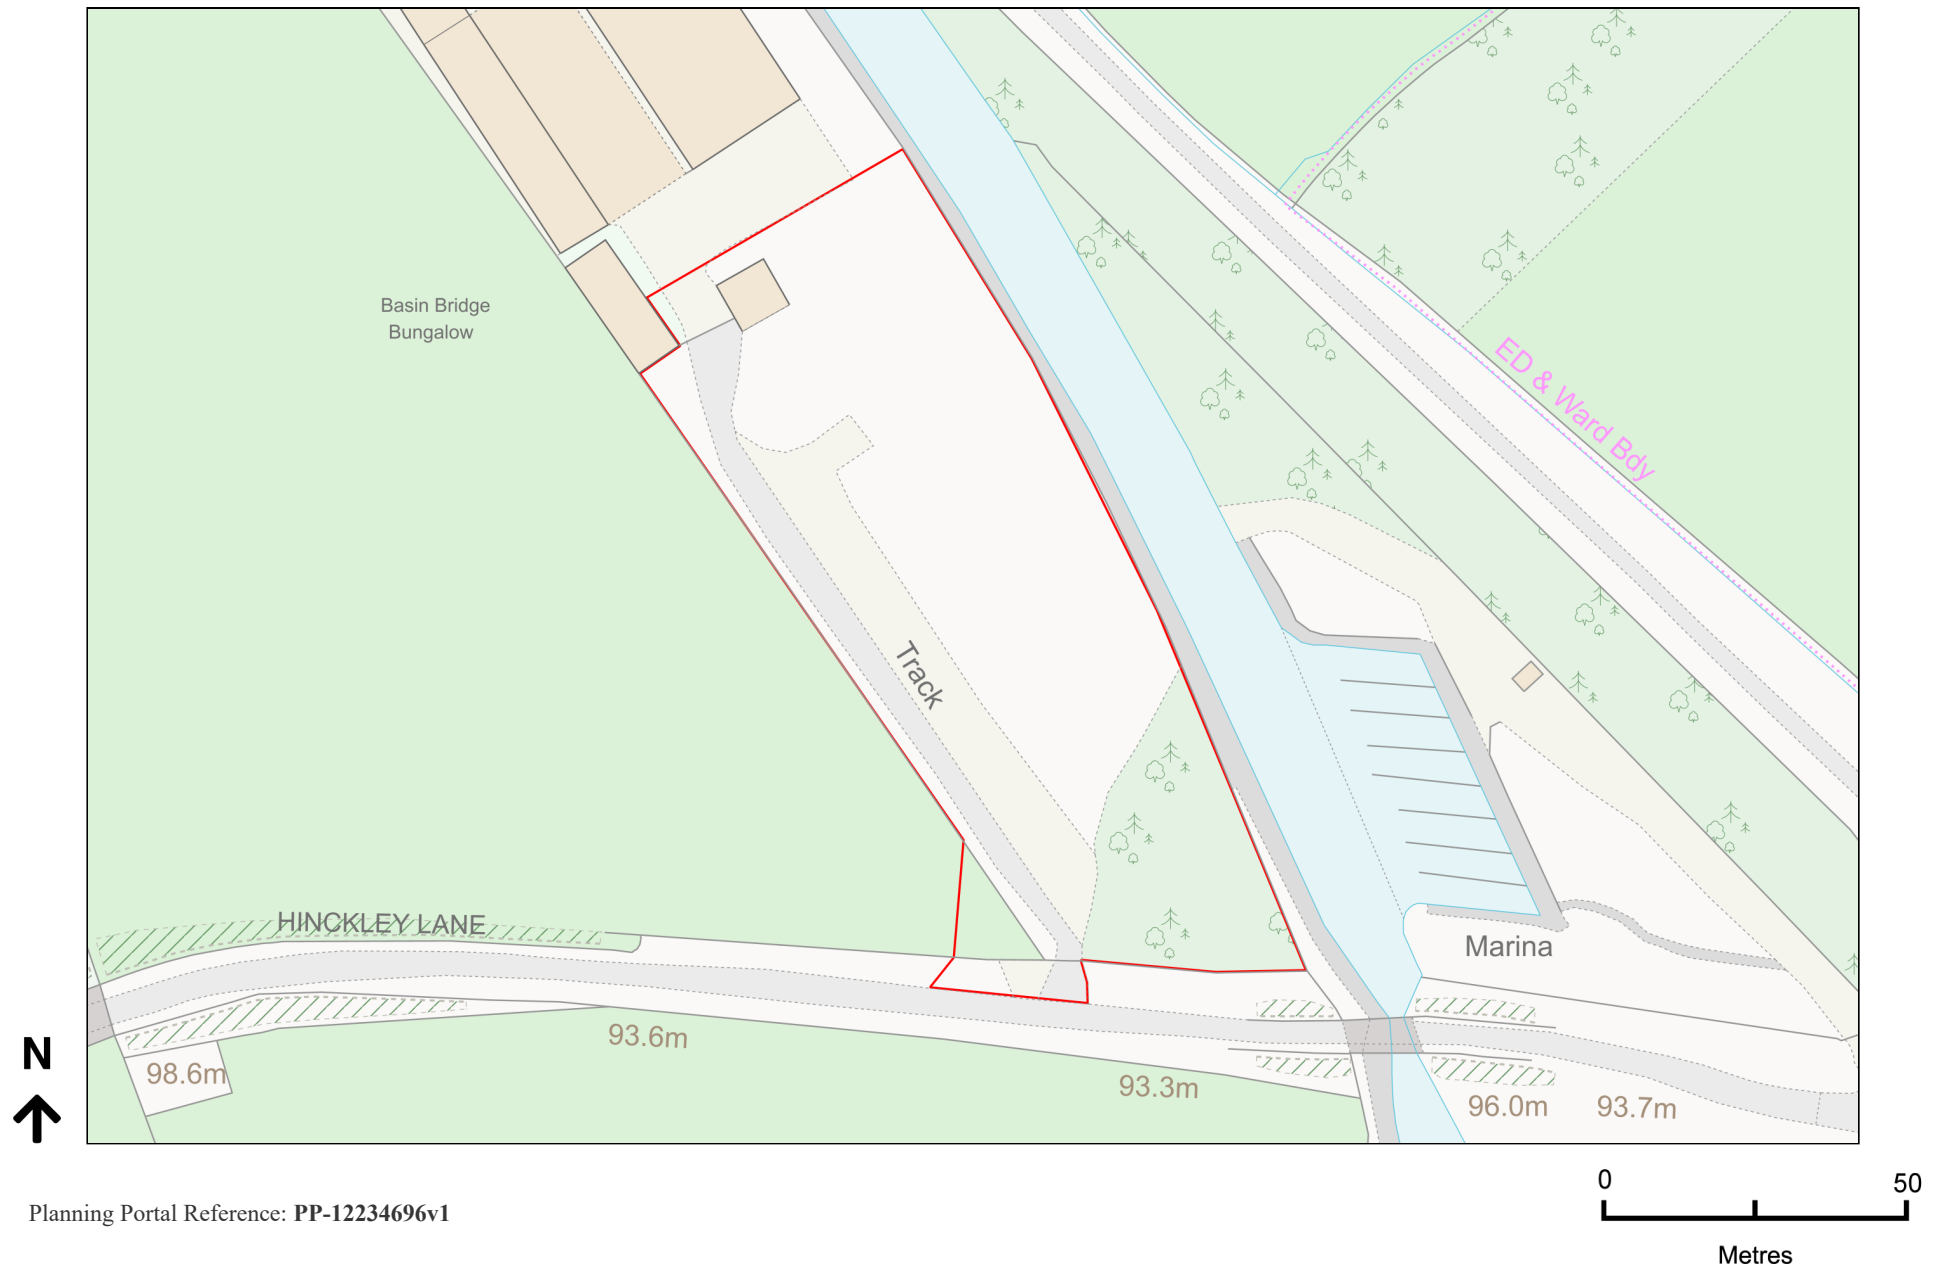

Planning Portal Reference: PP-12234696v1