

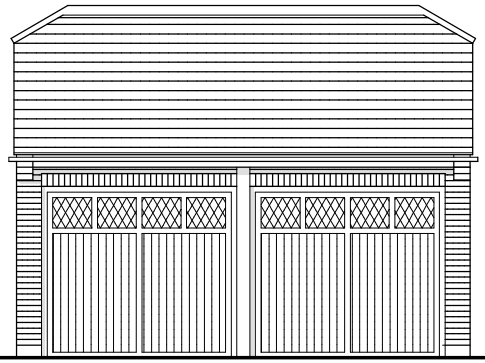



front elevation

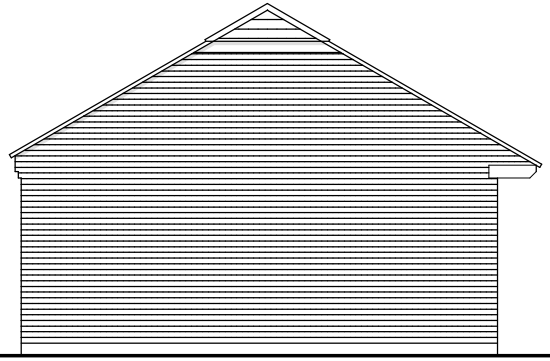


side elevation

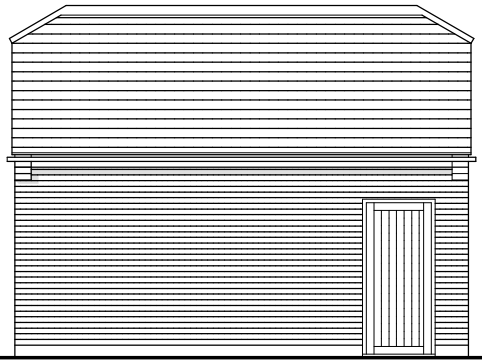

rear elevation

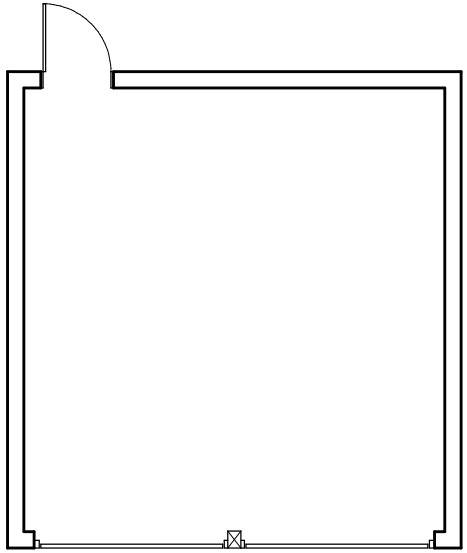

plan

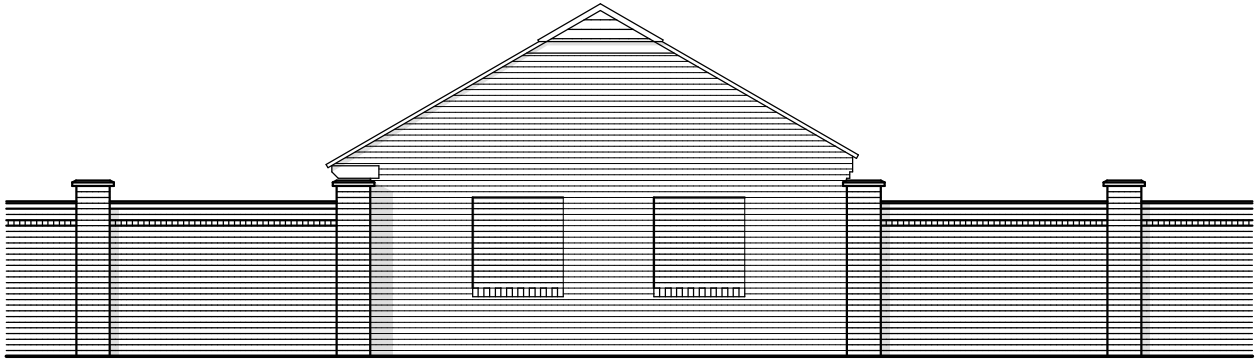

boundary elevation

S A V A G E H A Y W A R D

A R C H I T E C T S

19 Station Rd Hinckley, Leicstershire, LE10 1AW, 01455 635665, FAX- 01455 618971

Client	Mr & Mrs Jackson		Drawing	Proposed Garage to No. 1
Project	Proposed Garage 1 Main St Norton-Juxta-Twycross	Auth LJW Scale 1 : 100	Date June 2010 Job No 10/56	Drawing No 03A

THIS DRAWING IS THE COPYRIGHT OF SAVAGE HAYWARD REPRODUCTION IN ANY FORM OF WHOLE OR PART IS FORBIDDEN WITHOUT PRIOR WRITTEN PERMISSION OF THE COPYRIGHT HOLDER DO NOT SCALE FROM DRAWING AND ONLY FIGURE DIMENSIONS ARE TO BE USED