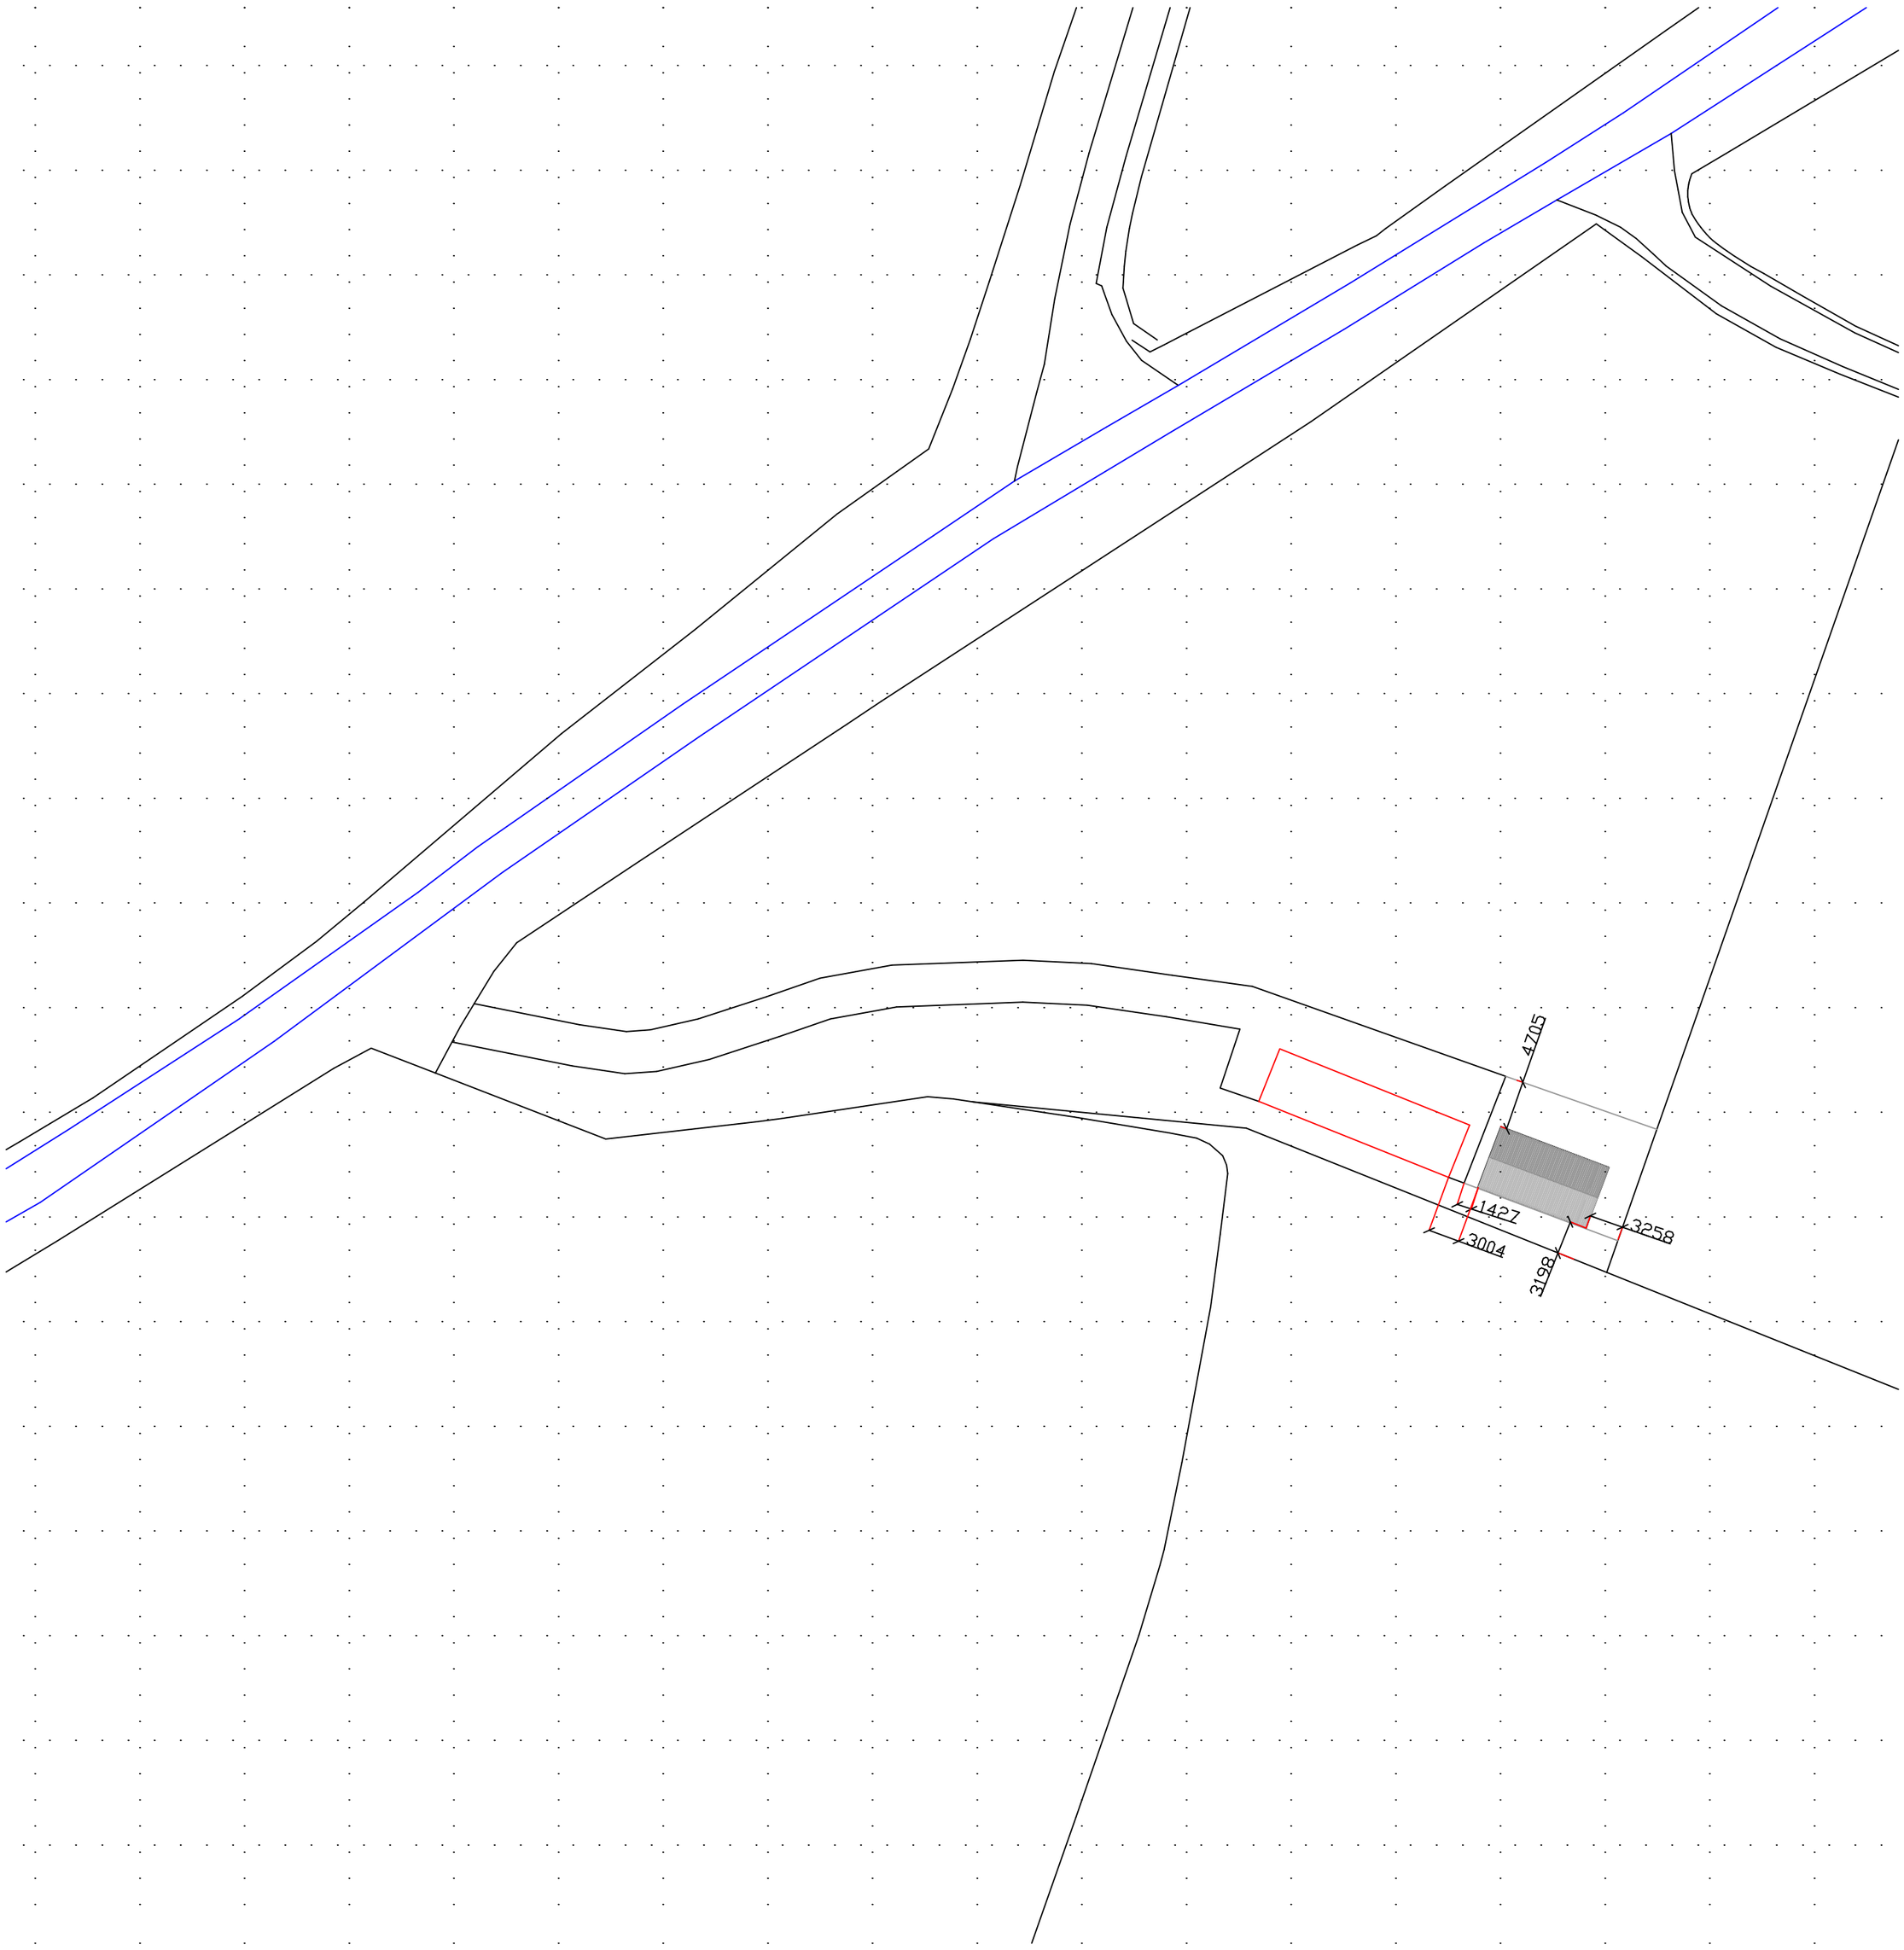

Block Plan

Scale 1:500

N

Rev	Date	Revision Note	By
	October 2010	Planning issue	

Copyright: All rights reserved. This drawing must not be reproduced without permission.
This drawing must not be scaled
Dimensions are in millimetres unless otherwise specified.
All measurements to be checked on site before work commencing.
All materials to be agreed with Planning Authority prior to work commencing.

STRUTT & PARKER
BUILDING SURVEYING AND ARCHITECTURAL DEPARTMENT
37 Lower Bridge Street Chester CH1 1RS
t: +44 (0)1244 354888
f: +44 (0)1244 319690
e: chester@struttandparker.com

job title:	Temporary Building at Cloverfield, Sheepy Magna.
client: c/o	Strutt and Parker Chester
drawing title:	Block Plan

drawn by:	date:	scale @ A2:
PRA	6th October 2010.	1:500

job number:	drawing number:	revision:
165059	02	

Ordnance Survey (c) Crown Copyright 2010. All rights reserved. Licence number 100020449