10/00327/EXT. DISCONS RM.

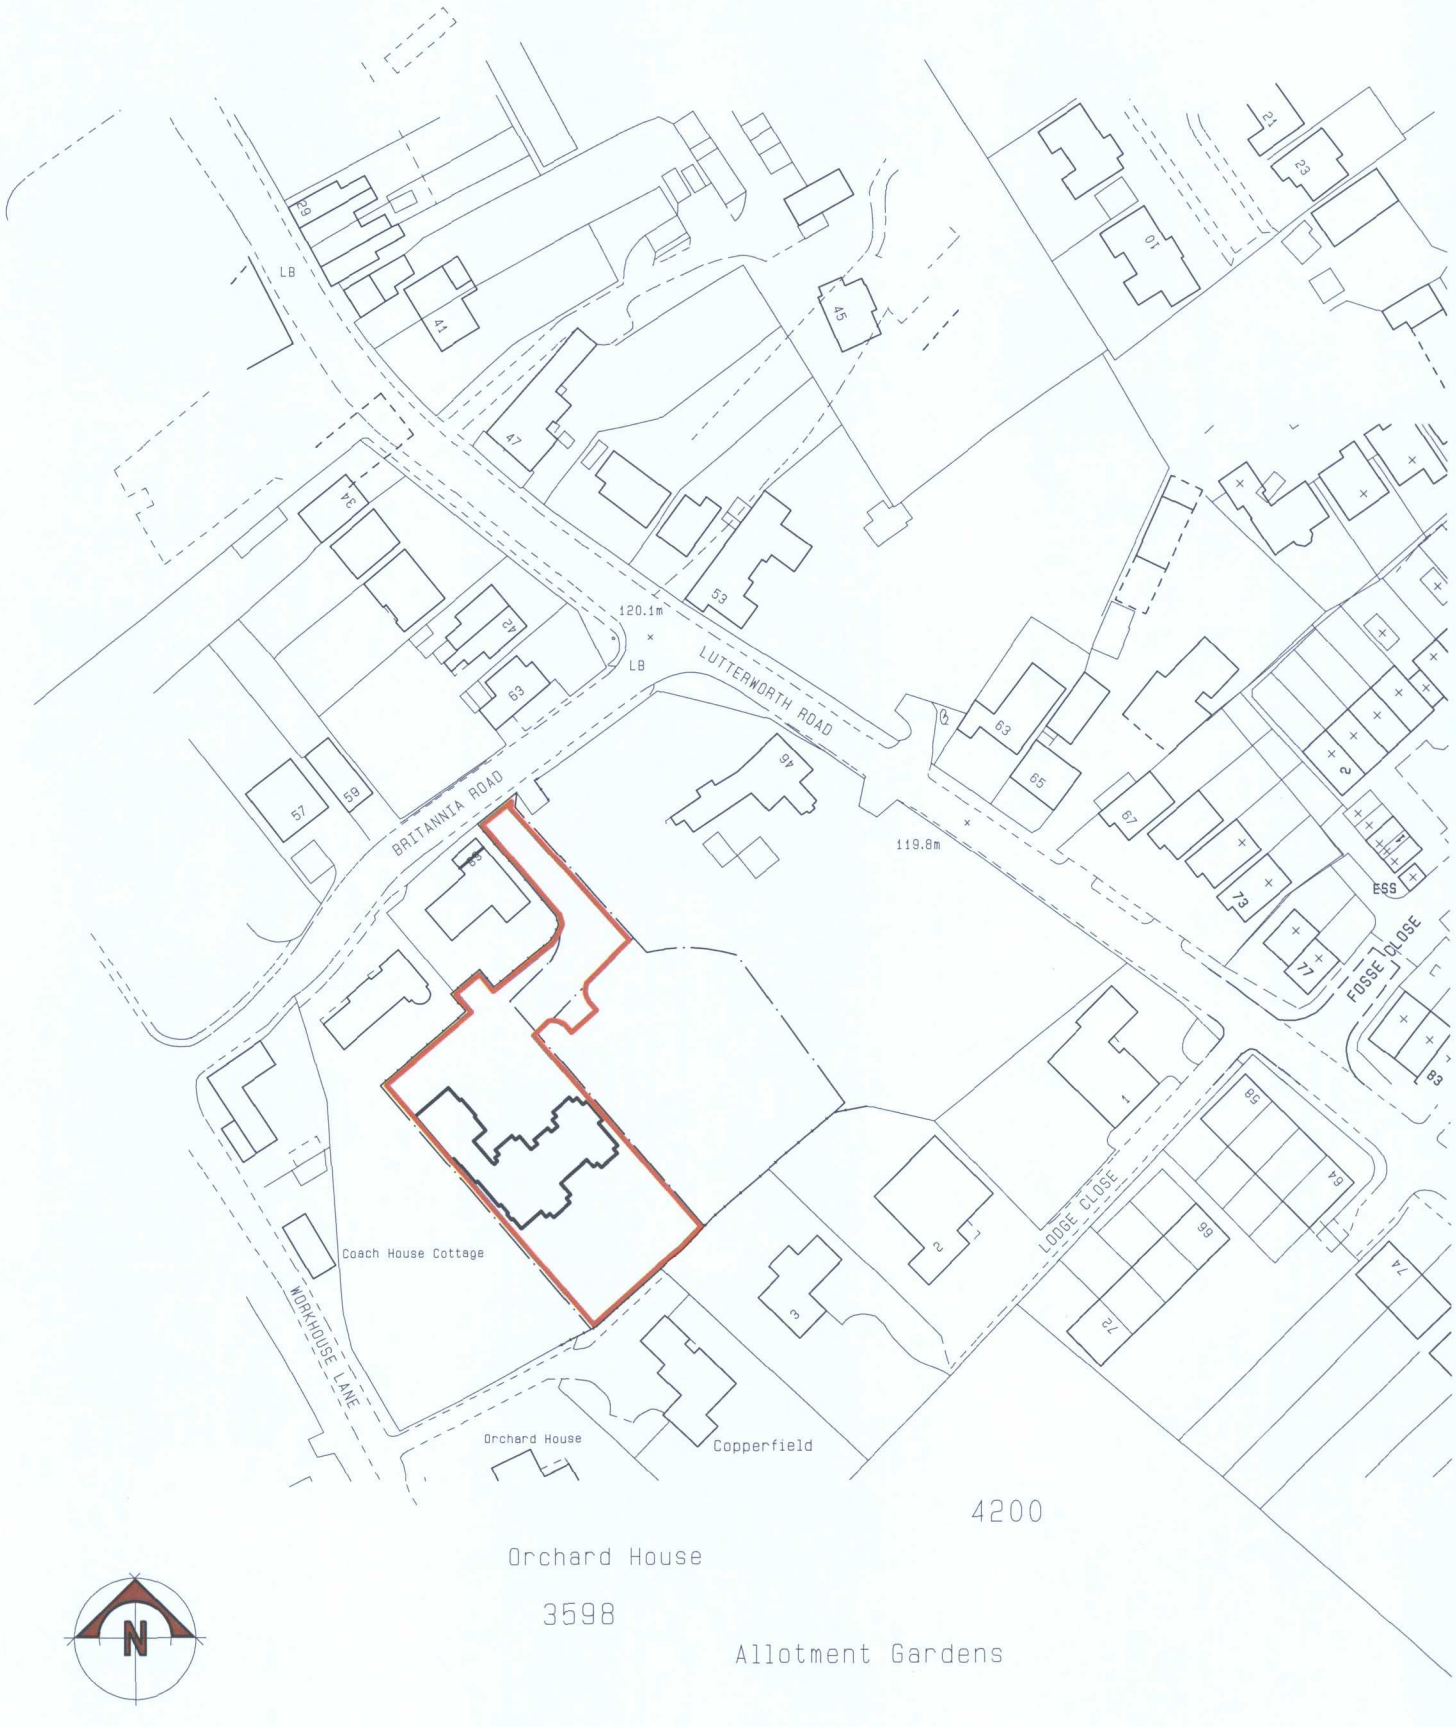

client	**Mr & Mrs Healey**			
project	Proposed Dwelling Plot 7 r/o 68 Britannia Road Burbage	scale 1 : 1250	job No 12/59	
		date Dec 2012	drawing No 16A	
drawing	**site location plan**	author JAF	sheet A4	

hayward ARCHITECTS LTD

19 Station Rd
Hinckley
Leicestershire
LE10 1AW

Tel: 01455 635665
Fax: 01455 618971

www.hayward-architects.co.uk

THE COPYRIGHT OF THIS DRAWING IS VESTED IN HAYWARD ARCHITECTS LTD.
REPRODUCTION IN ANY FORM, EITHER IN WHOLE OR IN PART IS FORBIDDEN WITHOUT THE PRIOR WRITTEN PERMISSION
OF THE COPYRIGHT HOLDER. DO NOT SCALE FROM DRAWING AND ONLY FIGURED DIMENSIONS ARE TO BE USED