


1 Existing Elevation - AA




2 Proposed Elevation - AA

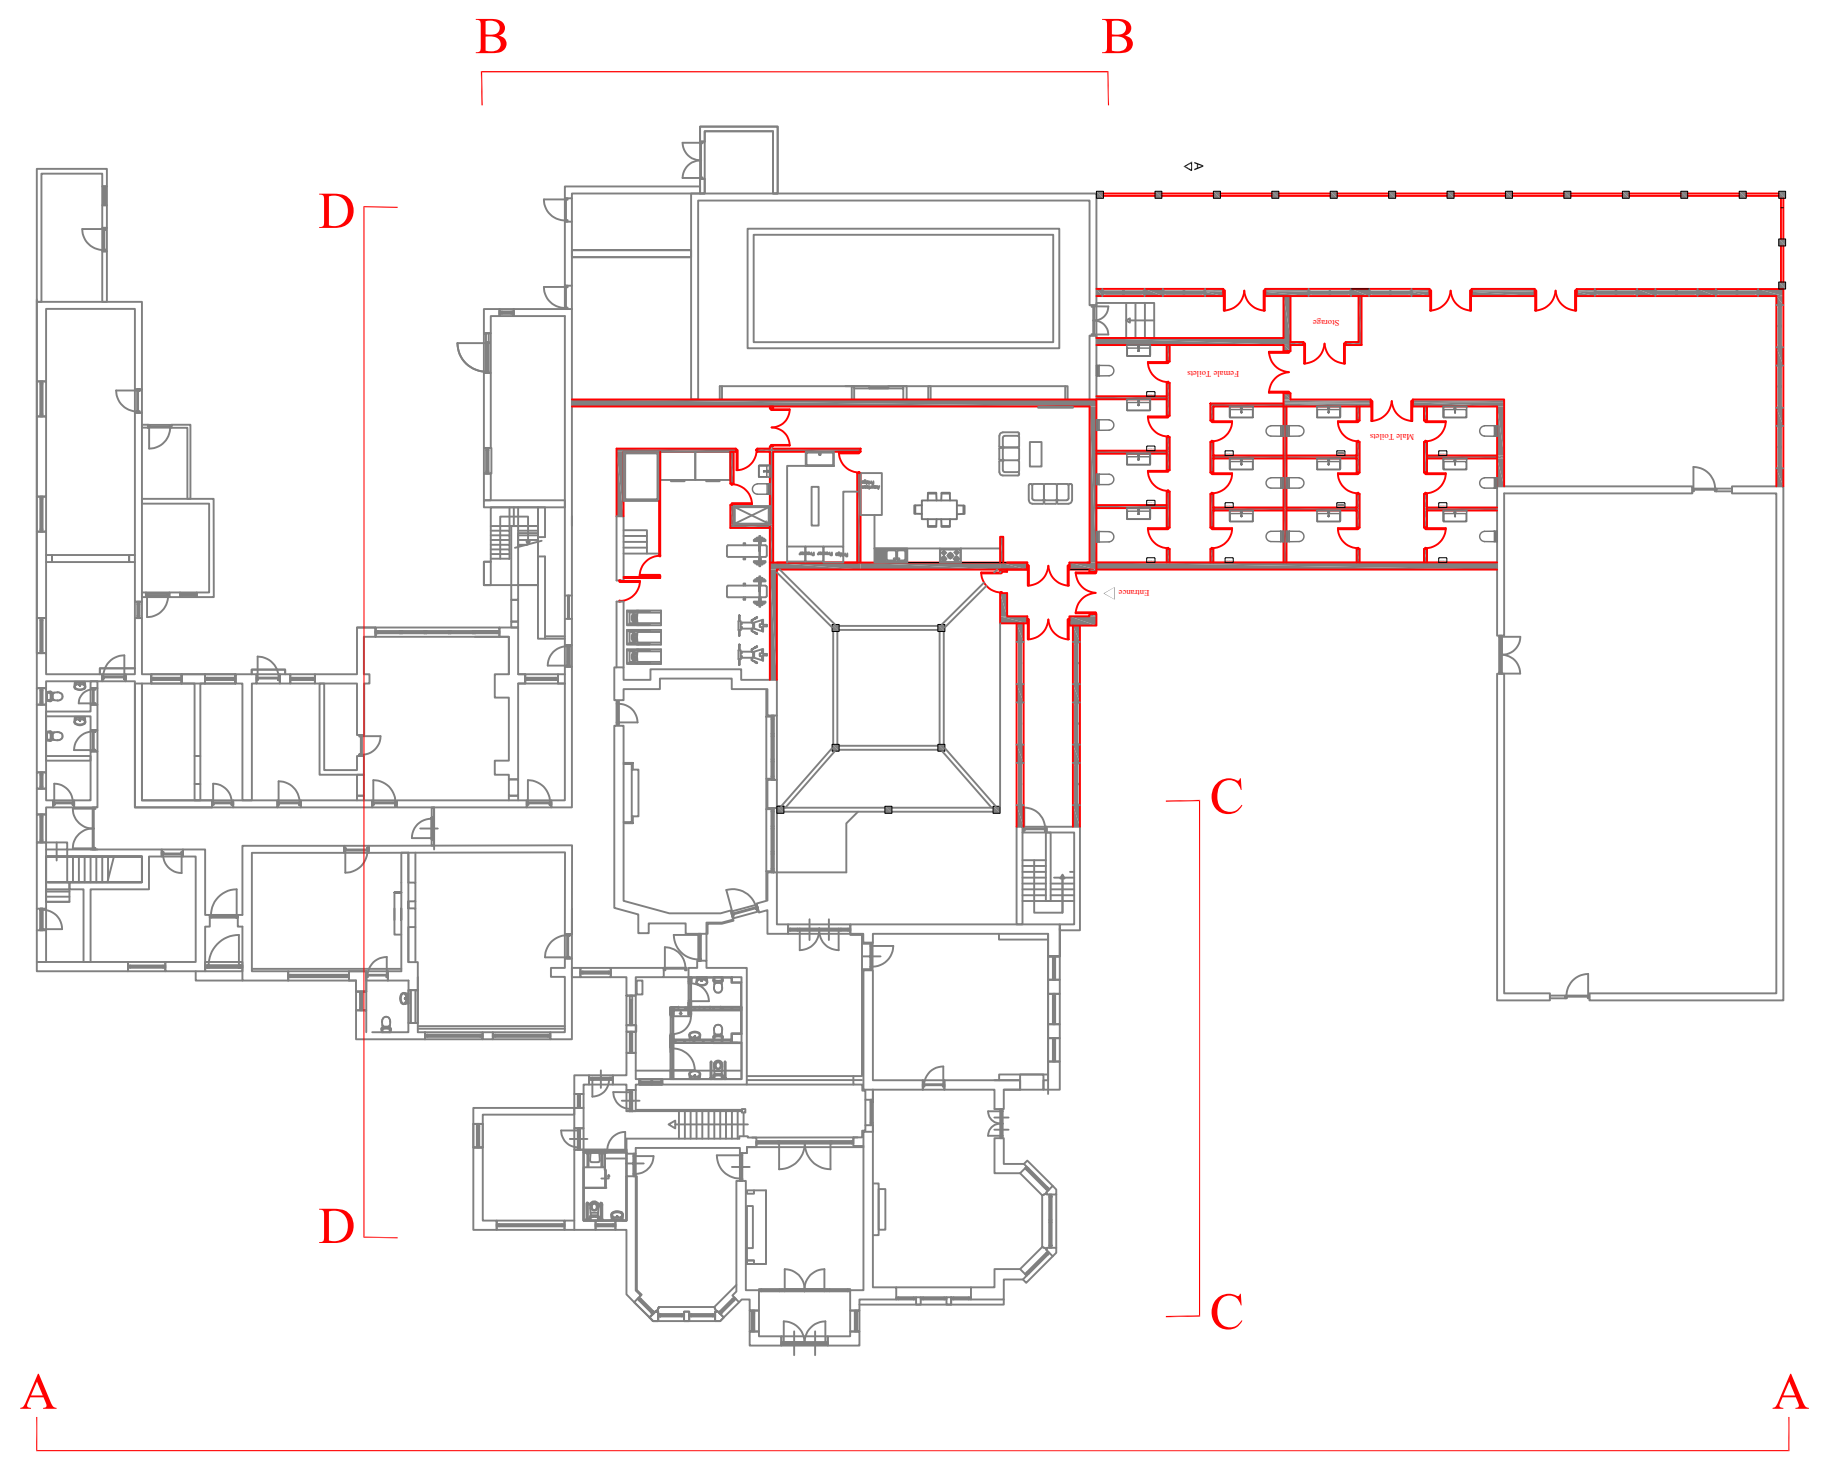

1 Key Plan - NTS





1 Existing Elevation - BB

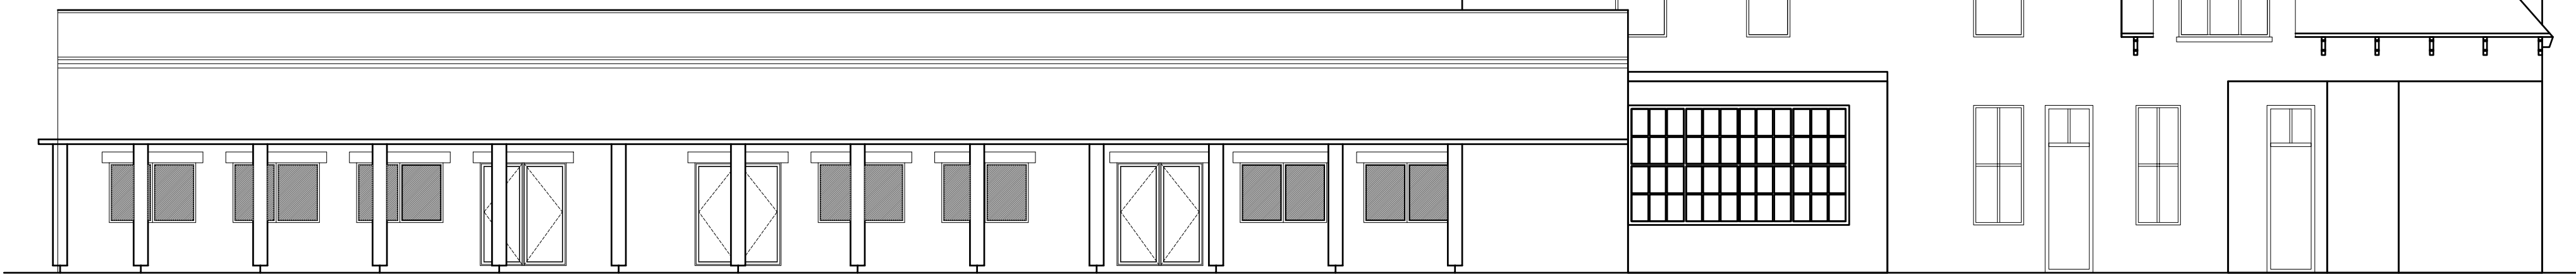

2 Proposed Elevation - BB

NOTE:
THE COPYRIGHT OF THIS DRAWING IS VESTED WITH 1 HAND/2 LIMITED
AND MUST NOT BE COPIED OR REPRODUCED WITHOUT CONSENT OF THE COMPANY.
UNLESS INDICATED, THIS DRAWING IS FOR INFORMATION ONLY.
DO NOT SCALE. USE FIGURED DIMENSIONS ONLY.
ALL DIMENSIONS TO BE CHECKED ON SITE.
IF IN DOUBT ASK

REVISION:			NOTES:		
REV	DATE	NOTE	REV	DATE	NOTE

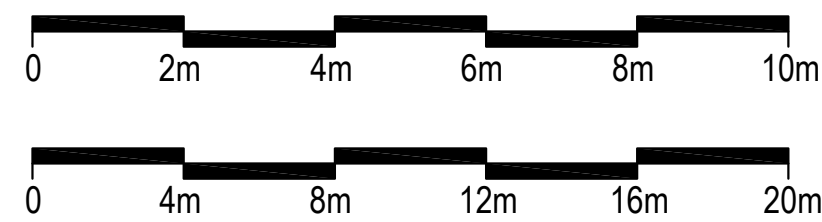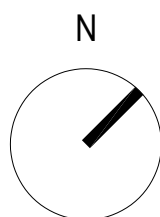

CLIENT:
Jamia Islamia Trust

DRAWN:
MH



1st Check:
MH

2nd Check:
PB

Final Check:

PROJECT NAME:
Hijaz Main Building Extension

DRAWING TITLE:
Existing & Proposed Elevation - AA & BB

SCALE:
1:100/200

DRAWING:
22021_20_201

DATE:
01.2025

REV:
/