




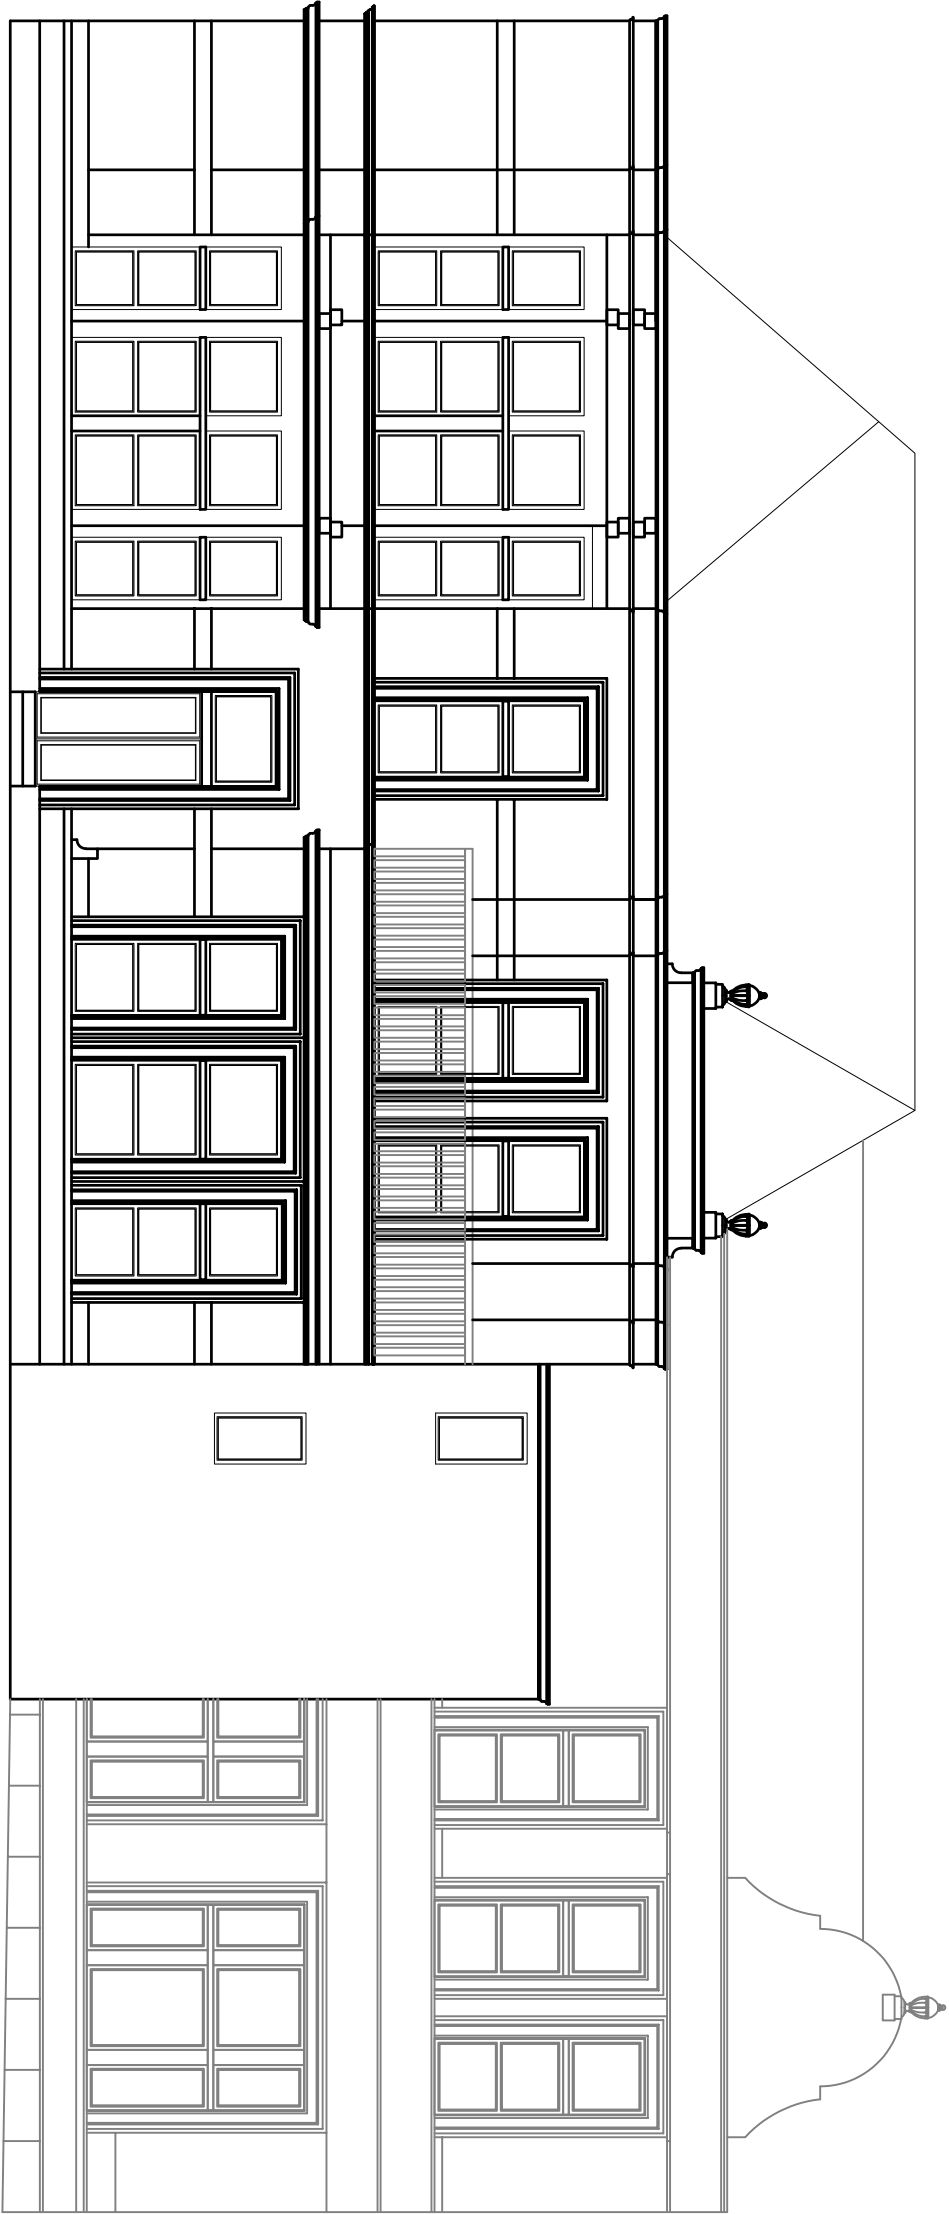


1 Existing Elevation - CC

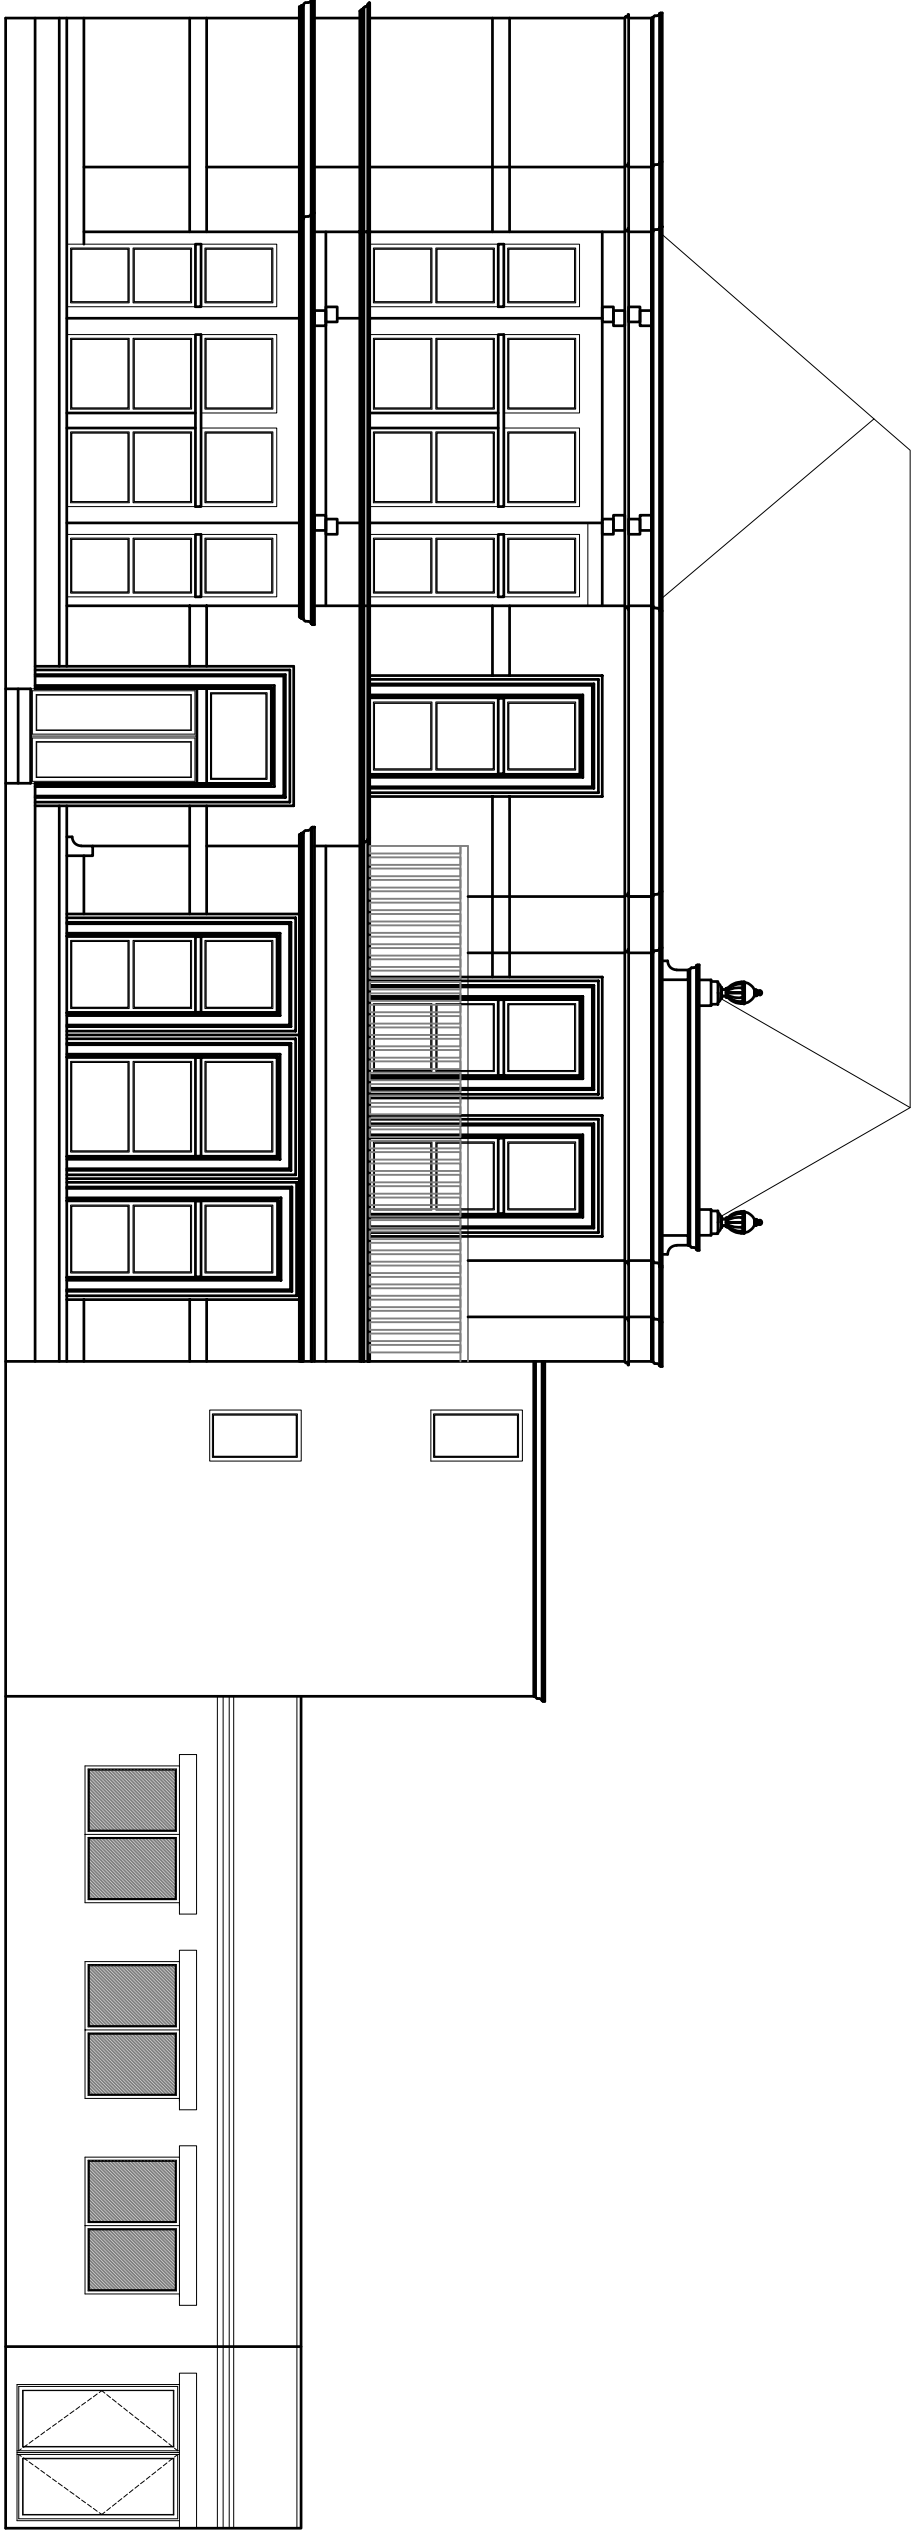

2 Proposed Elevation - CC

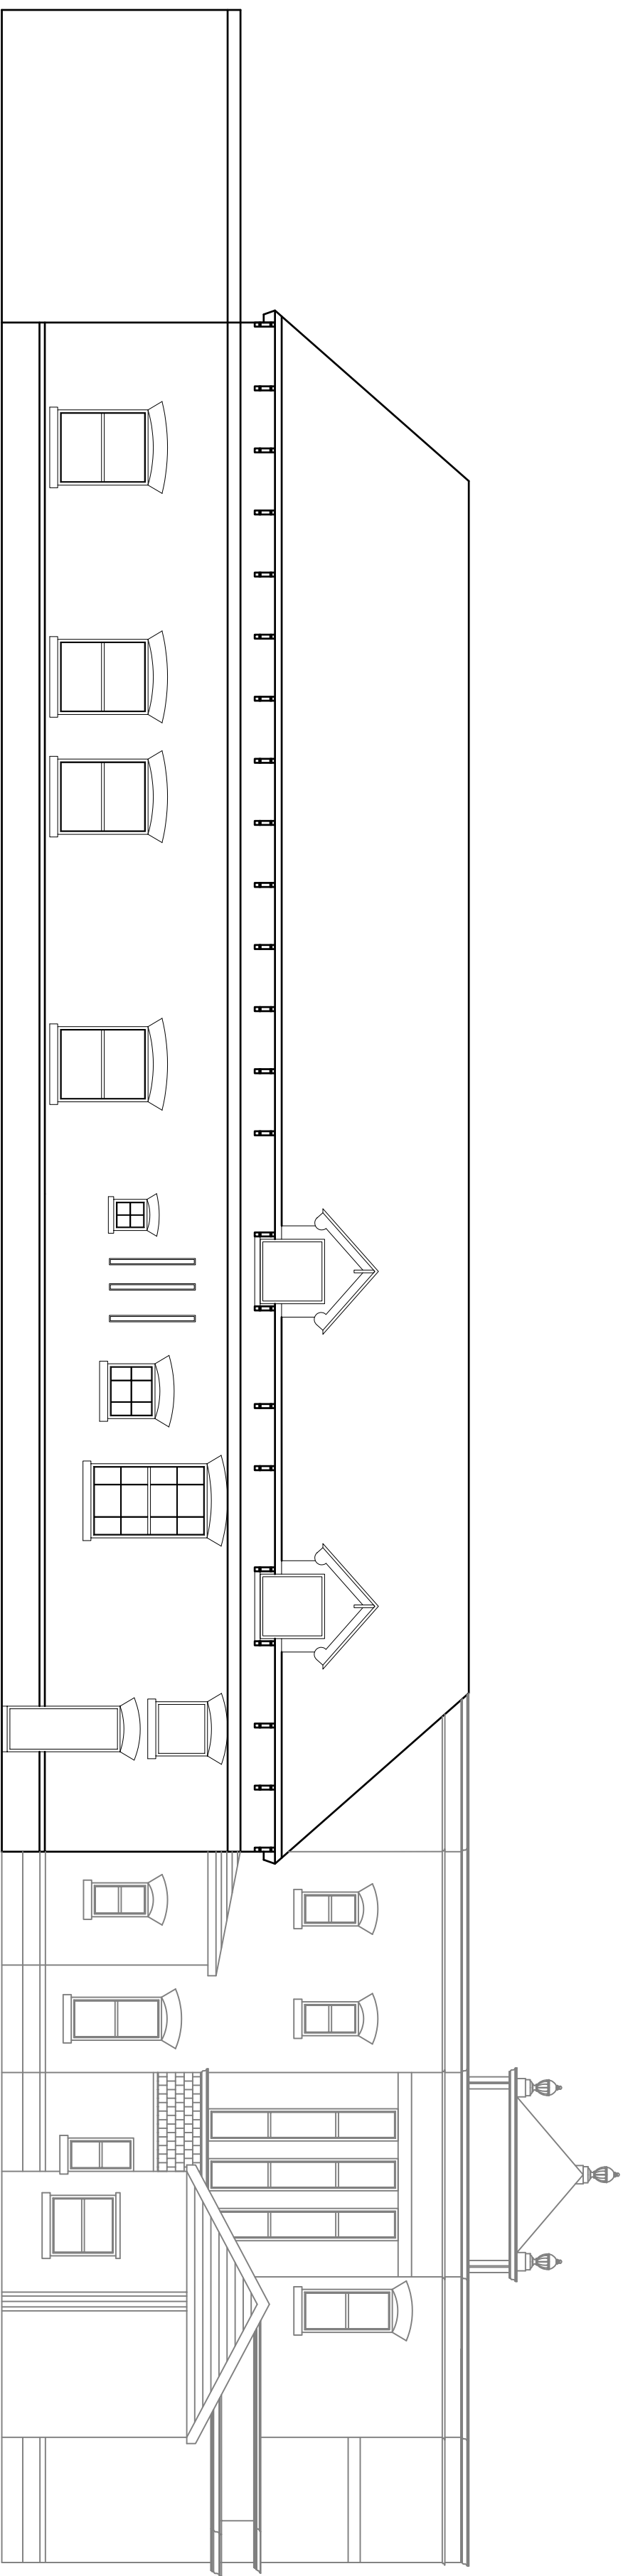

1 Existing Elevation - DD

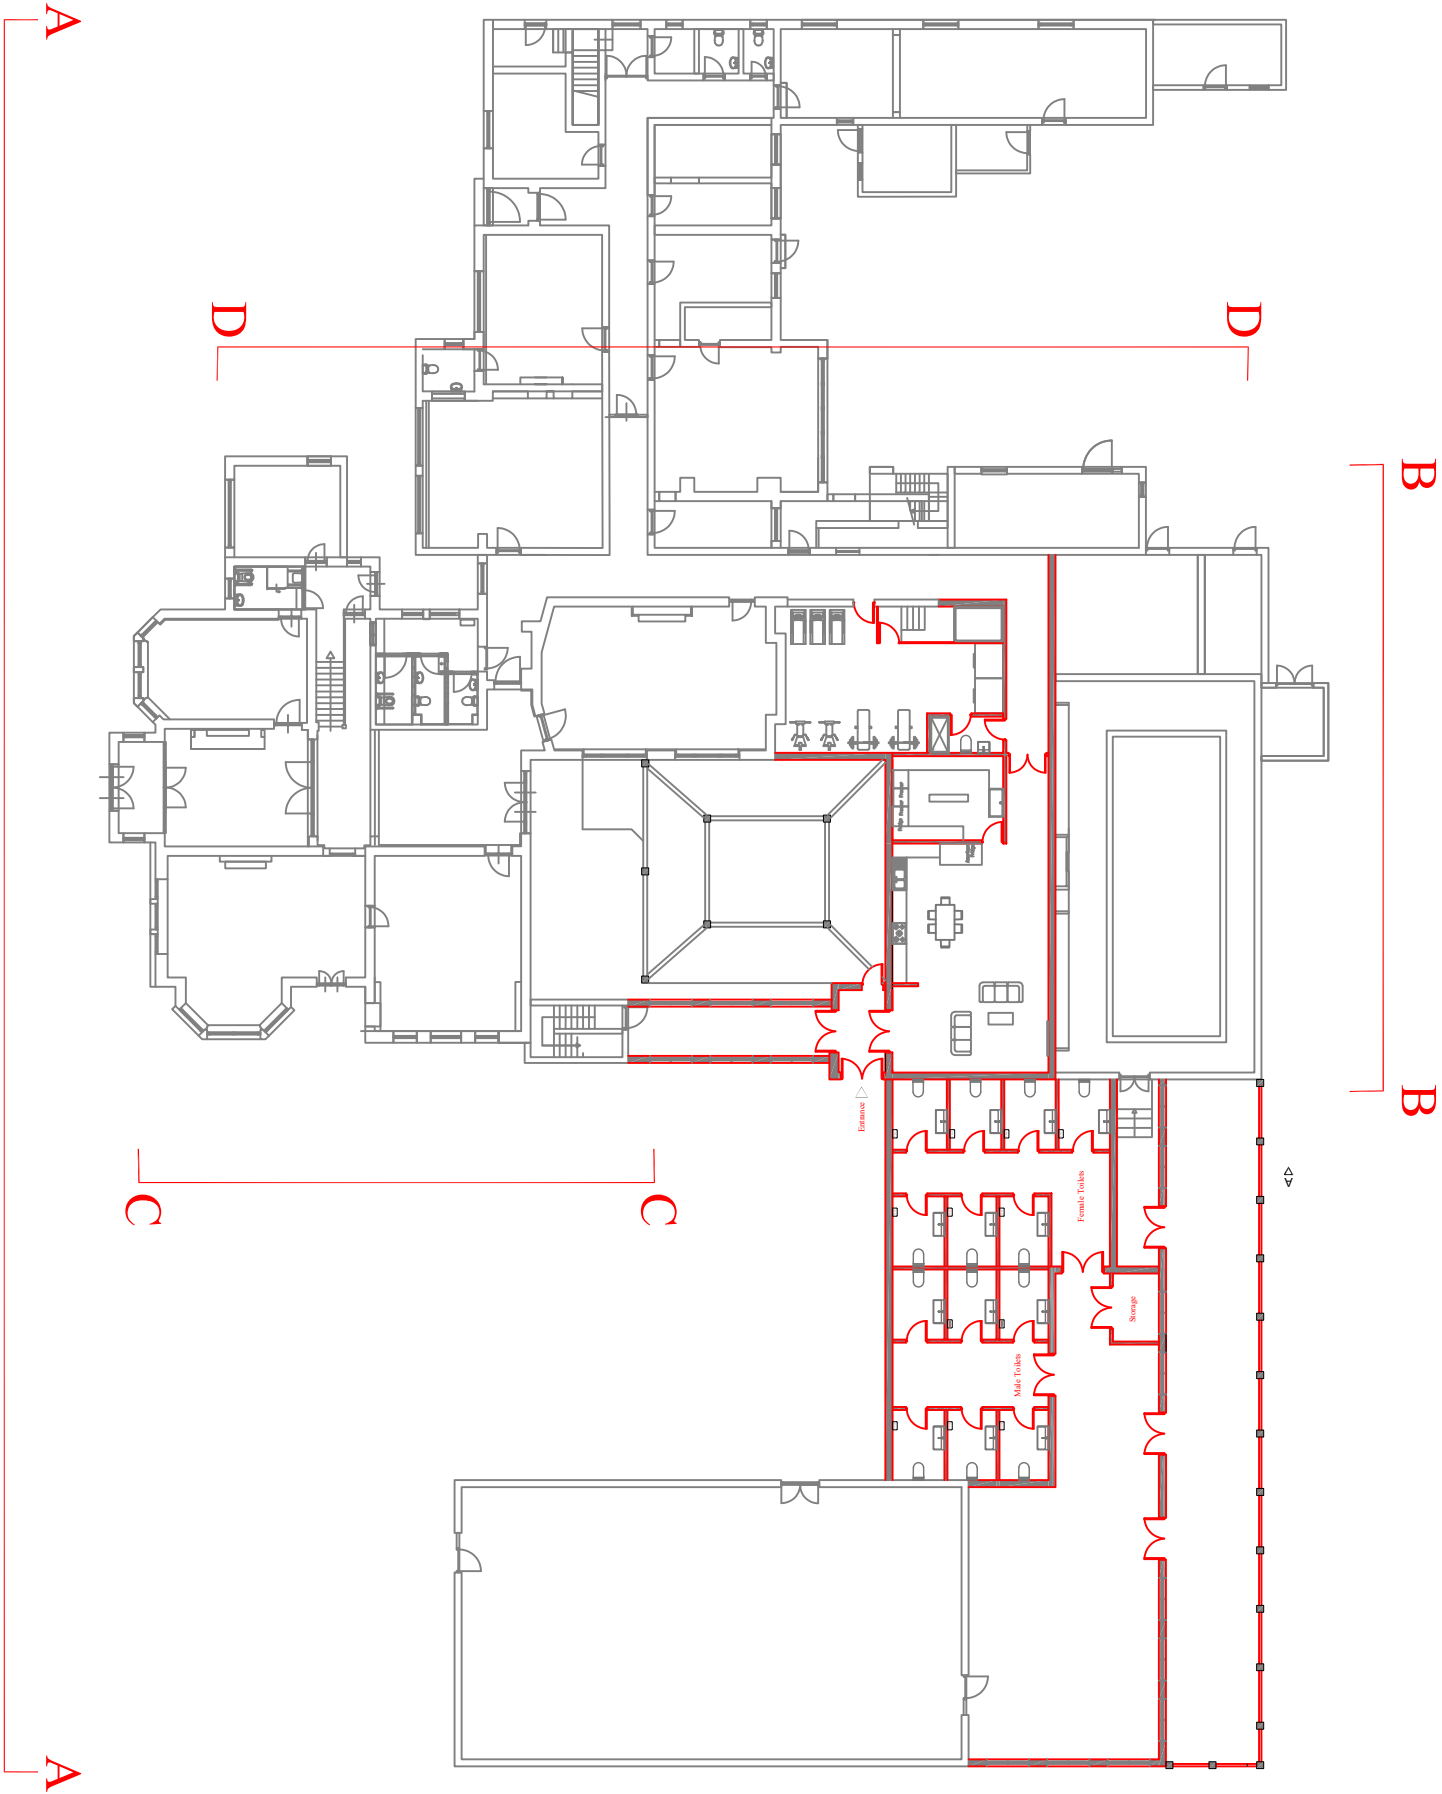

1 Key Plan - NTS

| NOTE: OWNER OF THIS DRAWING IS RESPONSIBLE FOR ANY LATE CHANGES AND MUST NOT BE COPIED OR REPRODUCED WITHOUT CONSENT OF THE COMPANY. UNLESS INDICATED, THIS DRAWING IS FOR INFORMATION ONLY. ALL DIMENSIONS TO BE CHECKED ON SITE. IF IN DOUBT, ASK. |      |      |                                                        |      |      |
|---|------|------|--------------------------------------------------------|------|------|
| REVISION   |      |      |                                                        |      |      |
| REV   | DATE | NOTE | REV                                                    | DATE | NOTE |
|   |      |      |                                                        |      |      |
|   |      |      |                                                        |      |      |
| NOTES:   |      |      |                                                        |      |      |
| N   |      |      |                                                        |      |      |
| 0 2m 4m 6m 8m 10m   |      |      |                                                        |      |      |
| CLIENT: Jamia Islamia Trust   |      |      | PROJECT NAME: Hijaz Main Building Extension            |      |      |
| DRAWN: MH   |      |      | DRAWING TITLE: Existing & Proposed Elevation - CC & DD |      |      |
| CHECKED: MH   |      |      | SCALE: 1:100                                           |      |      |
| DESIGNED: PB   |      |      | DATE: 01/2025                                          |      |      |
| FINAL CHECK: PB   |      |      | REV: /                                                 |      |      |
| DATE: 22/02/2022   |      |      |                                                        |      |      |