

J S BLOOR (SERVICES) LIMITED
ASHBY ROAD, MEASHAM, SWADLINCOTE,
DERBYSHIRE DE12 7JP
TELEPHONE 01530 270100 FACSIMILE 01530 272006

THIS DRAWING AND THE BUILDING WORKS DEPICTED ARE THE COPYRIGHT OF J.S.BLOOR (SERVICES) LIMITED AND MAY NOT BE REPRODUCED OR AMENDED EXCEPT BY WRITTEN PERMISSION. NO LIABILITY WILL BE ACCEPTED FOR AMENDMENTS MADE BY OTHER PERSONS.

THIS DRAWING IS TO BE READ IN CONJUNCTION WITH SEPARATE GROUP / SITE SPECIFIC CONSTRUCTION NOTES AND MATERIALS SPECIFICATION.

0m 5m 10m 15m 20m 25m



JOB

NEWBOLD VERDON

BOSWORTH LANE

DRAWING

PLOT CONVEYANCE PLAN

PLOT 20

DATE: 09.06.2022


DRAWN: EF

SCALE: 1:500 @ A4

REVISIONS:

A - Plot 20 shared private drive hatch amended [27.07.22].

DRAWING NO: MI139-LE-505A(20)

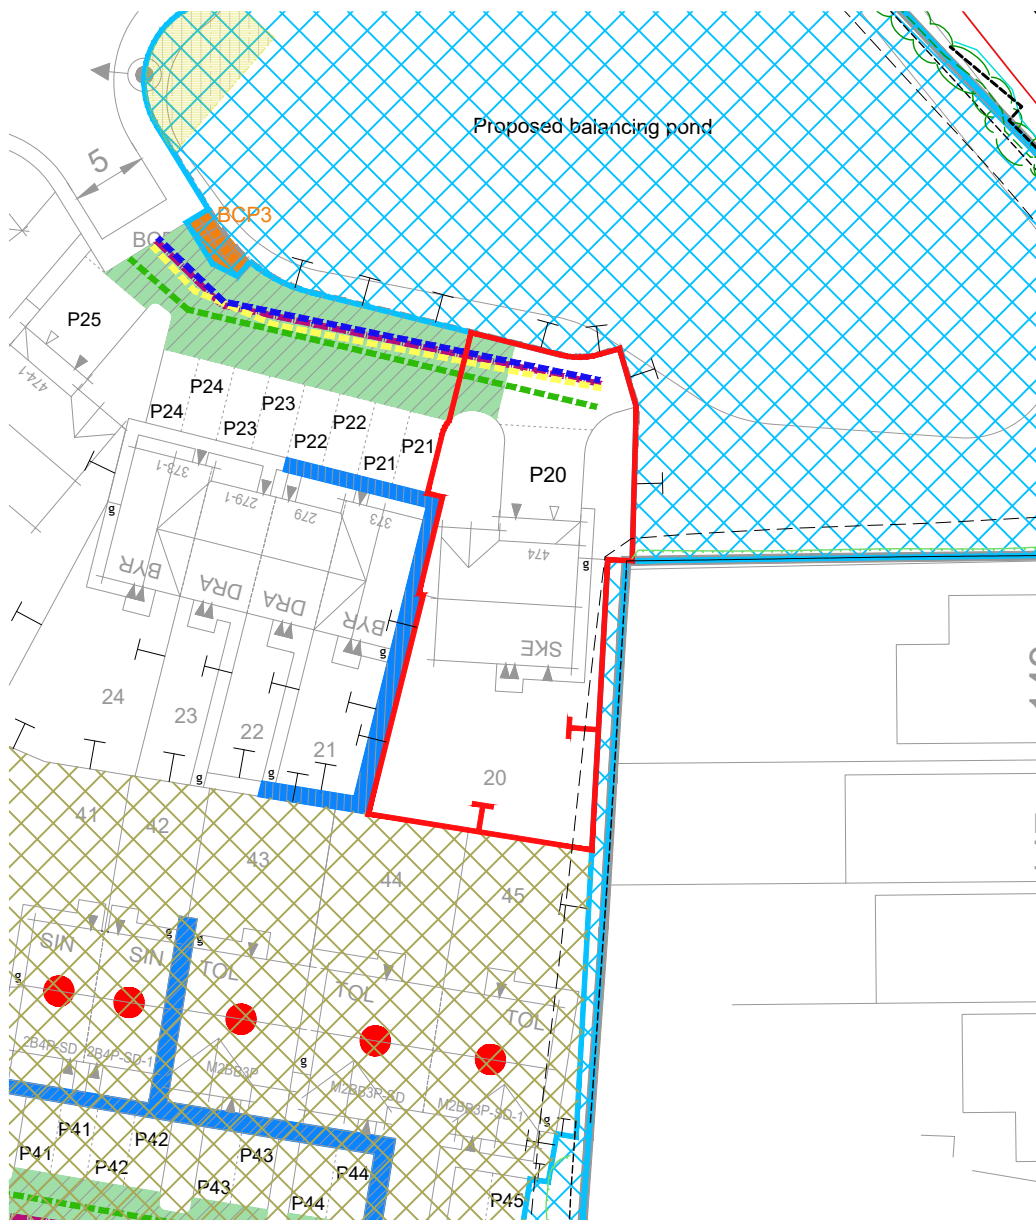

KEY	
	SHARED DRIVEWAY
	SHARED FOOTPATH
	PLOT BOUNDARY
	BOUNDARY OWNERSHIP
	SEWER EASEMENT
	GARAGE
	PARKING SPACE
	DENOTES SOCIAL HOUSING PLOTS
	LAND TO BE TRANSFERRED & MAINTAINED BY MANAGEMENT COMPANY.
	VISIBILITY SPLAY TO BE TRANSFERRED & MAINTAINED BY MANAGEMENT COMPANY.
	BIN HOLDING AREA TO BE USED ON COLLECTION DAY ONLY.
	ADOPTABLE STREET LIGHTING.
	AFFORDABLE RENT
	SHARED OWNERSHIP
	PUMPING STATION TO BE TRANSFERRED TO SEVERN TREAT
	ACCESS STRIP - LAND TO BE RETAINED BY BLOOR AND MAINTAINED BY MANAGEMENT COMPANY
	DENOTES POTENTIAL FUTURE WORKING SPACE (1M STRIP) RETAINED BY BLOOR AND MAINTAINED BY MANAGEMENT COMPANY. IF THE ACCESS STRIP IS TO BE ADOPTED, FUTURE WORKING SPACE TO BE TRANSFERRED TO THE MANAGEMENT COMPANY.
	SURVEYED POSITION OF HV CABLE.
	FIBRE CABINET
	GAS GOVERNOR
INDICATIVE LOCATIONS OF PROPOSED SERVICES REFER TO SERVICES LAYOUTS FOR FURTHER DETAILS.	
	GAS MAIN
	ELECTRIC MAIN
	WATER MAIN
	FIBRE MAIN

Newbold Verdon

