


FORMER KENNELS, KENNEL LANE, WITHERLEY.

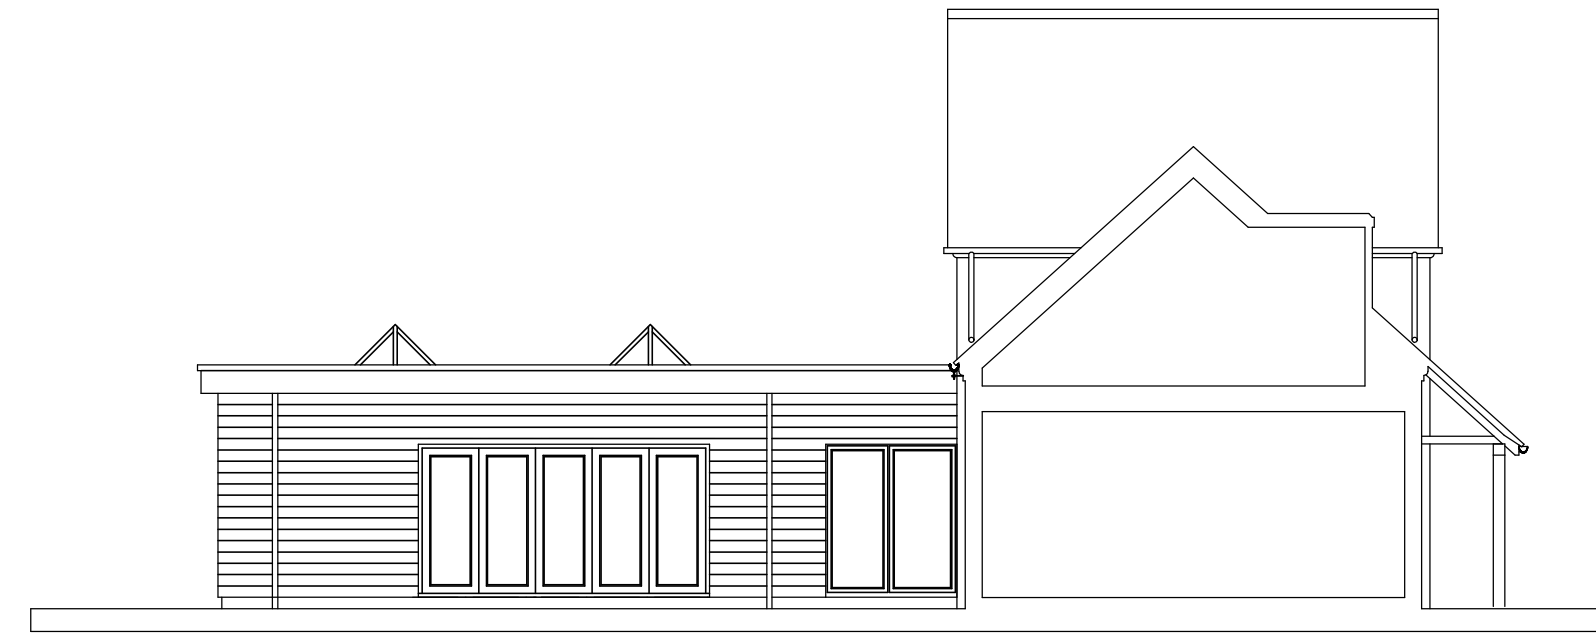


Elevation on 70.000



Datum 70.000
Sectional Elevation on 5



— Datum 70,000 —
Elevation on 2

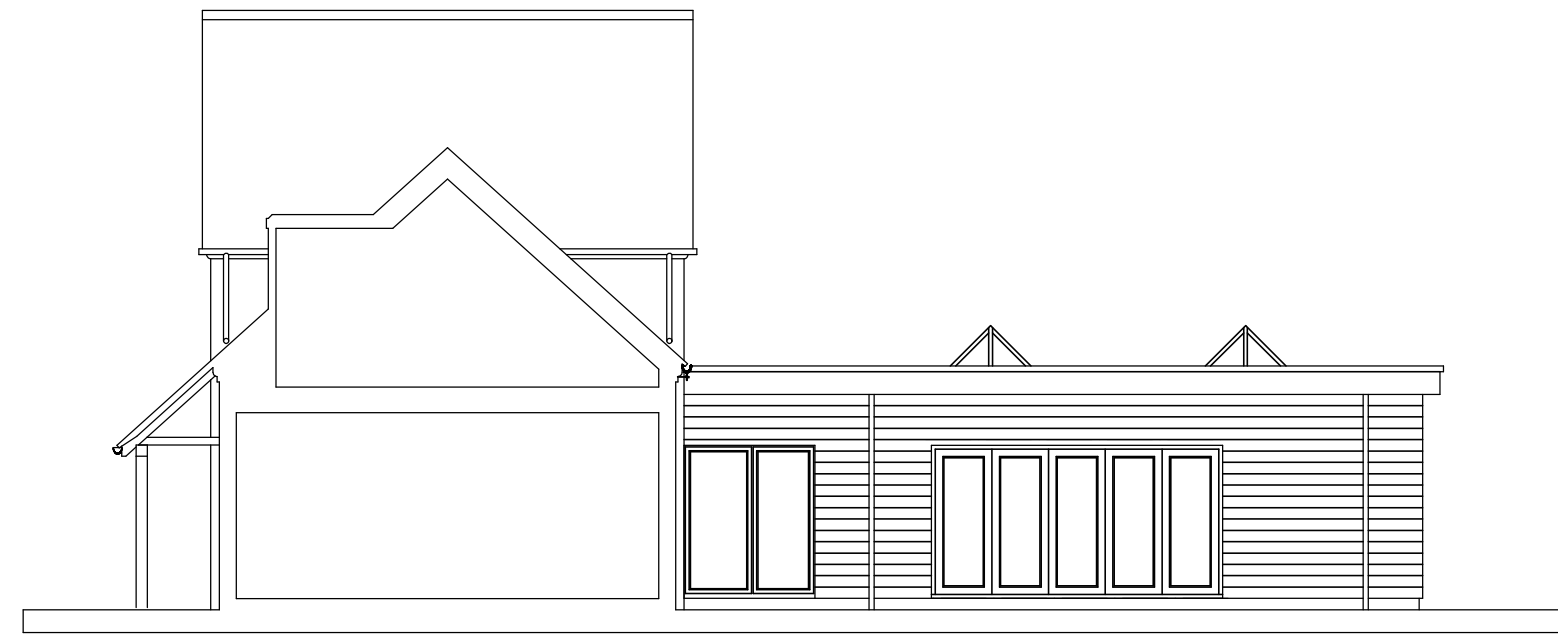

Sectional Elevation on 6



Elevation on 3





— Datum 70.000 —
Elevation on 4

The Builder is to check and verify all buildings and site dimensions, levels and sewer invert levels prior to commencement of work.

Do not scale off this drawing, work to figured dimensions only.

This drawing must be read and checked with all structural and relevant specialist drawings.

The Builder is to comply in all respects with the current Building Regulations and latest Codes of Practice.

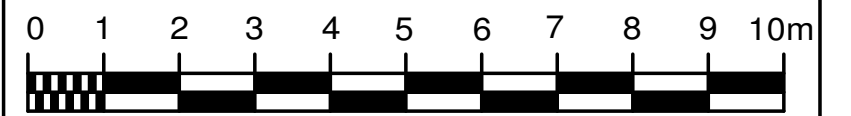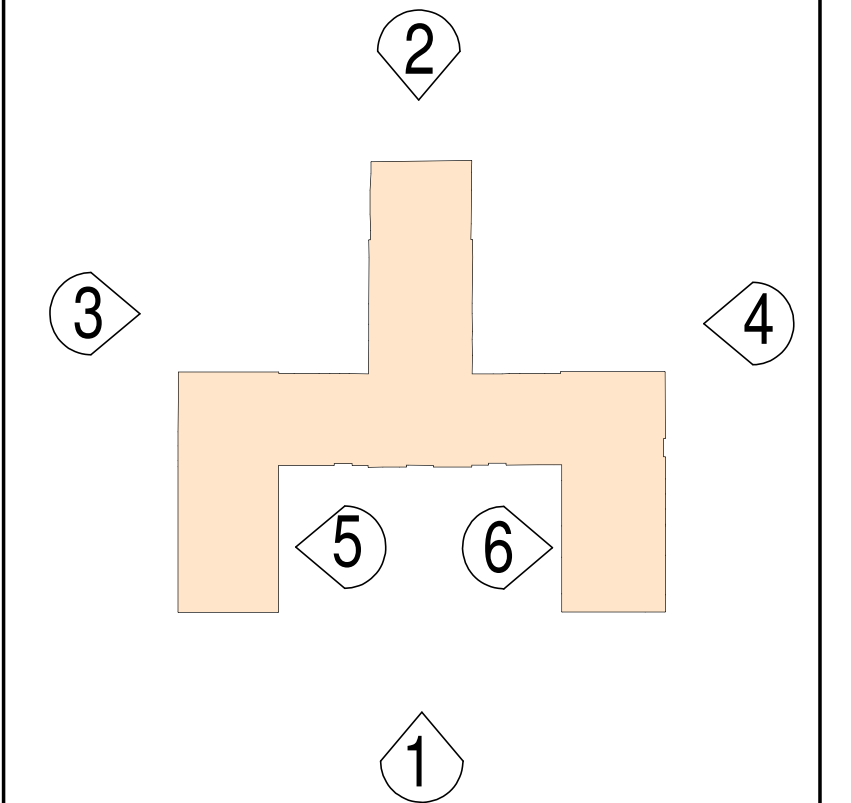[illegible]

BAILEY DESIGN LIMITED
ARCHITECTURAL, PLANNING & DEVELOPMENT CONSULTANTS
43a MITCHELLS COURT LOWER GUNGATE TAMWORTH
STAFFORDSHIRE B79 7AS Tel 01827 314962
Email tim@baileydesign.ltd.uk

RESIDENTIAL RE-DEVELOPMENT AT
FORMER KENNELS, KENNEL LANE,
WITHERLEY.

PROPOSED FLOOR PLANS. Plot 6.

SCALE	DATE	DRAWN	JOB No.
1/100.	Aug. 22.	tb.	9754.751

copyright of this drawing and of work executed from it remain the property of BD Ltd.