
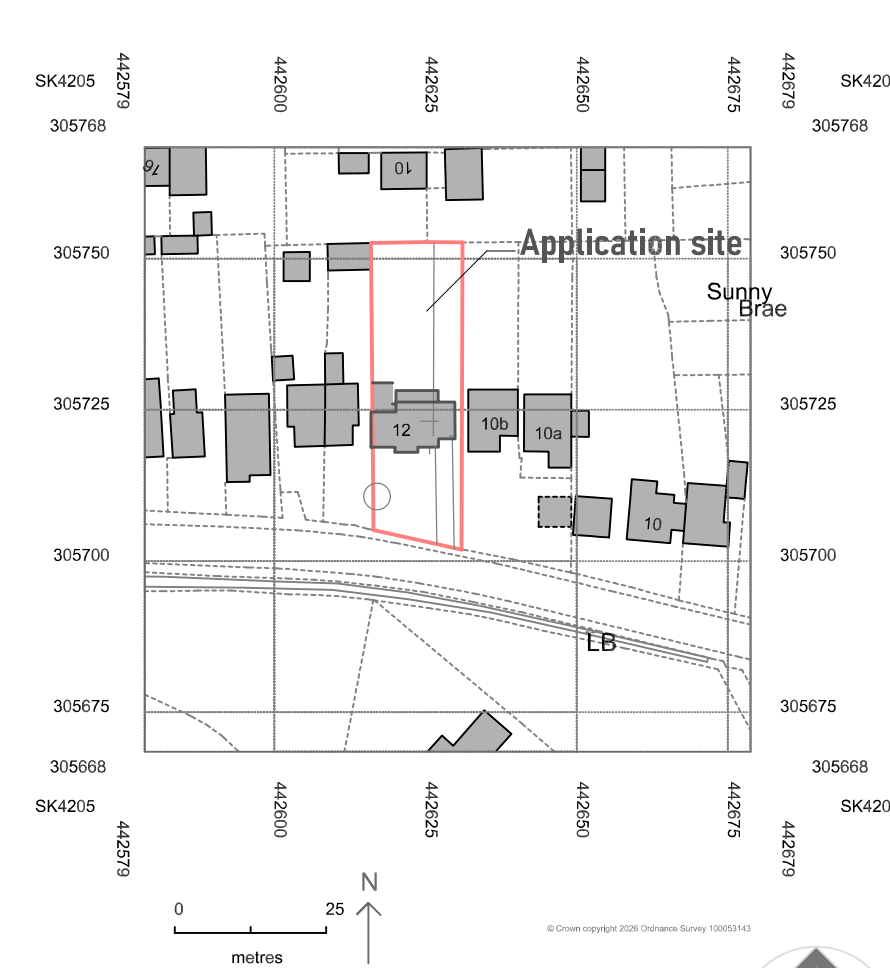
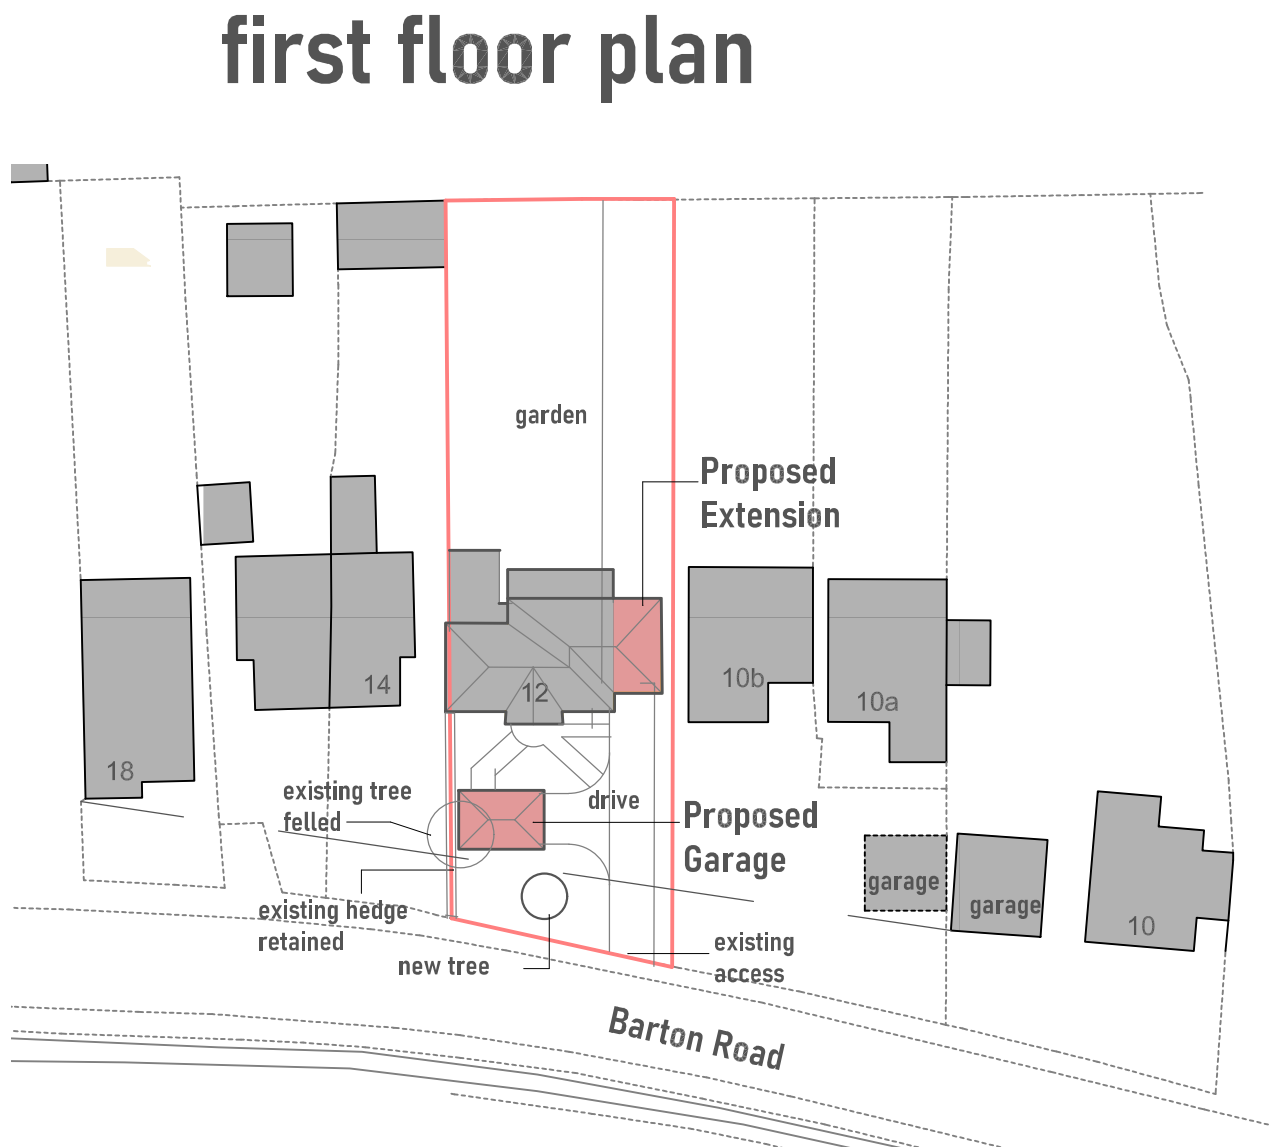
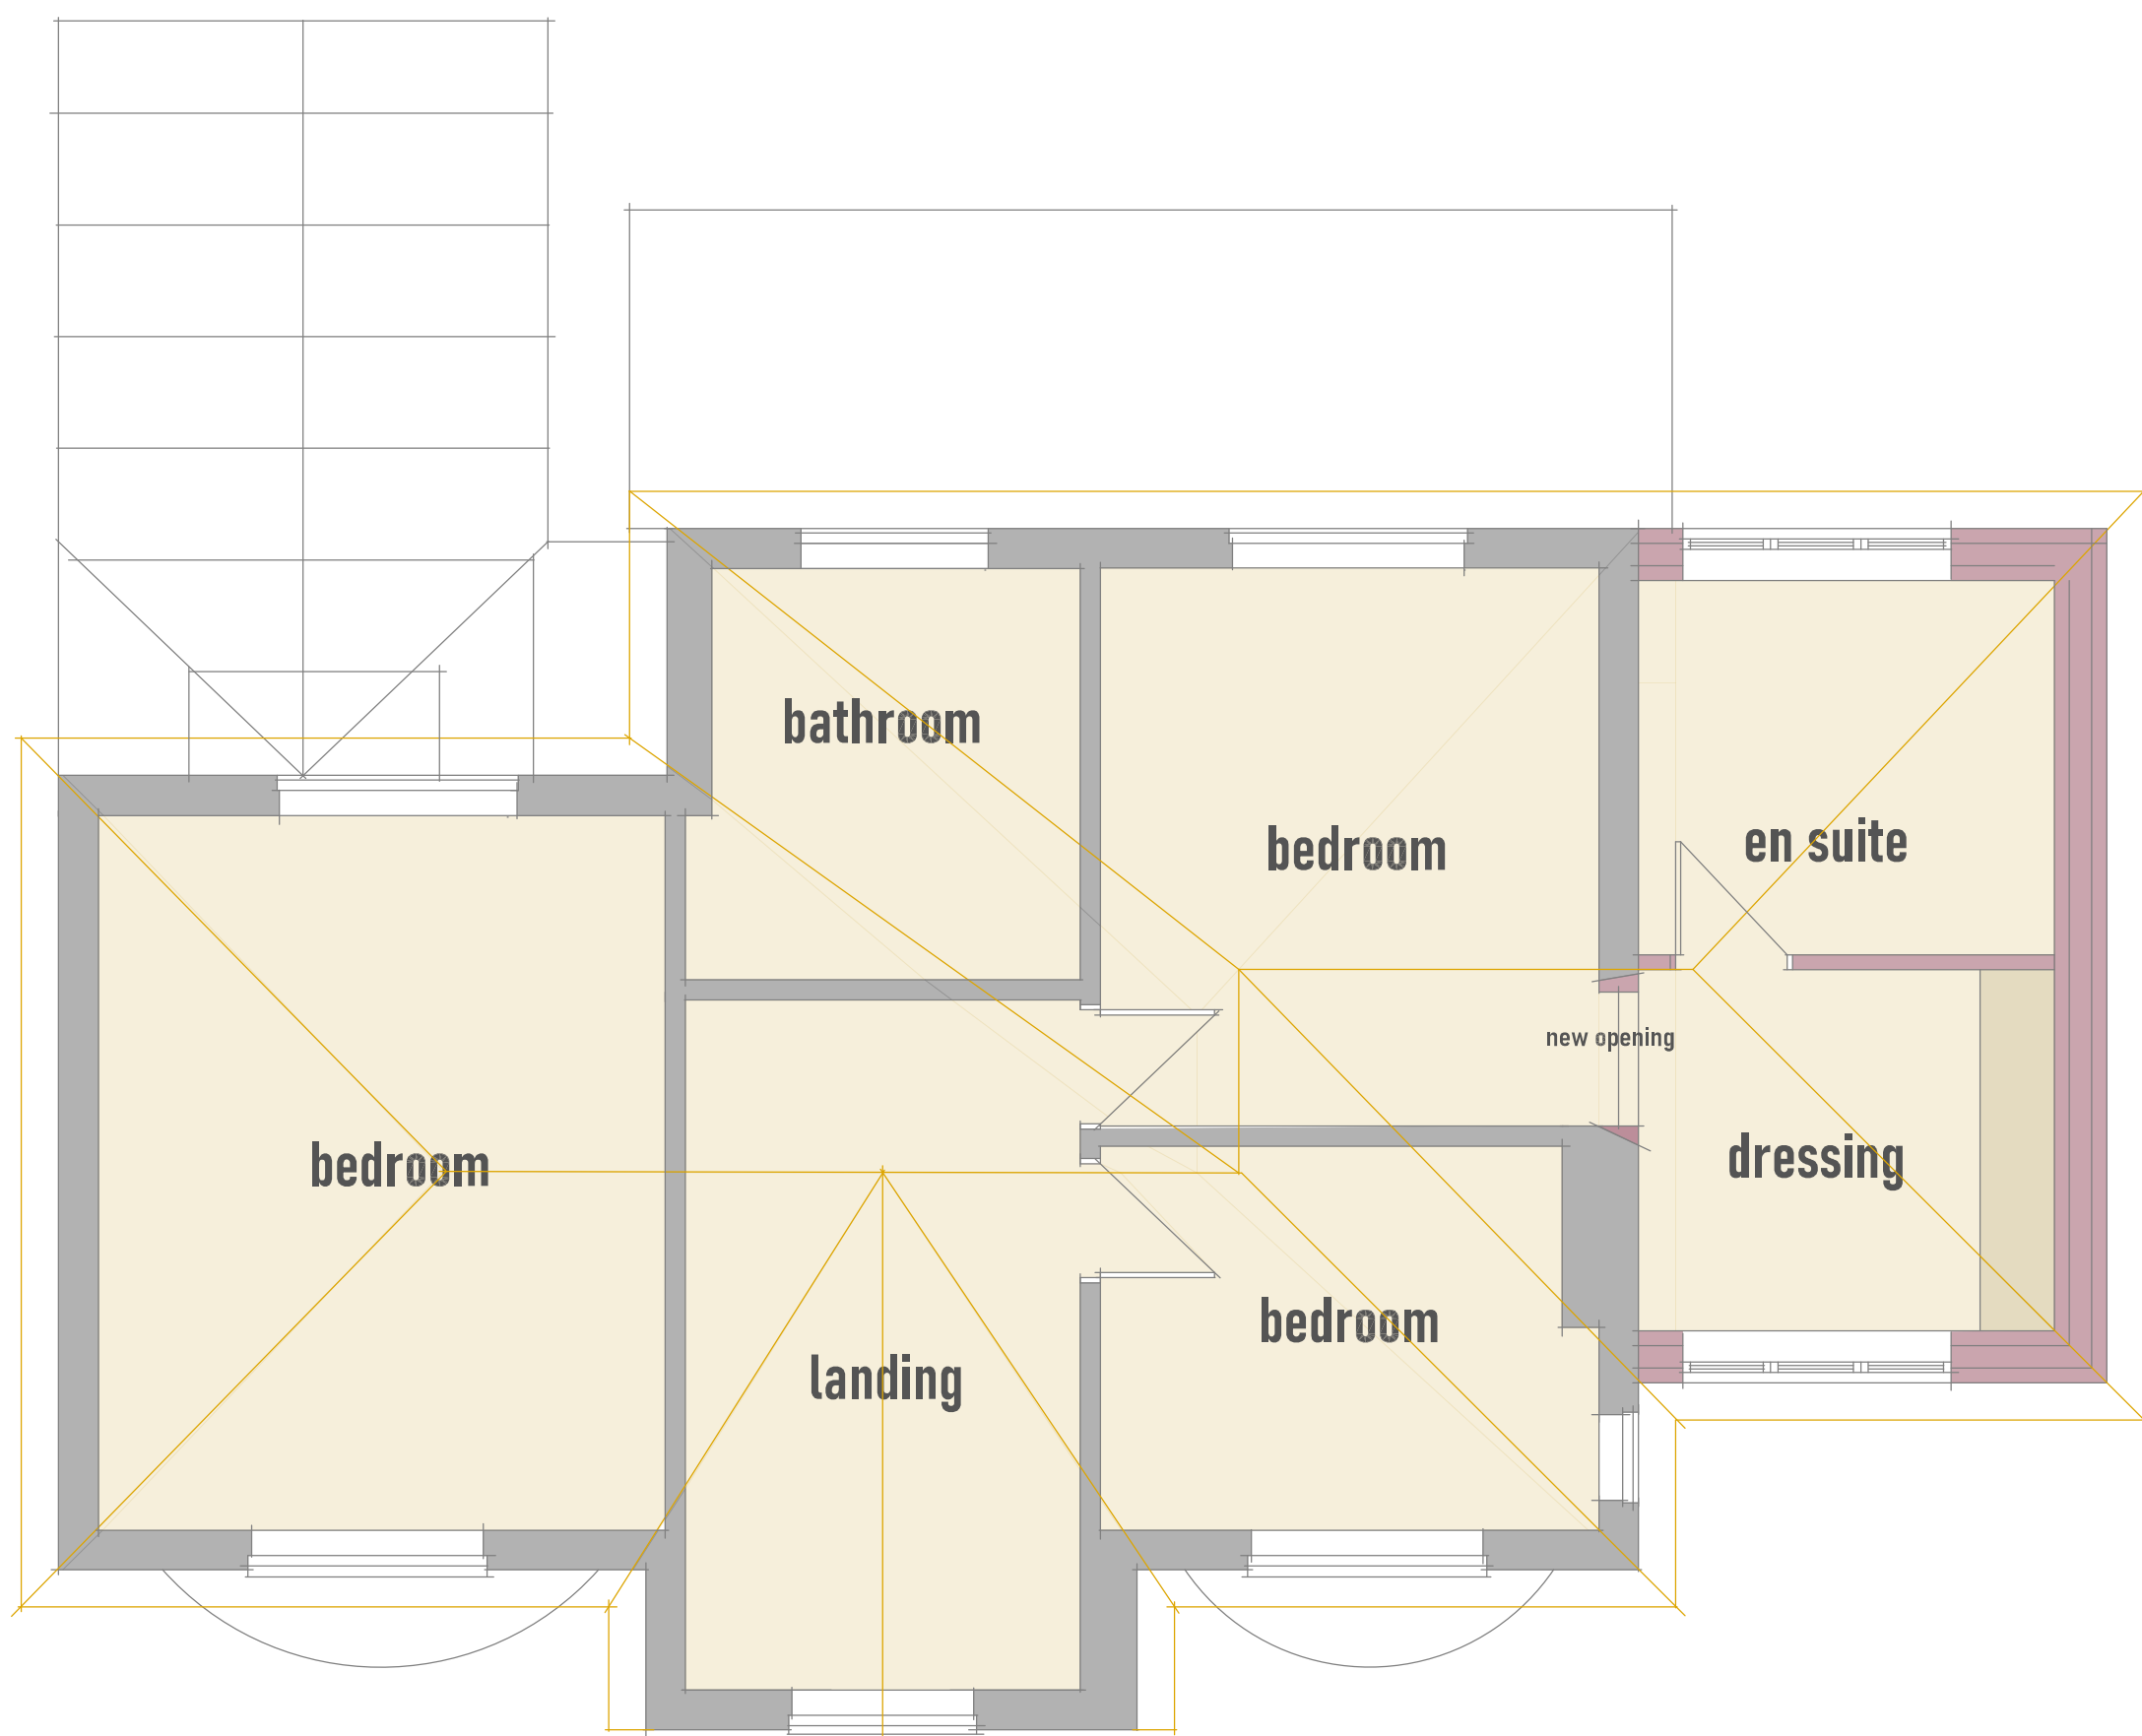


12, Barton Road, Barlestone, Leics. CV13 0EP. - PLANNING DRAWING

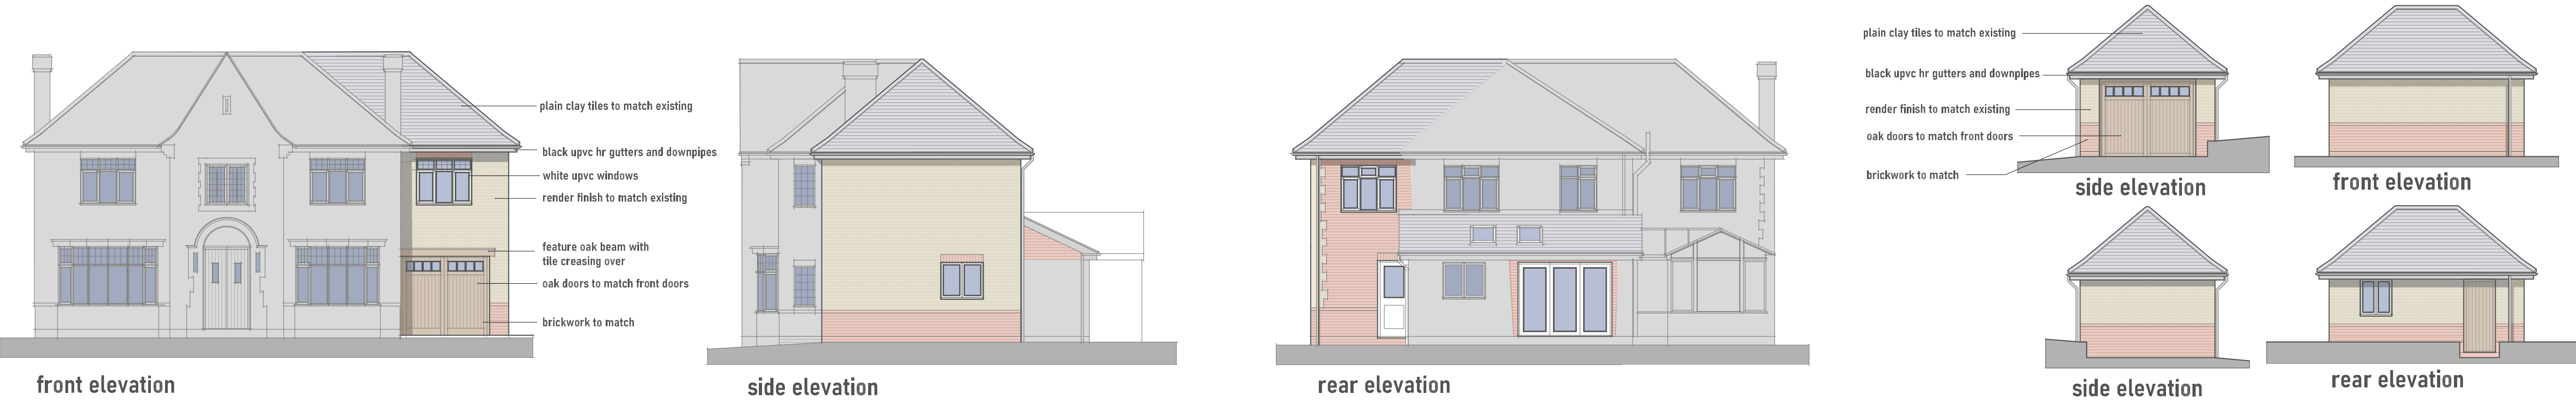

DESIGN
CREATE
INNOVATE

-n. to make plans to build an object
-v. to make something new
-v. to make changes to something established

ARCHITECTURE

-n. the art and technique of designing buildings

dcj architecture ltd
The Rural Design Studio
Shortheath Road
Molra,
Leicestershire
DE12 6AL

T: 07834 162626 E: admin@dcjarch.co.uk W: www.dcjarch.co.uk

Project: Proposed extension, alterations & detached garage

Address:
12, Barton Road, Barlestone, Leics CV13 0EP

Client:
Mr & Mrs Underwood

Dwg:	Nc:	Rev:
PLANNING DRAWING	03	
Scale: 1:100, 1:500, 1:1250	Dwg by: Darren Inley	
Date: June 2026	Project: 1260-DU	

Revisions:

1:50 @ A1

1:1250 site location

© Crown copyright 2026 Ordnance Survey 100053143