

Proposed Front Elevation



Proposed Rear Elevation



Proposed Side Elevation

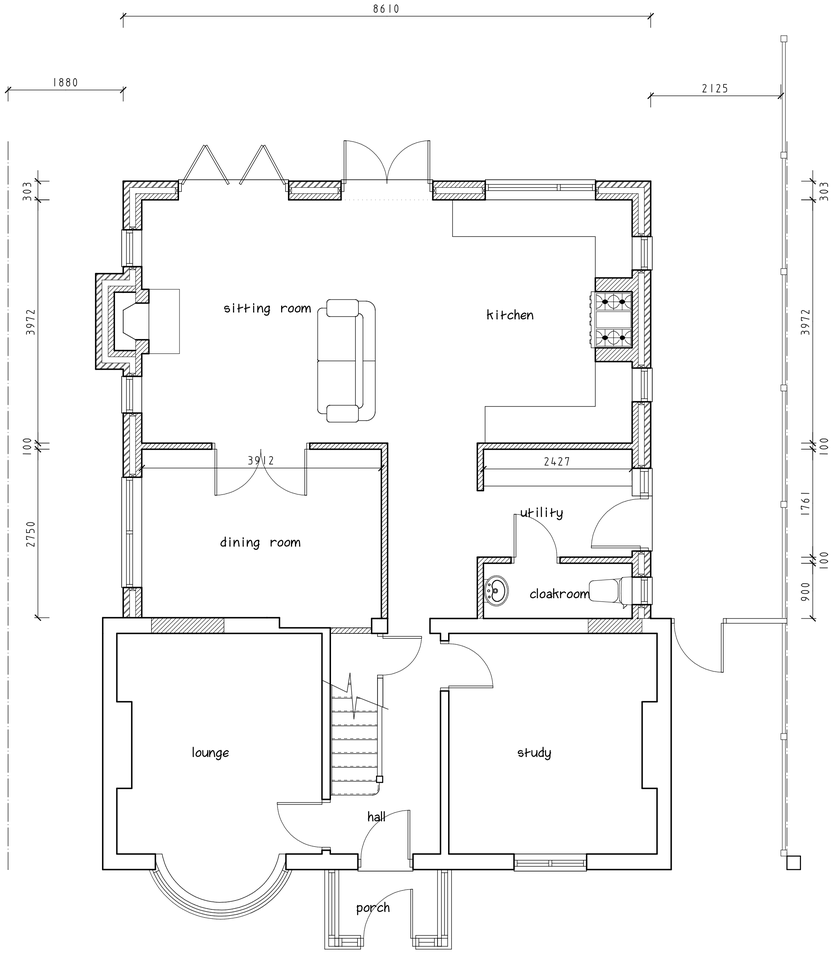

Proposed Ground Floor Plan

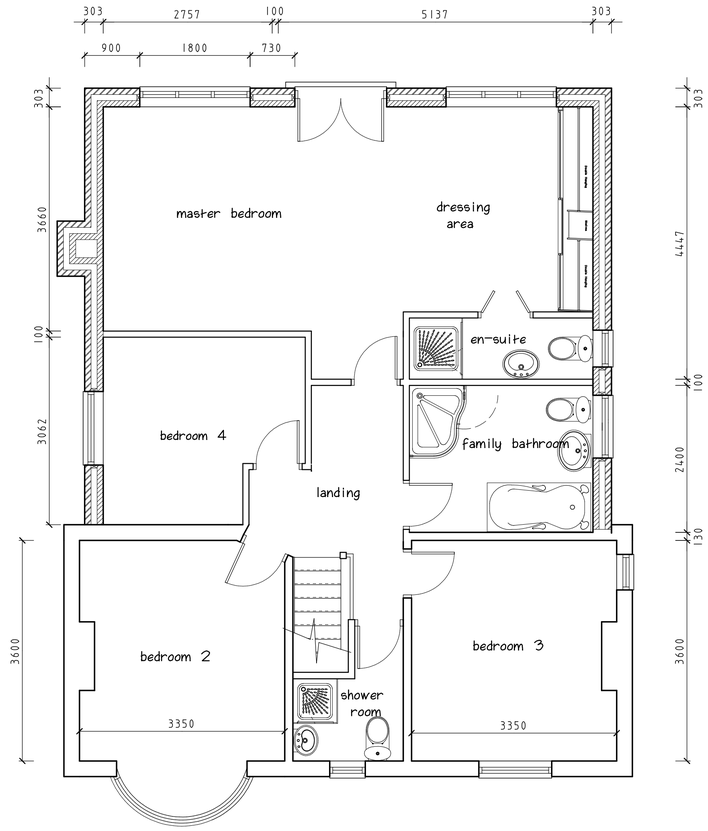

Proposed First Floor Plan

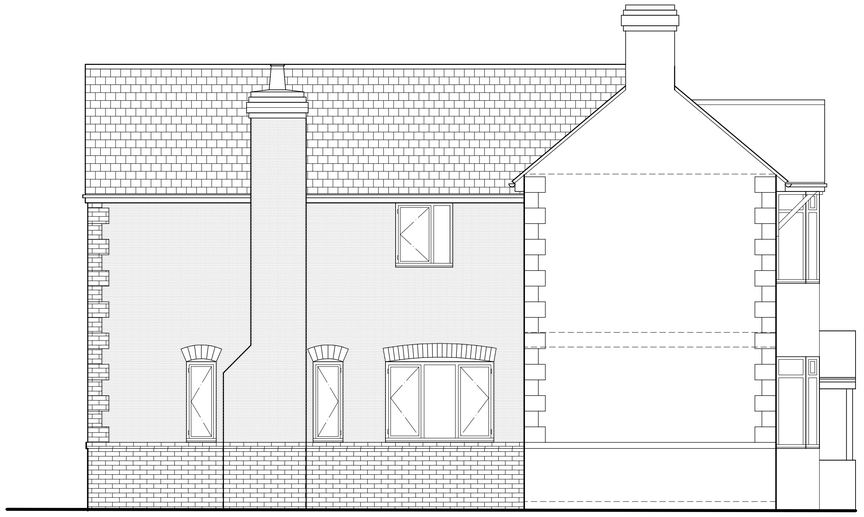

Proposed Side Elevation

Philip Baumber
Architectural Limited
50, Radmore Road, Hinckley
Leicestershire, LE10 0RQ
tel. 01455 612790 fax. 01455 459382
e.mail. philip.baumber1955@btinternet.com

Project : Proposed Extensions and Alterations at 31, The Common, Barwell, LE9 8BS for Mr. & Mrs. S. Beasley	Scale : 1:50 @ A1
	Date : February 2011
	Drawn: PCB
	Job No. 1042
Drg. Title : Proposed Plans and Elevations	Drg. No. ss203
	Rev. B