

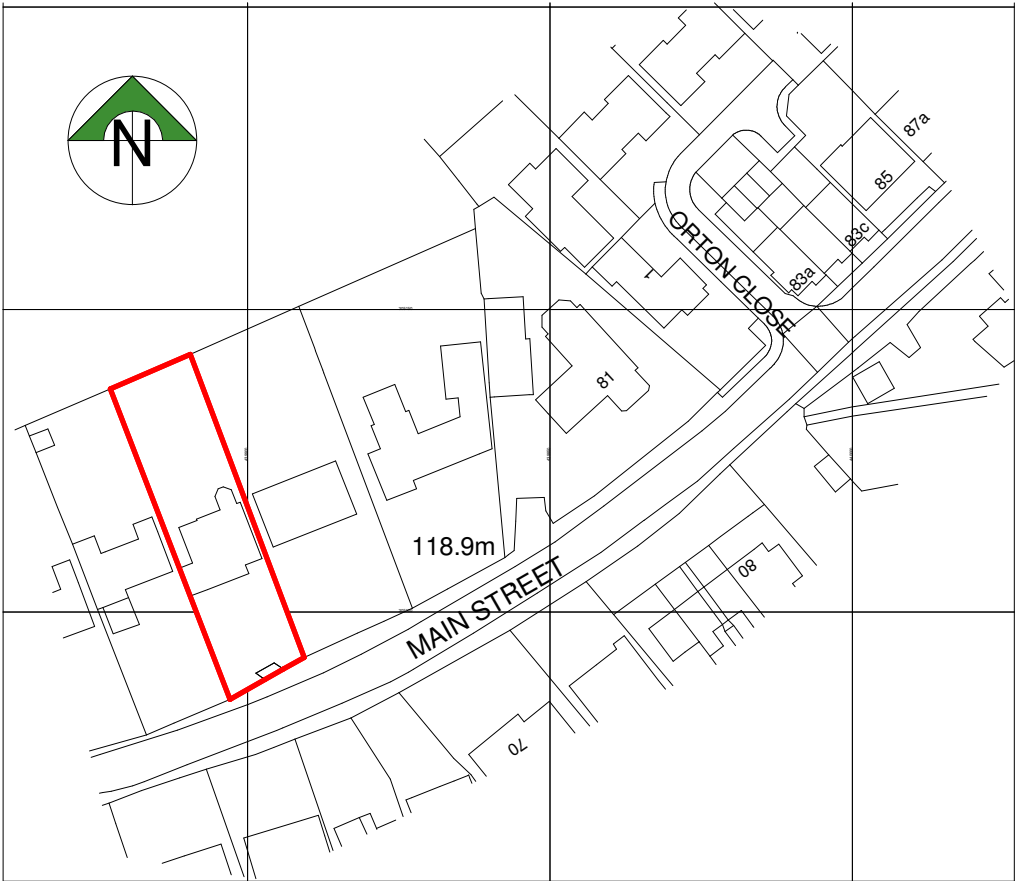


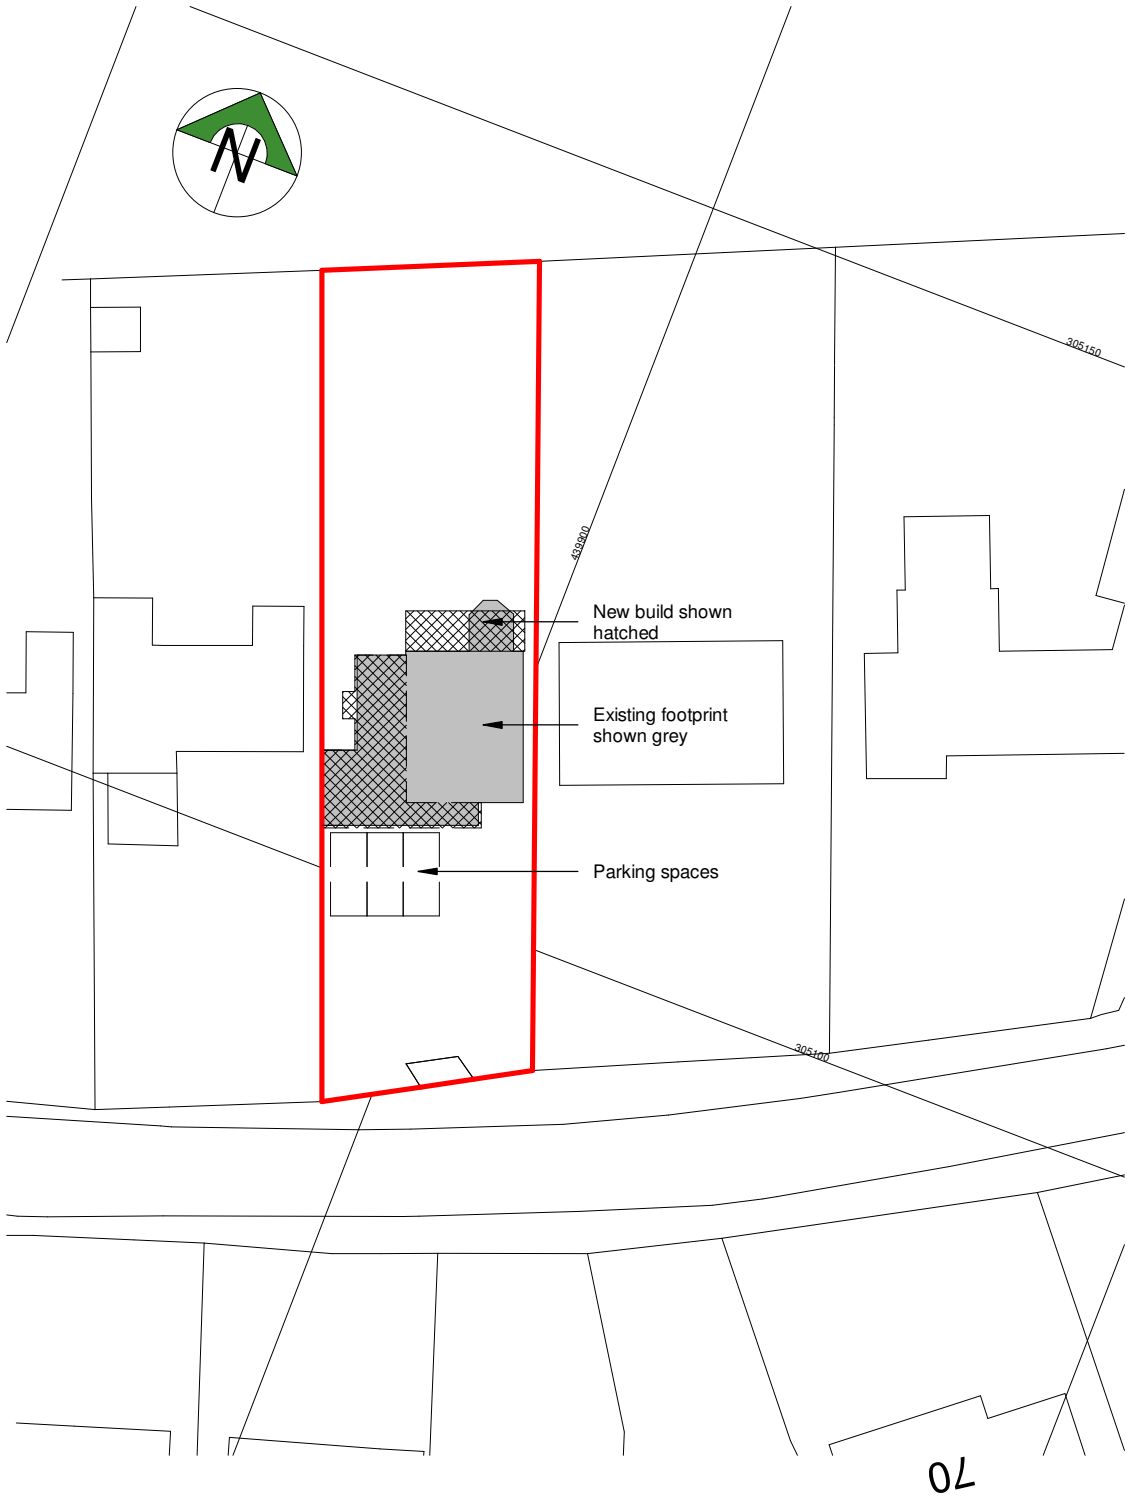

Ordnance Survey, (c) Crown Copyright 2024. All rights reserved. Licence number 100022432

Location plan
Scale - 1:1250

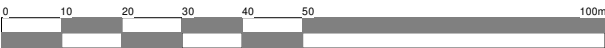

Block plan
Scale - 1:500



Client		Mr & Mrs Gartshore		Job No.		24/50	
Project		Exts & Alts 75 Main St Carlton		Scale		As shown	
				Sheet		A3	
				Date		June 2024	
Drawing		Location plan & Block plan		Author		ZLM	
				Checked by		-	
				Drawing No.		04	
THE COPYRIGHT OF THIS DRAWING IS VESTED IN HAYWARD ARCHITECTS LTD. REPRODUCTION IN ANY FORM, EITHER IN WHOLE OR IN PART IS FORBIDDEN WITHOUT THE PRIOR WRITTEN PERMISSION OF THE COPYRIGHT HOLDER. DO NOT SCALE FROM DRAWING AND ONLY FIGURED DIMENSIONS ARE TO BE USED.						Drawing Status	
						PLANNING	

hayward
ARCHITECTS LTD

19 Station Road
Hinckley
Leicestershire
LE10 1AW

Tel: 01455 635 665
Fax: 01455 618 971
www.hayward-architects.co.uk