


- 1. Do not scale.
- 2. All dimensions in mm unless indicated.

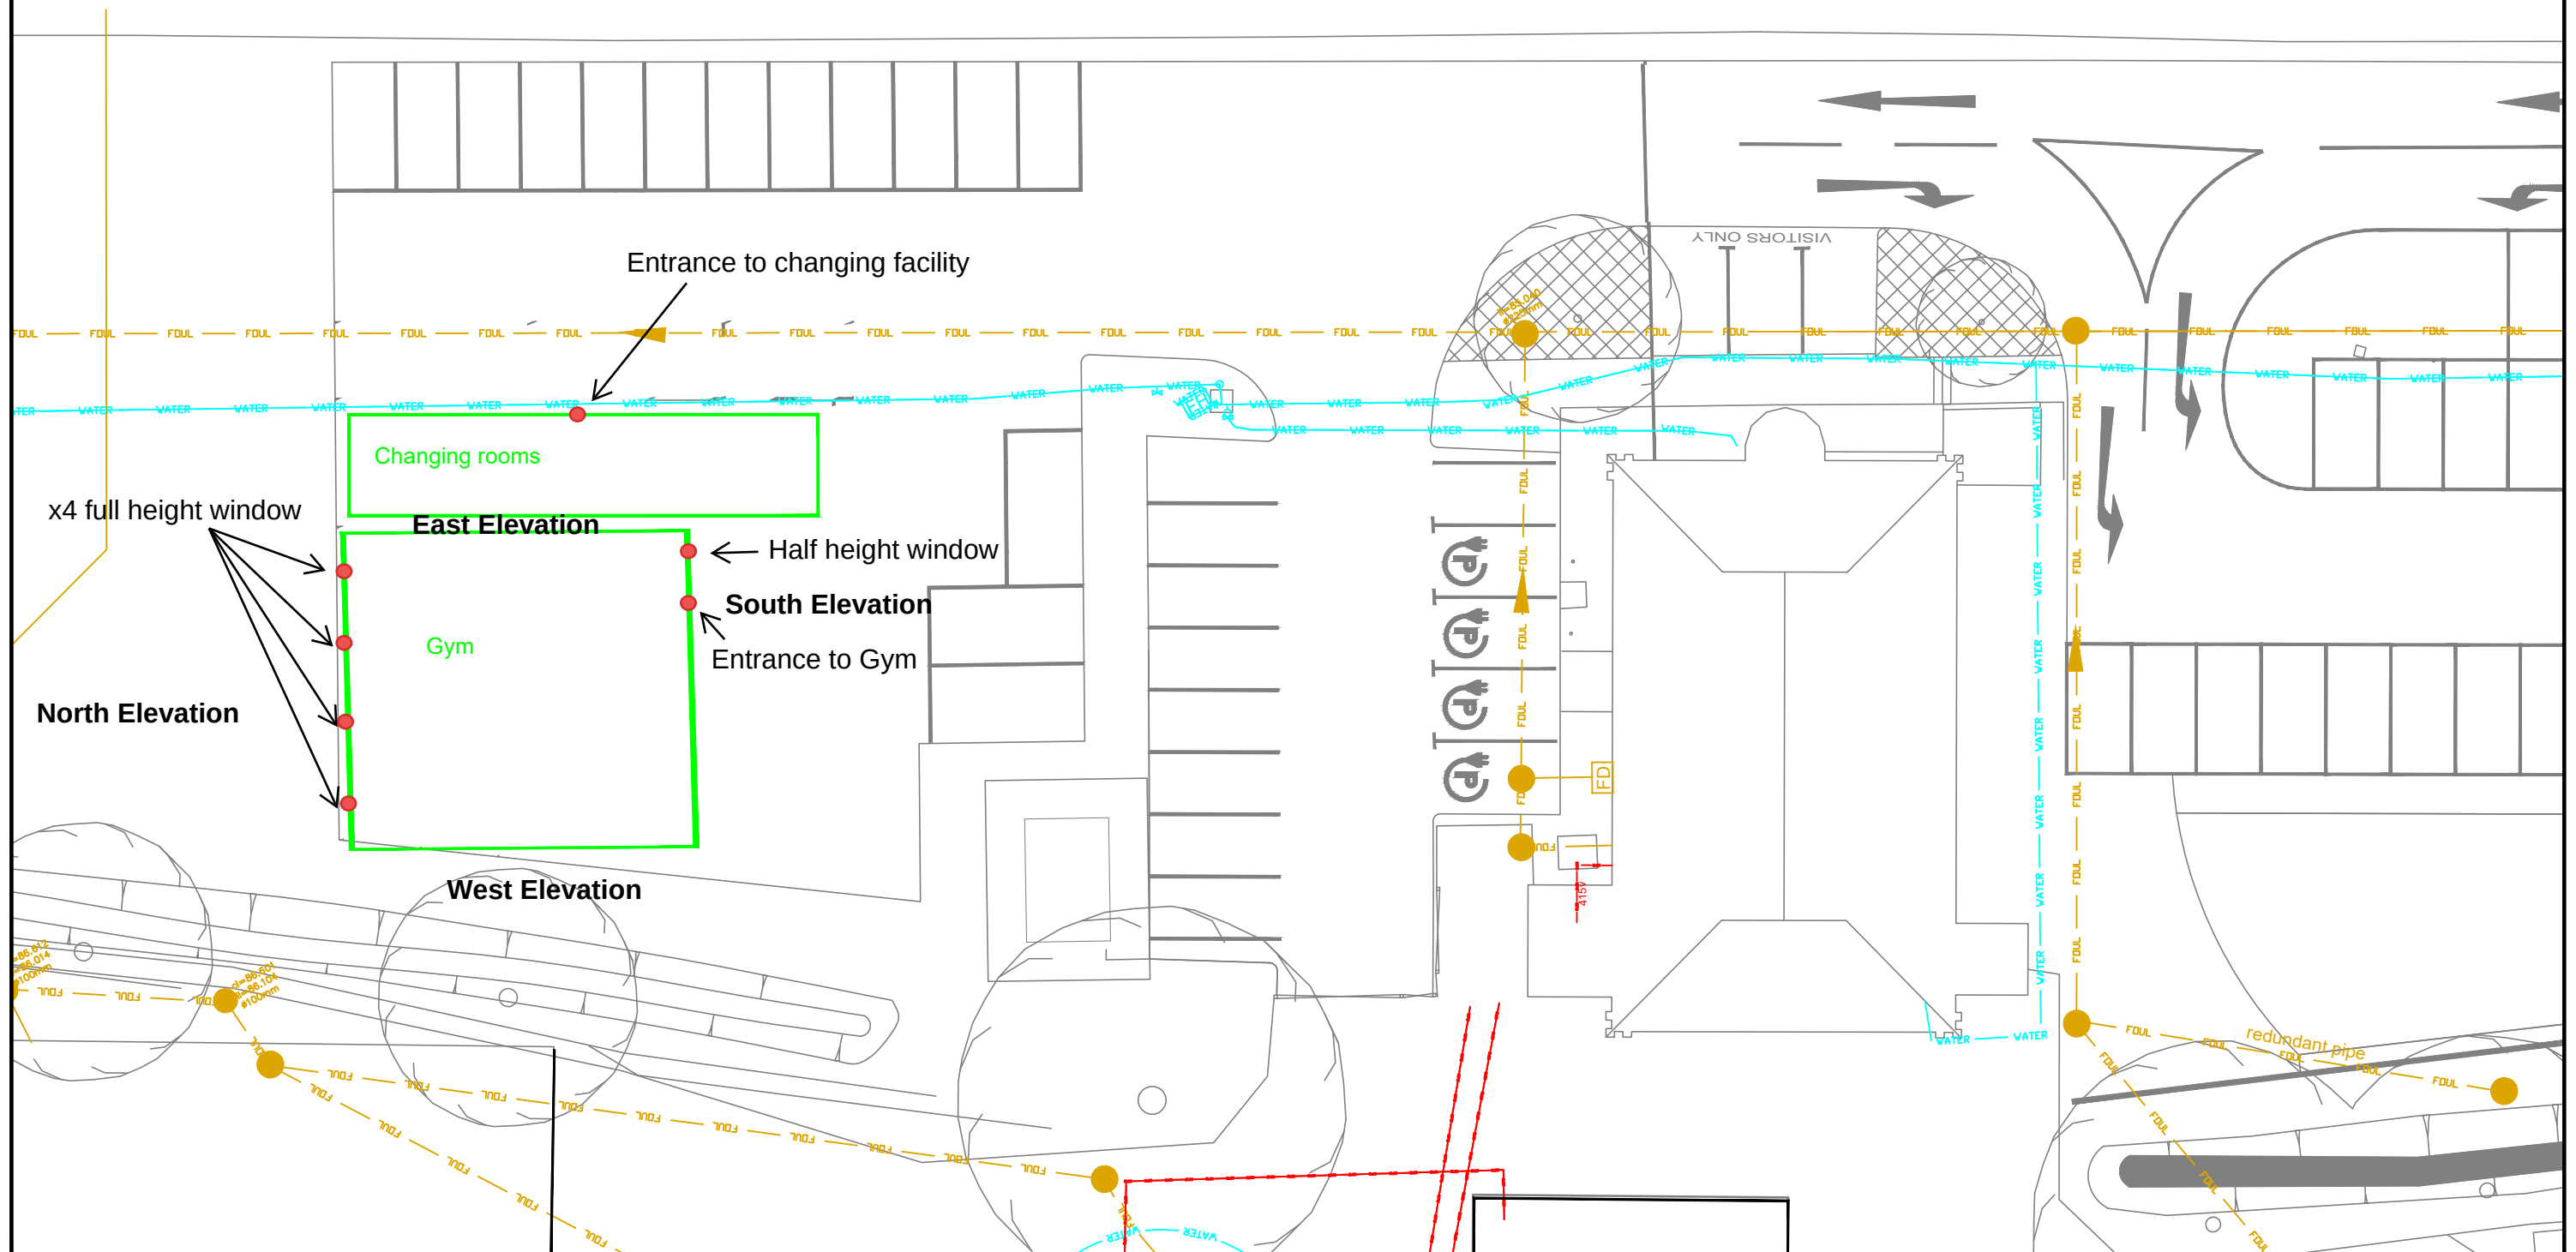

Rev	By	Revision	Chk'd	Date	Drawing Title: Proposed Location of Gym & Changing Facility							A3	HORIBA COMPANY MIRA ESTATES MANAGEMENT © Copyright HORIBA-MIRA Ltd 2015	Drawing No: 480.22.06.SK.01		Rev
					Drawn	Chk'd	Appd	Status	Date	Project No	Scale @ A3					
					KC			Information	Jan 2023		1:250					