



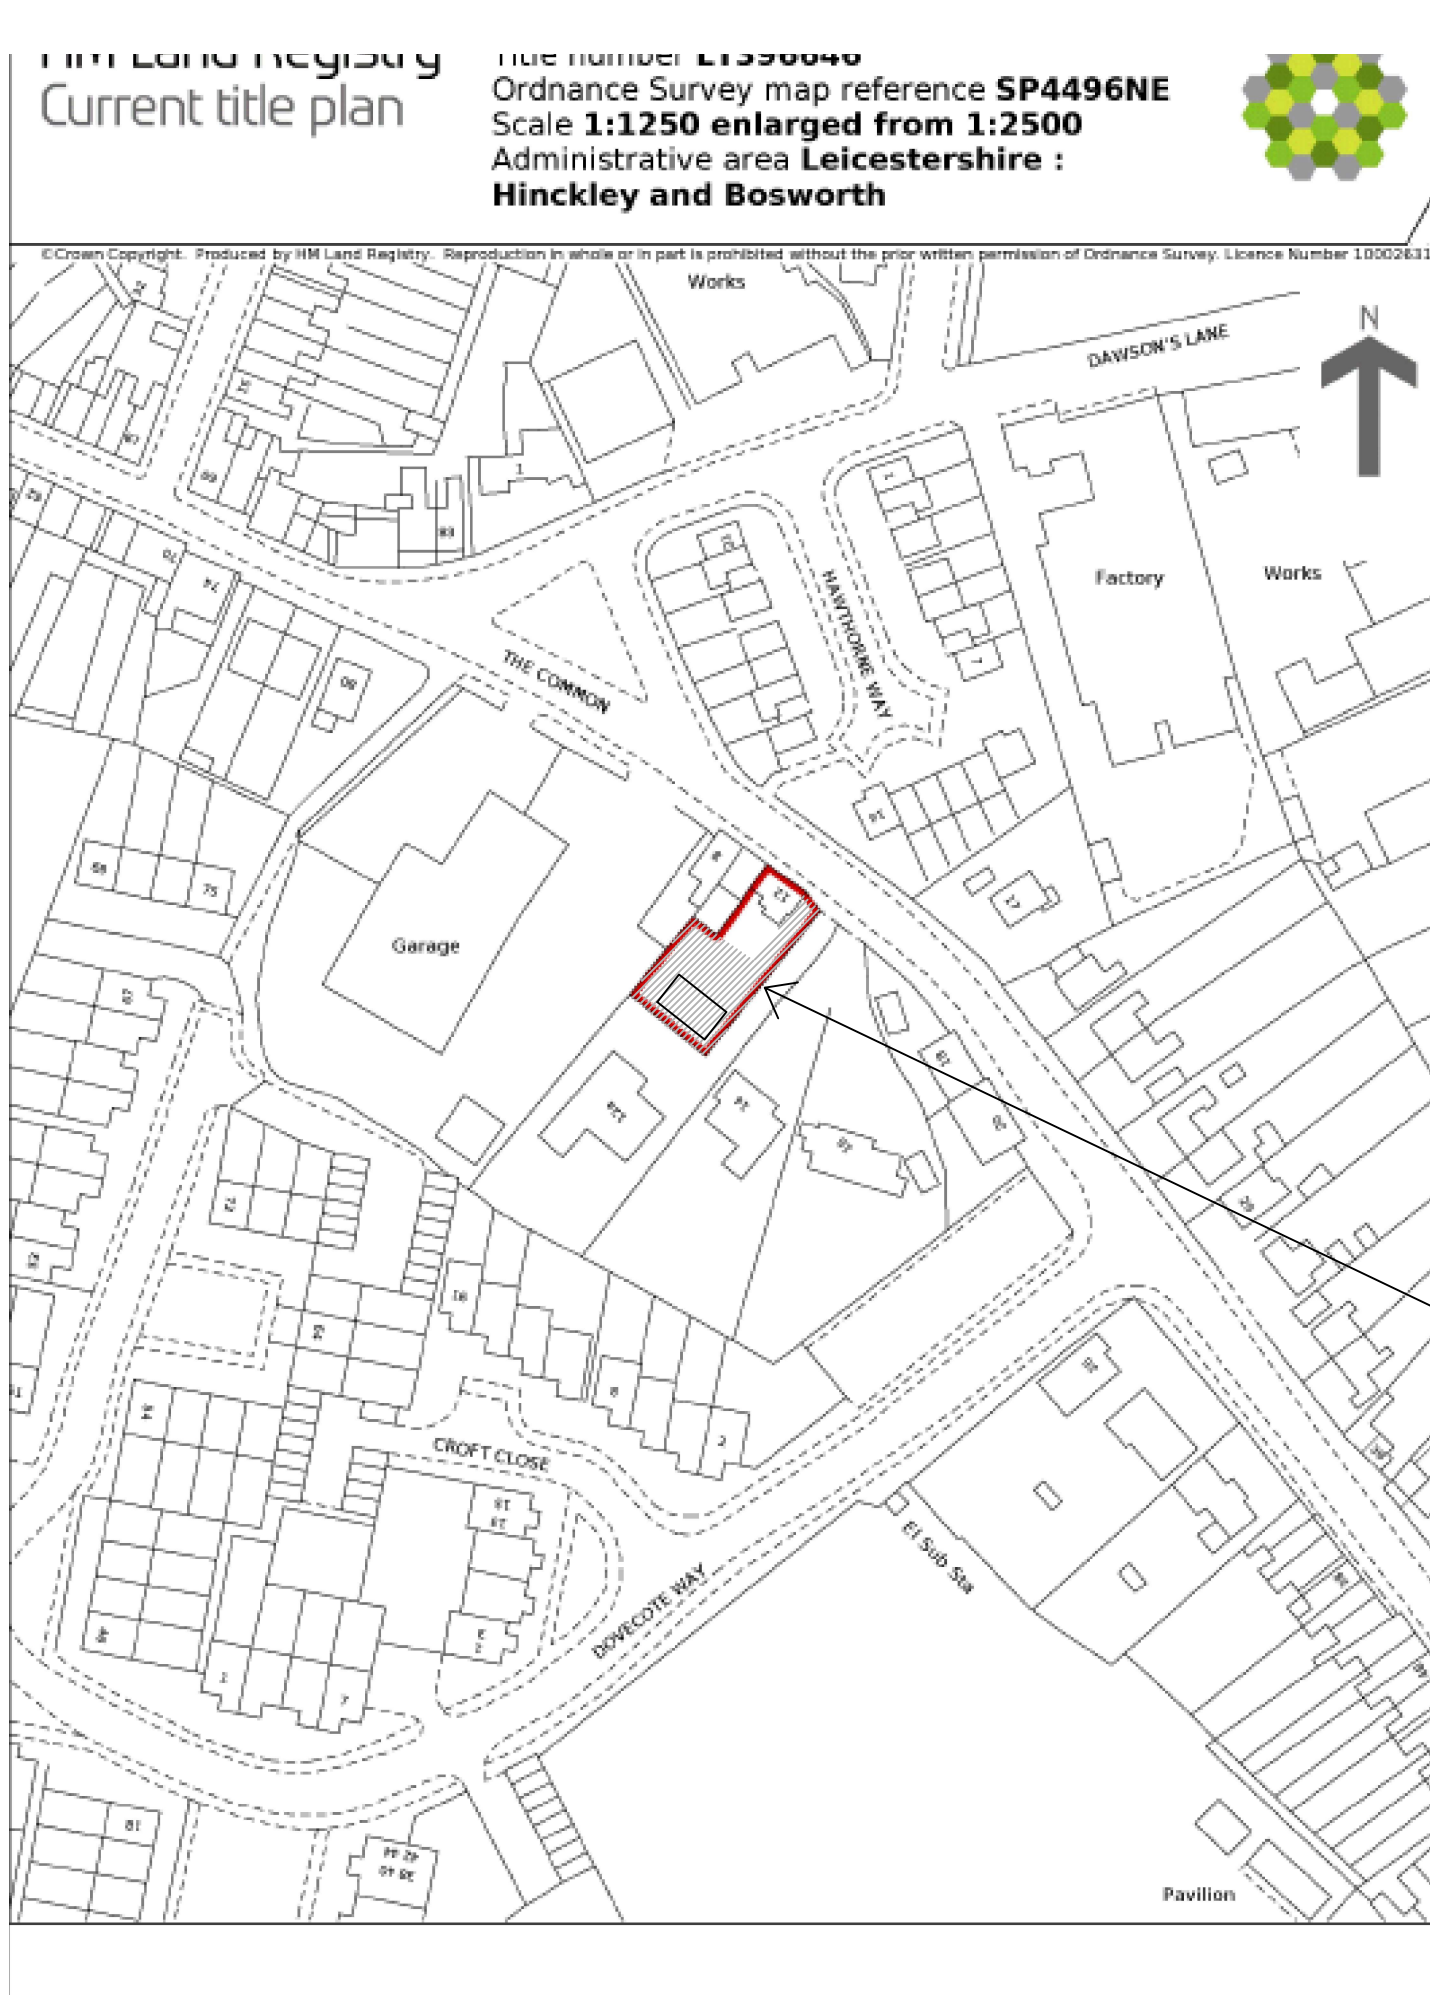

HM Land Registry
Current title plan


Title number **LT390040**
Ordnance Survey map reference **SP4496NE**
Scale **1:1250 enlarged from 1:2500**
Administrative area **Leicestershire :
Hinckley and Bosworth**

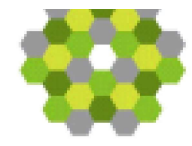


© Crown Copyright. Produced by HM Land Registry. Reproduction in whole or in part is prohibited without the prior written permission of Ordnance Survey. Licence Number 10002631.

LOCATION PLAN

1:1250

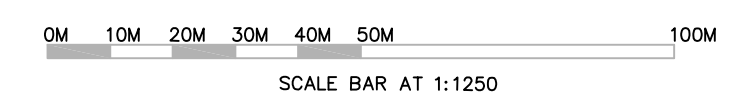

RED LINE INDICATES CURRENT
LAND BOUNDARY OF 12 THE
COMMON. PROPOSED SITE AREA
OF NEW DWELLING SHOWN
SHADED.

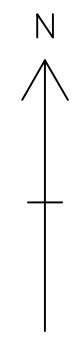

NOTES					
1.1 Do not scale.					
1.2 All dimensions are in mm unless otherwise specified.					
1.3 Assume all site details are existing unless otherwise specified.					
B	24.10.23	PROPOSED DWELLING REORIENTATED AND RELOCATED SOUTH	MW	MW	
A	19.9.23	PROPOSED DWELLING REDUCED IN SIZE	MW	MW	
REV.	DATE	DESCRIPTION	CHK	APP	
Project: PROPOSED NEW DWELLING AT 12 THE COMMON BARWELL, LEICS LE9 8BR					
Client: MR & MRS J MARSH 12 THE COMMON BARWELL LE9 8BR					
Title: PROPOSED LOC PLAN 1:1250					
Purpose of issue: PLANNING					
Drawing no. 2022/MW/07/2					
Site ID: 12 THE COMMON					
Nominal ID: 2022-MW-07-1.dwg					
Issue:	Scale: 1:1250	Checked:	MW	Date:	
B	Dr: MW	Date: 12.1.2023	Approv: MW	Date:	
Consultant ref no: -					