


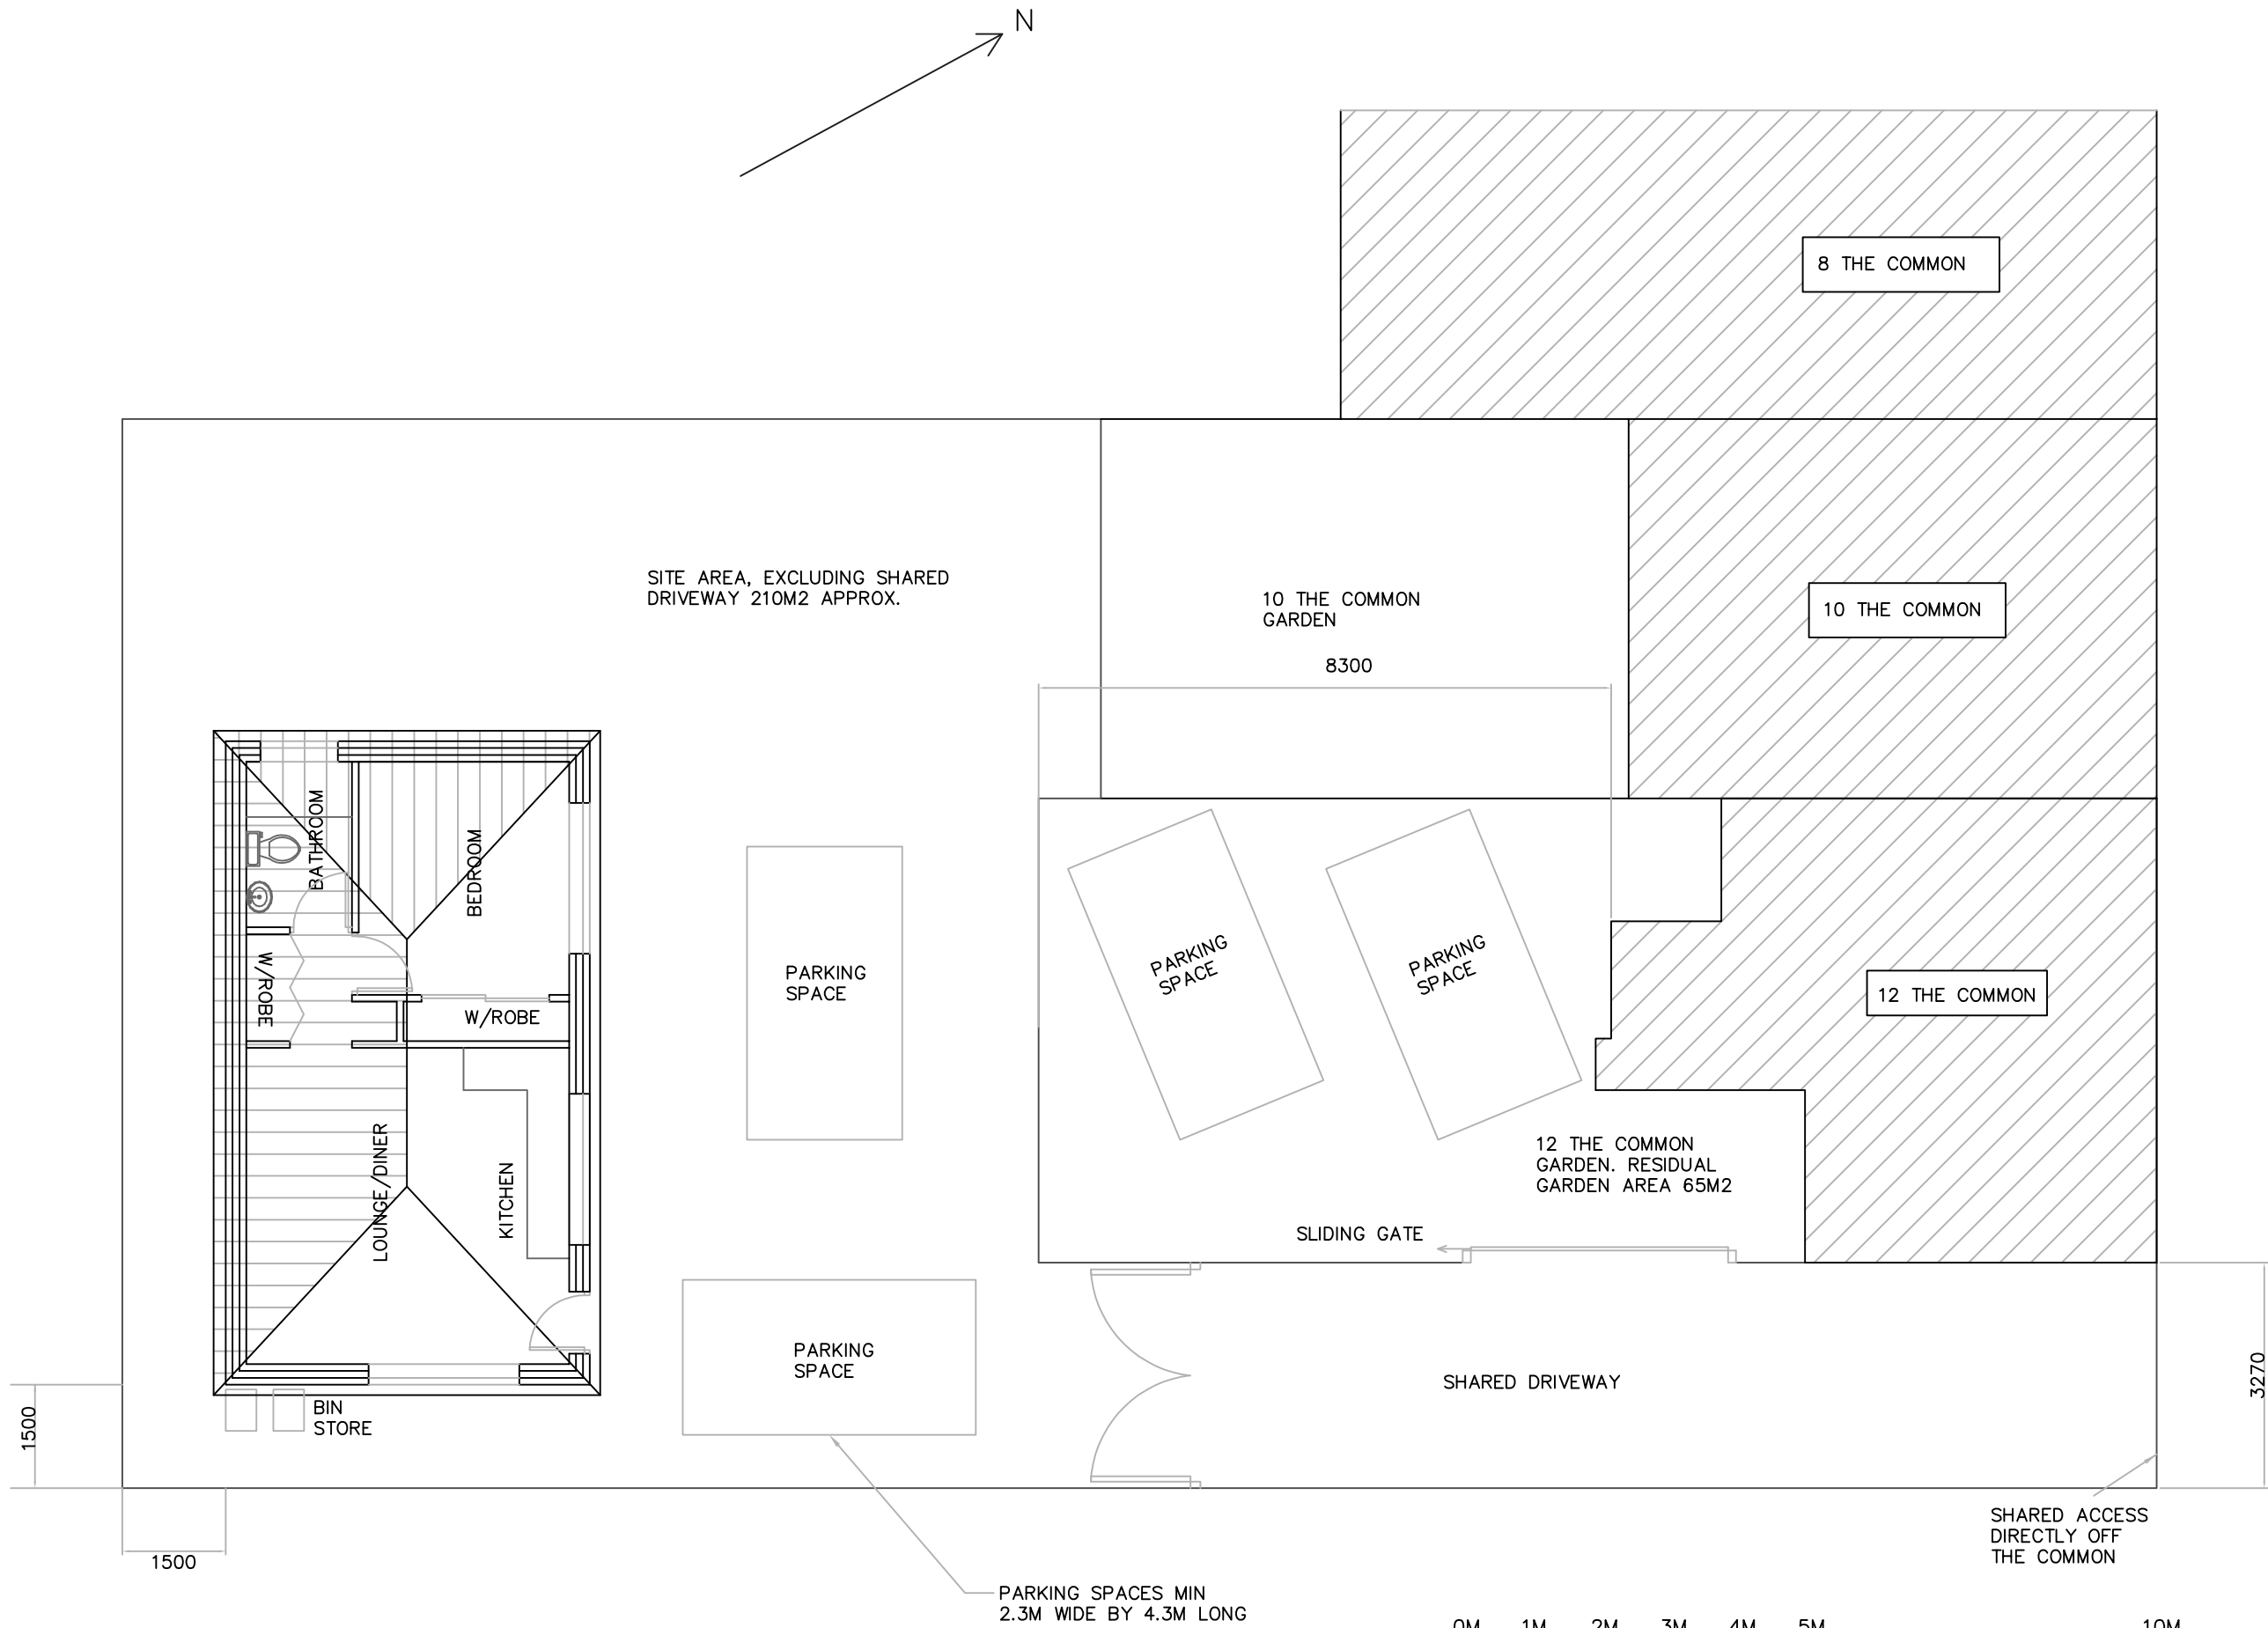

BLOCK PLAN

1:100

SCALE BAR AT 1:100

NOTES

- 1.1 Do not scale.
1.2 All dimensions are in mm unless otherwise specified.
1.3 Assume all site details are existing unless otherwise specified.

B	24.10.23	NEW DWELLING REORIENTATED AND RELOCATED	MW	MW
A	19.9.23	NEW DWELLING SIZE REDUCED AND SLIGHTLY RELOCATED	MW	MW
REV.	DATE	DESCRIPTION	CHK	APP

Project: PROPOSED NEW DWELLING AT
12 THE COMMON
BARWELL, LEICS
LE9 8BR

Client: MR & MRS J MARSH
12 THE COMMON
BARWELL
LE9 8BR

Title: BLOCK PLAN

Purpose of issue: PLANNING

Drawing no. 2022/MW/07/3

Site ID: 12 THE COMMON

Nominal ID: 2022-MW-07-1.dwg

Issue:	Scale: 1:100	Checked: MW	Date:
B	Dr: MW	Date: 12.1.2023	Approv: MW
Consultant ref no:	-		