SCANNED

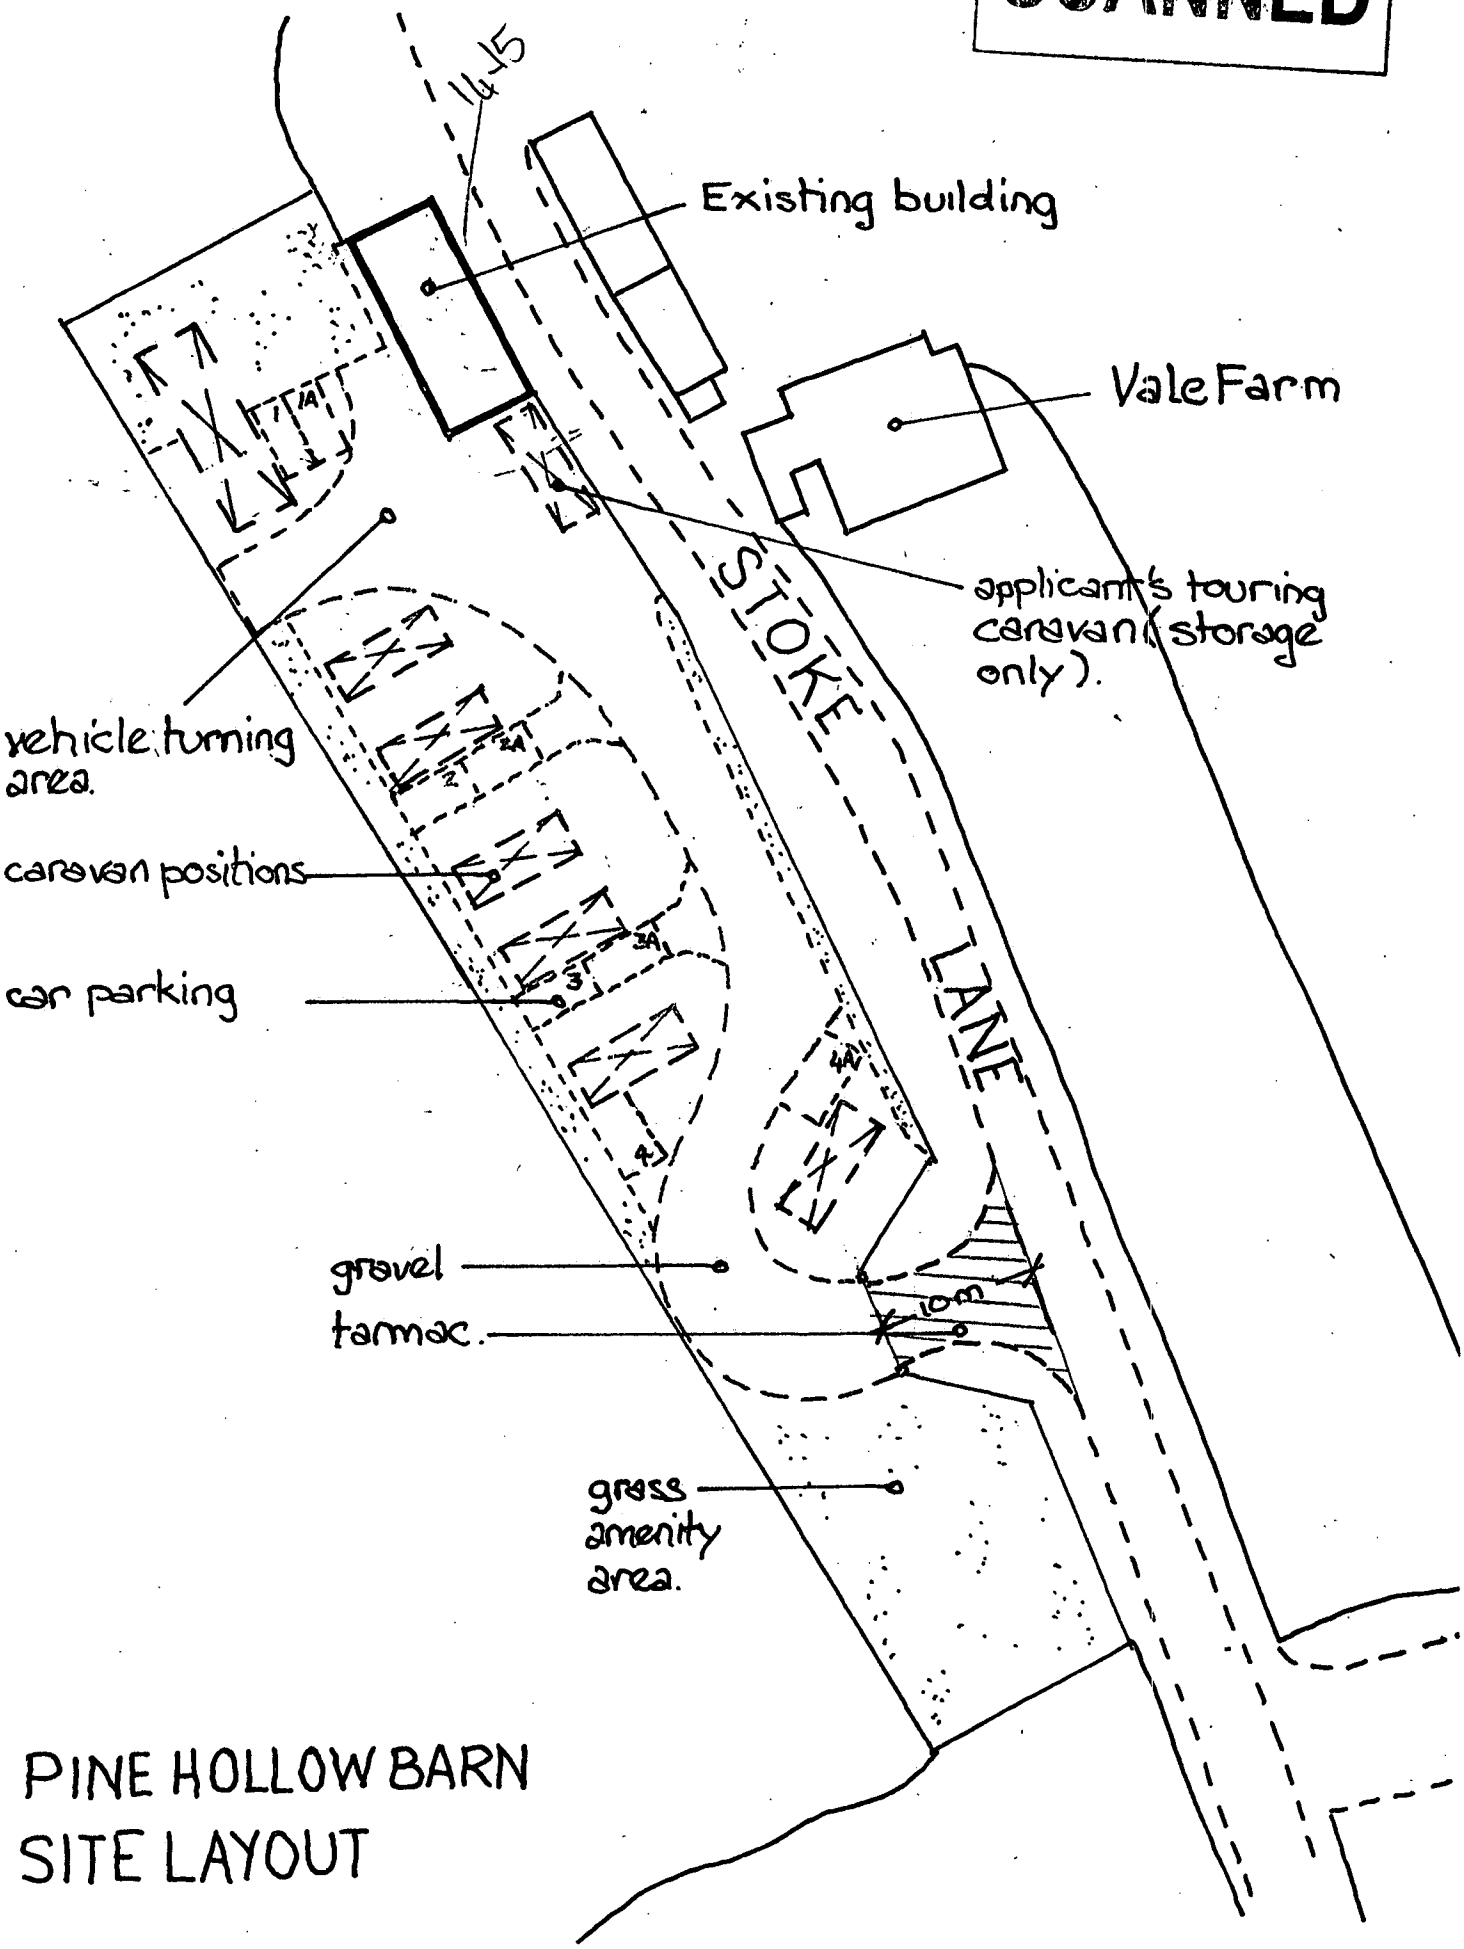

PINE HOLLOW BARN
SITE LAYOUT

1:500 N