




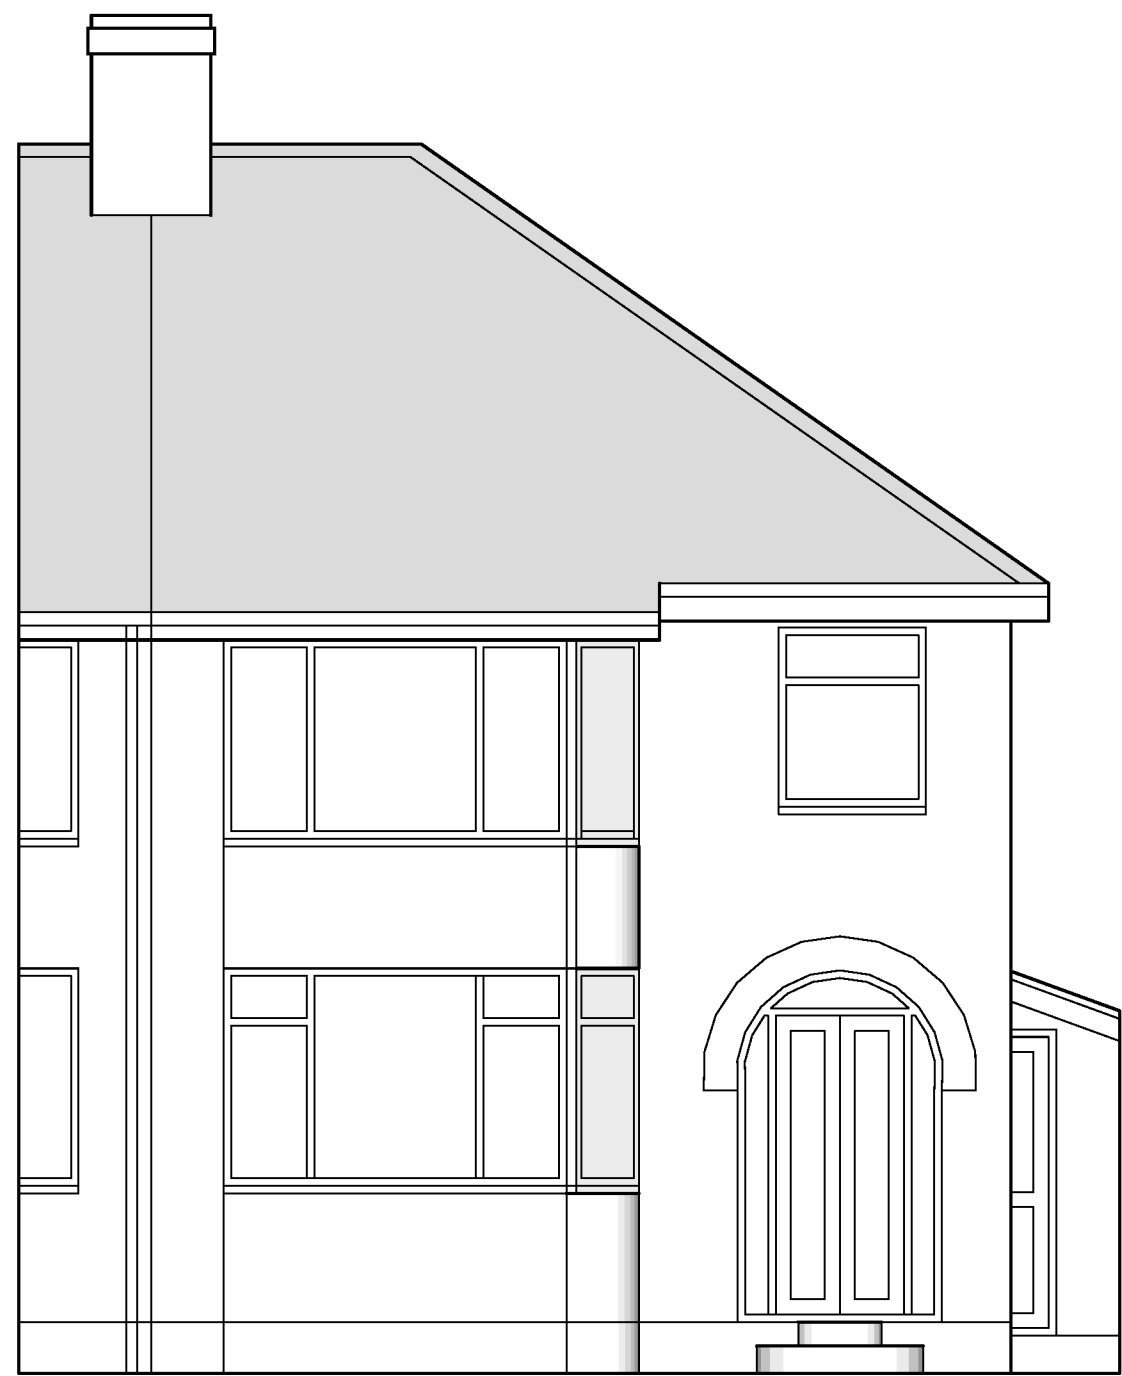


EAST ELEVATION

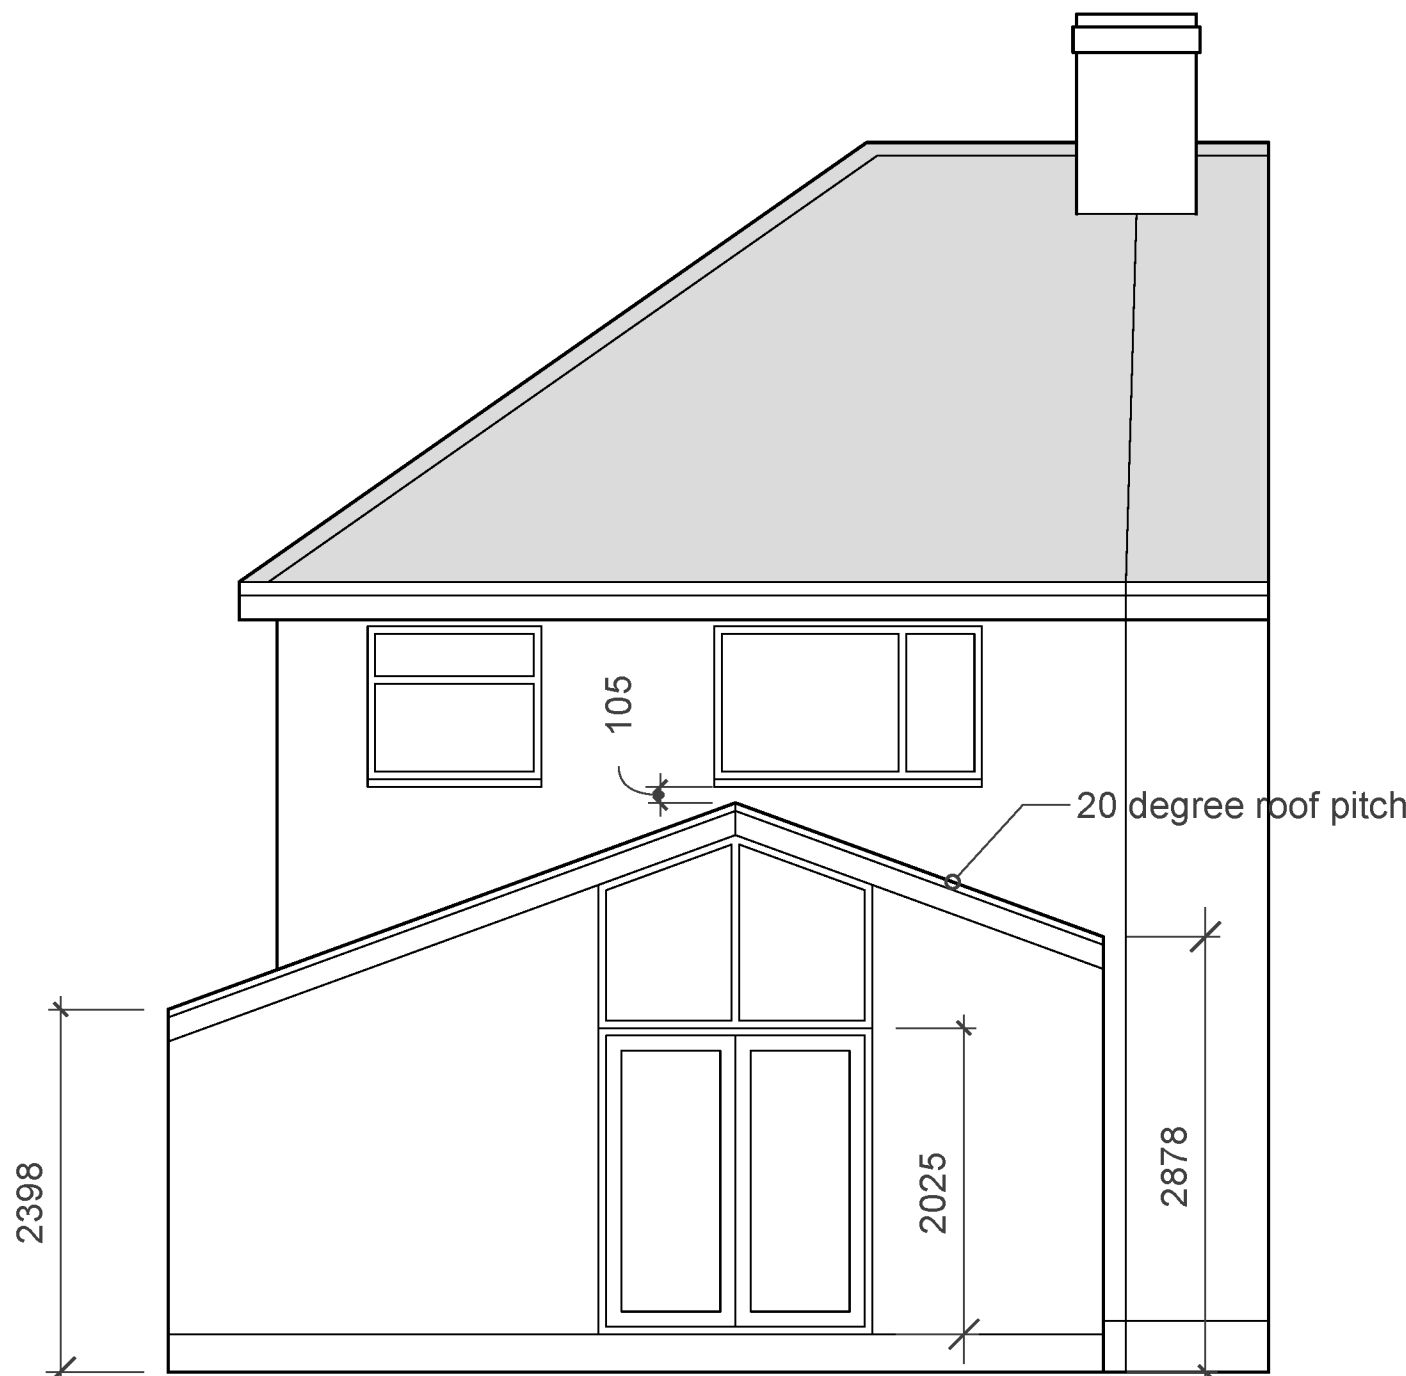

WEST ELEVATION

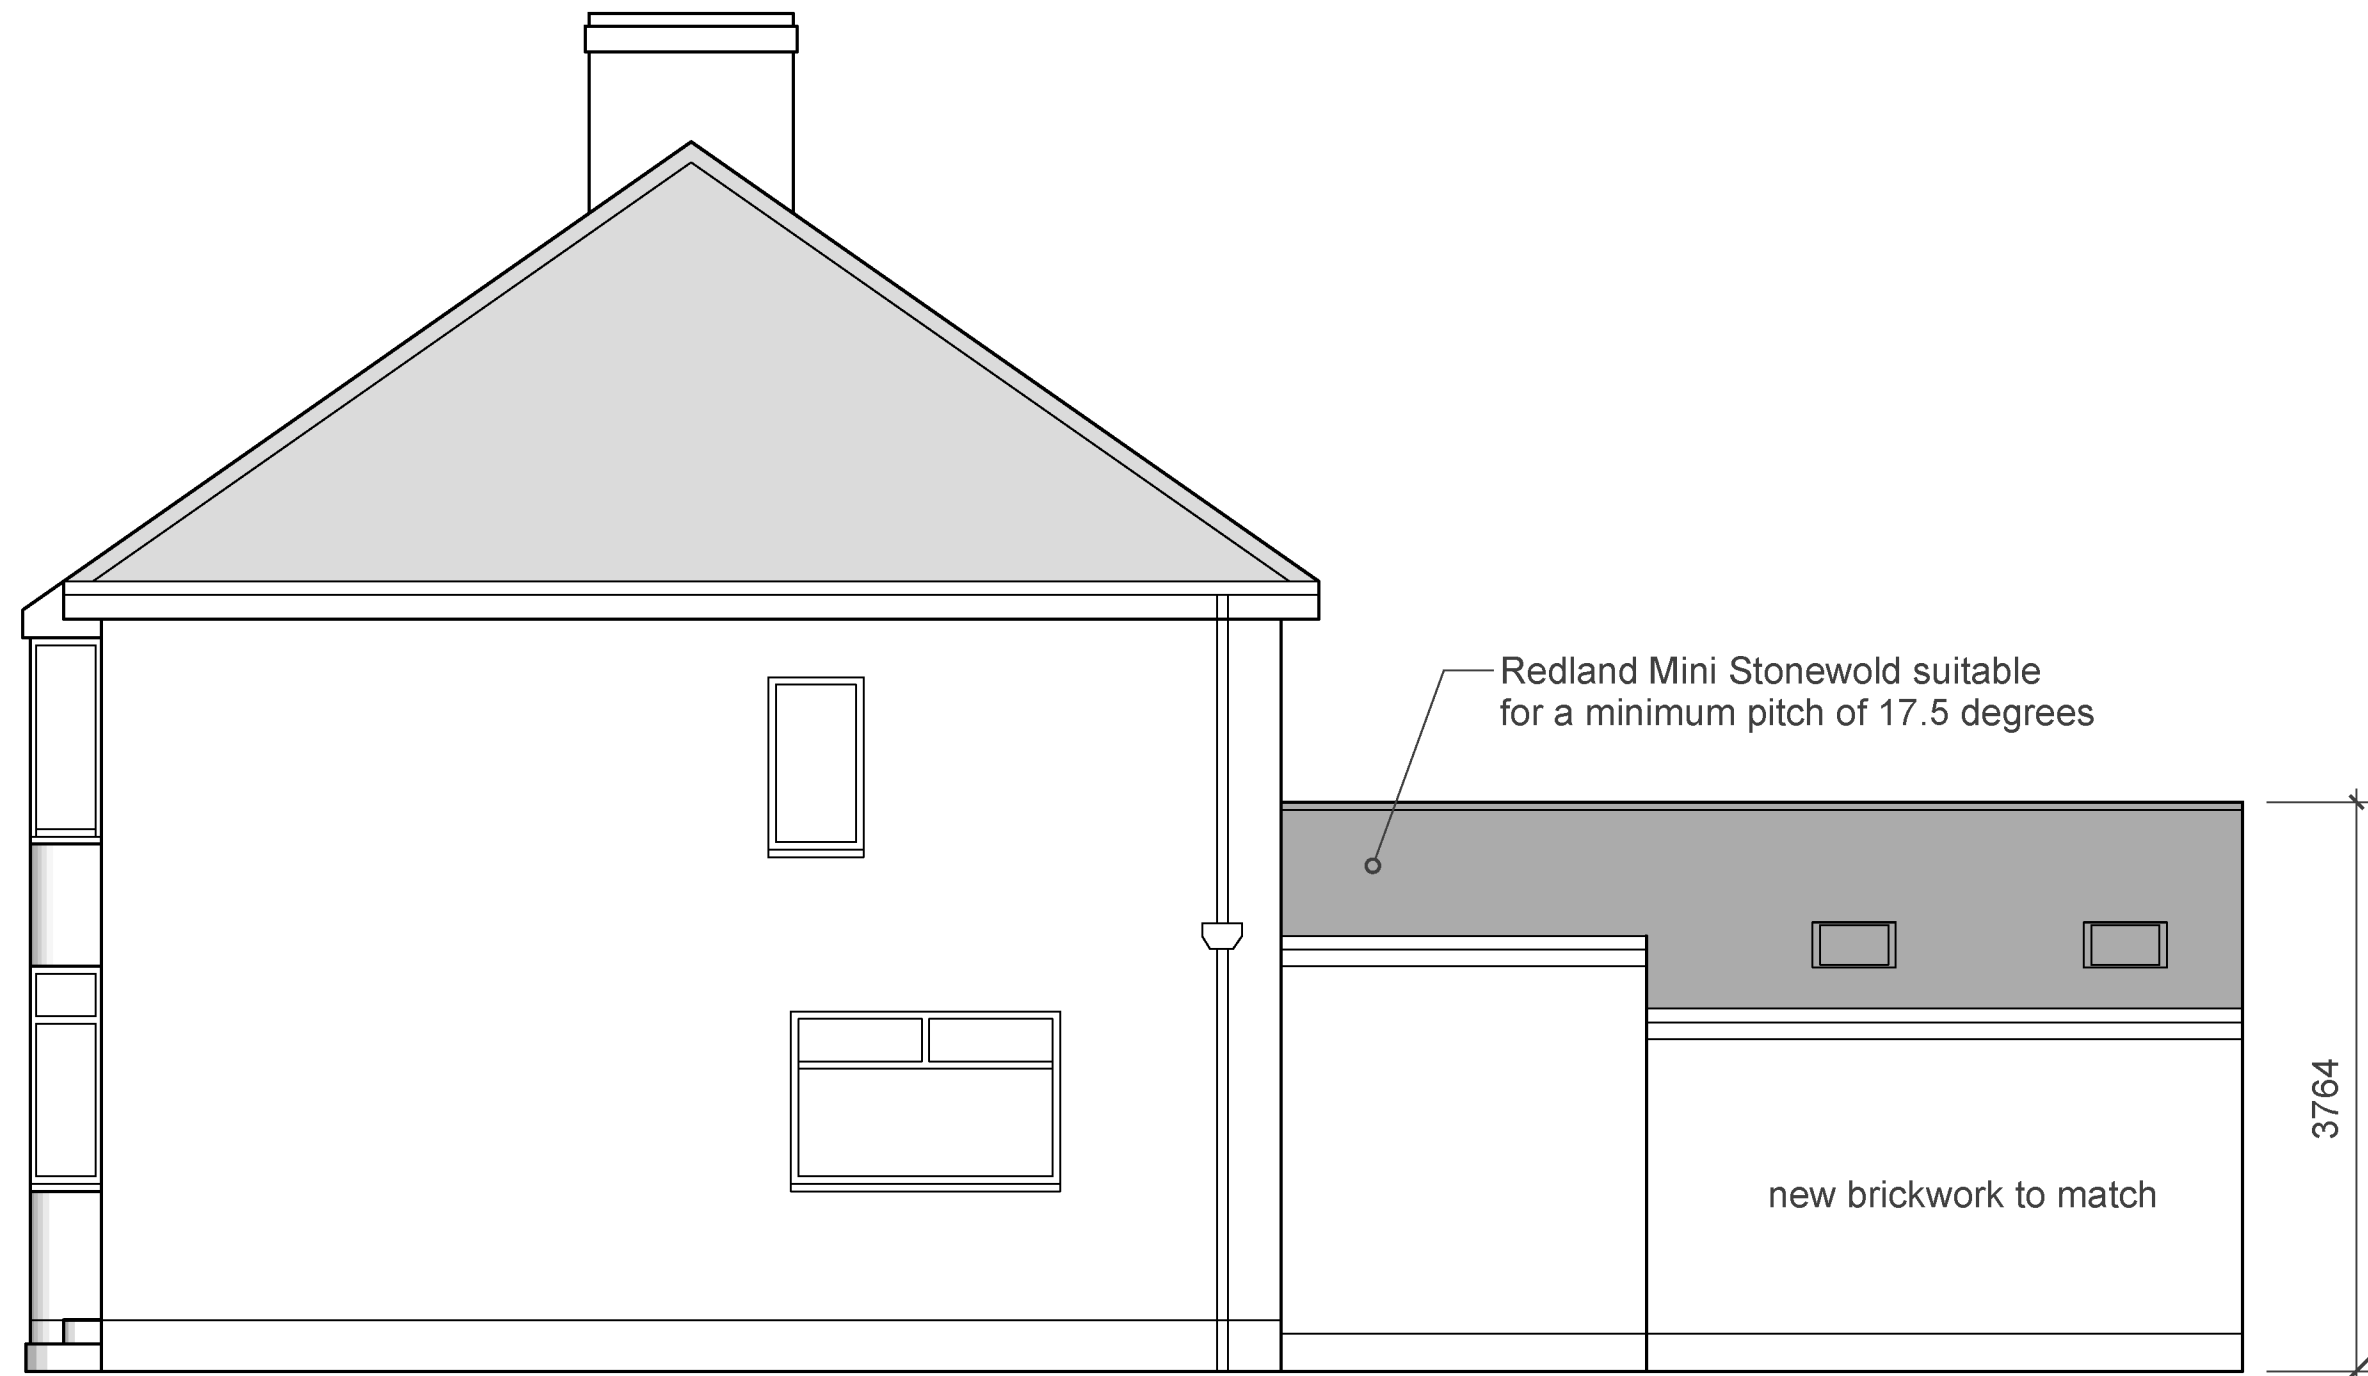


NORTH ELEVATION

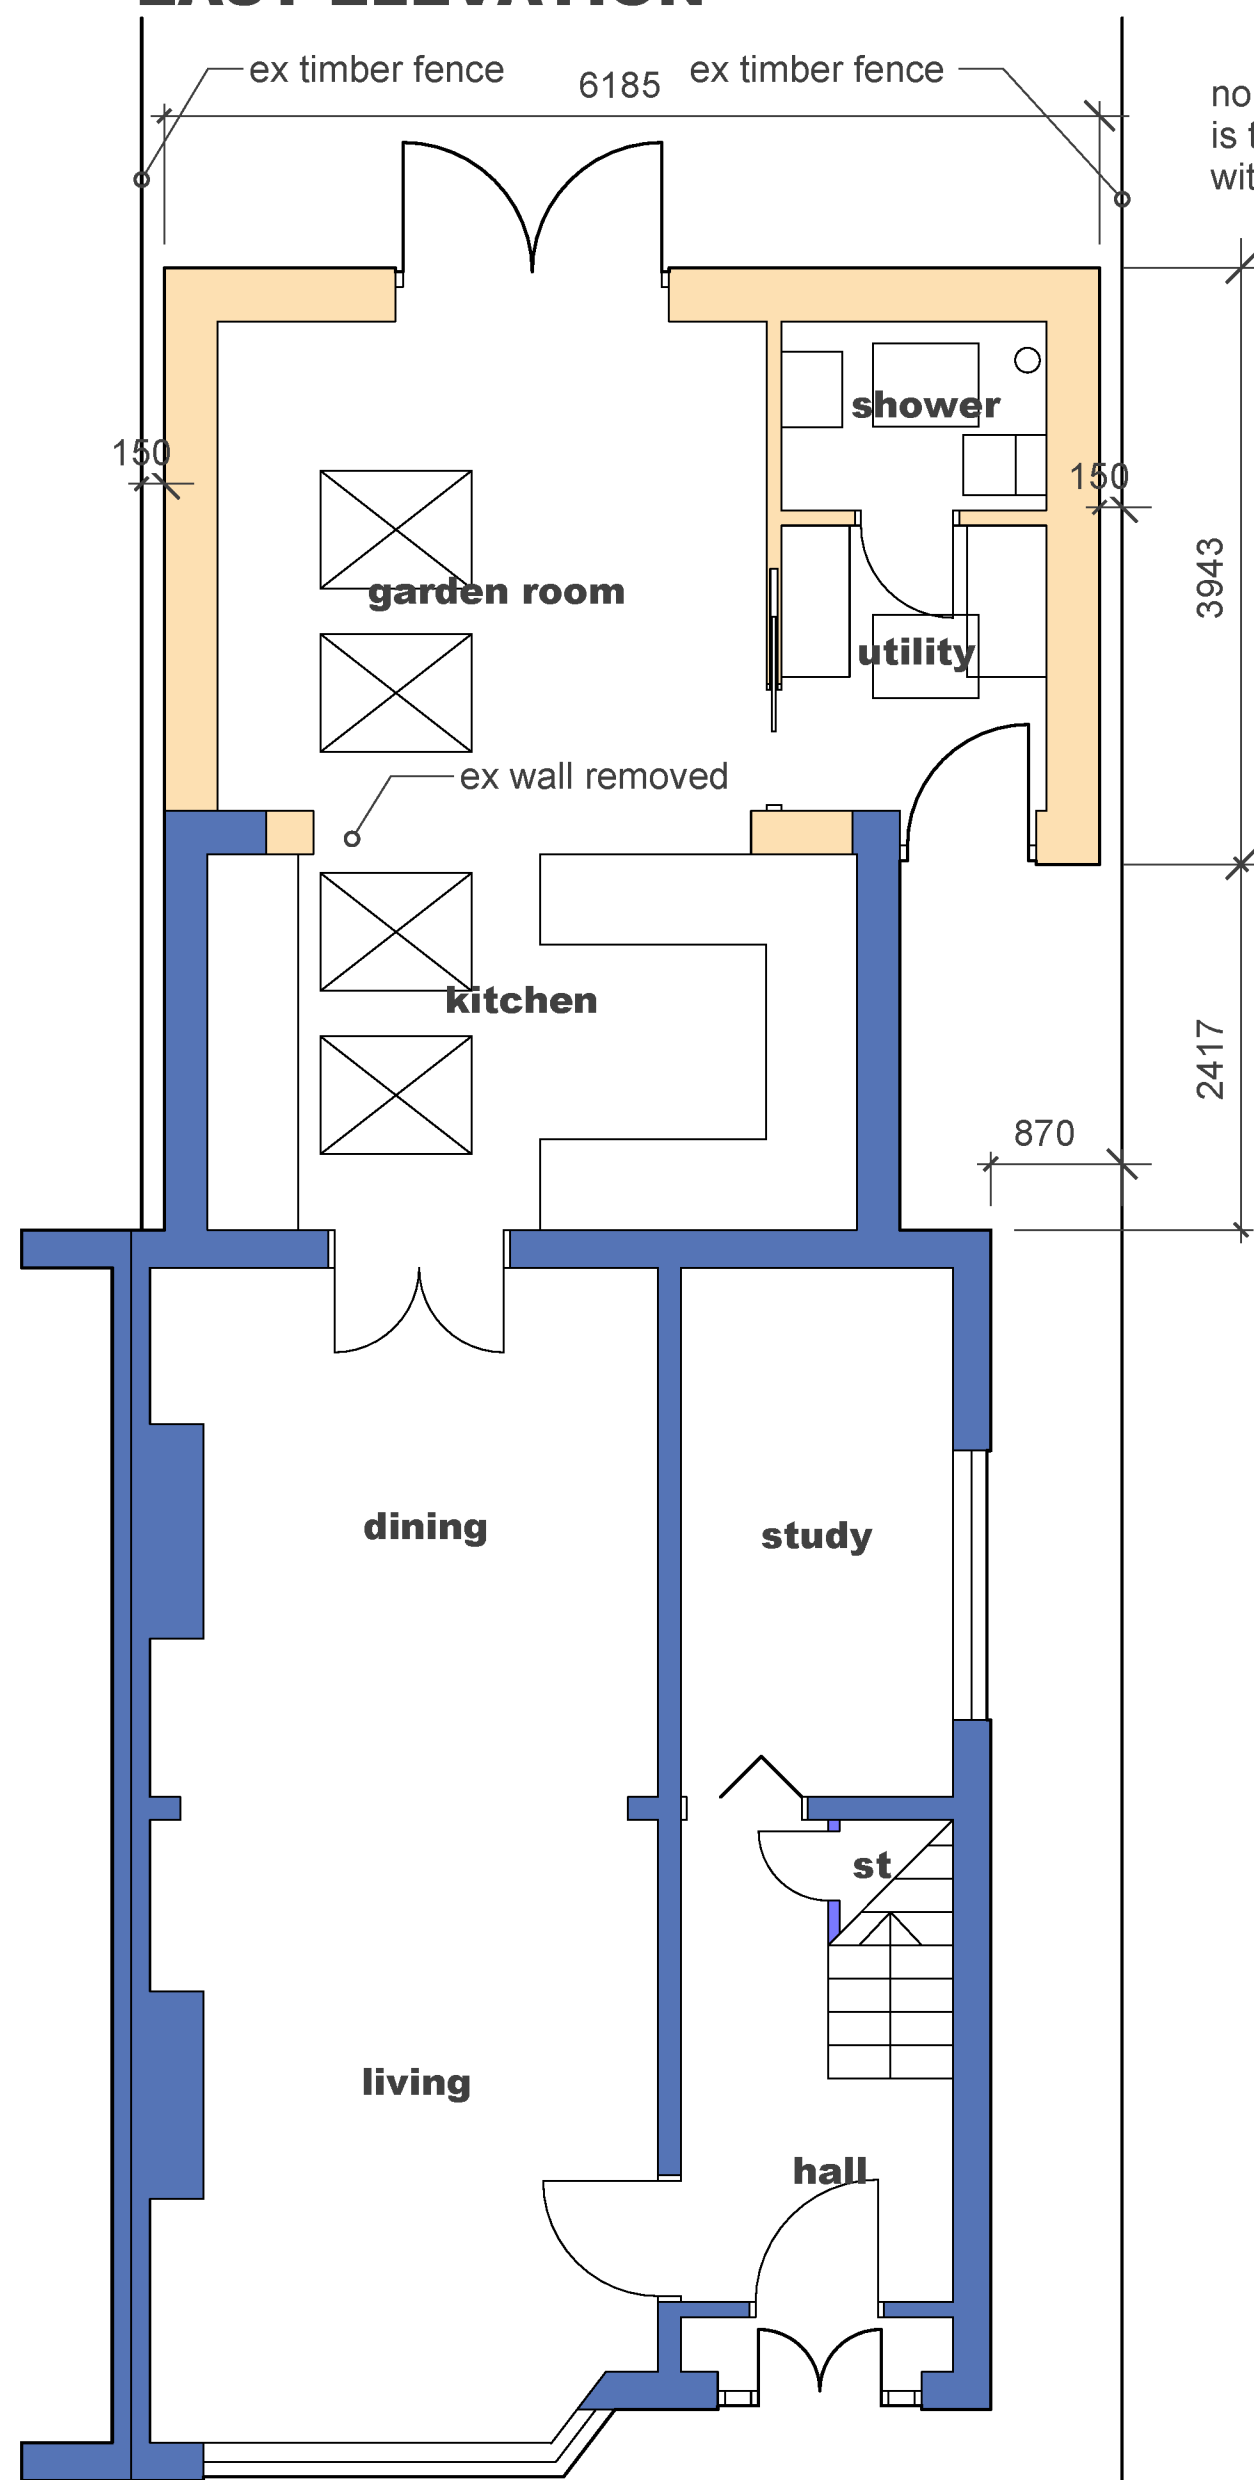


GROUND FLOOR PLAN


no element of the structure
is to trespass over the boundary
with the neighbours

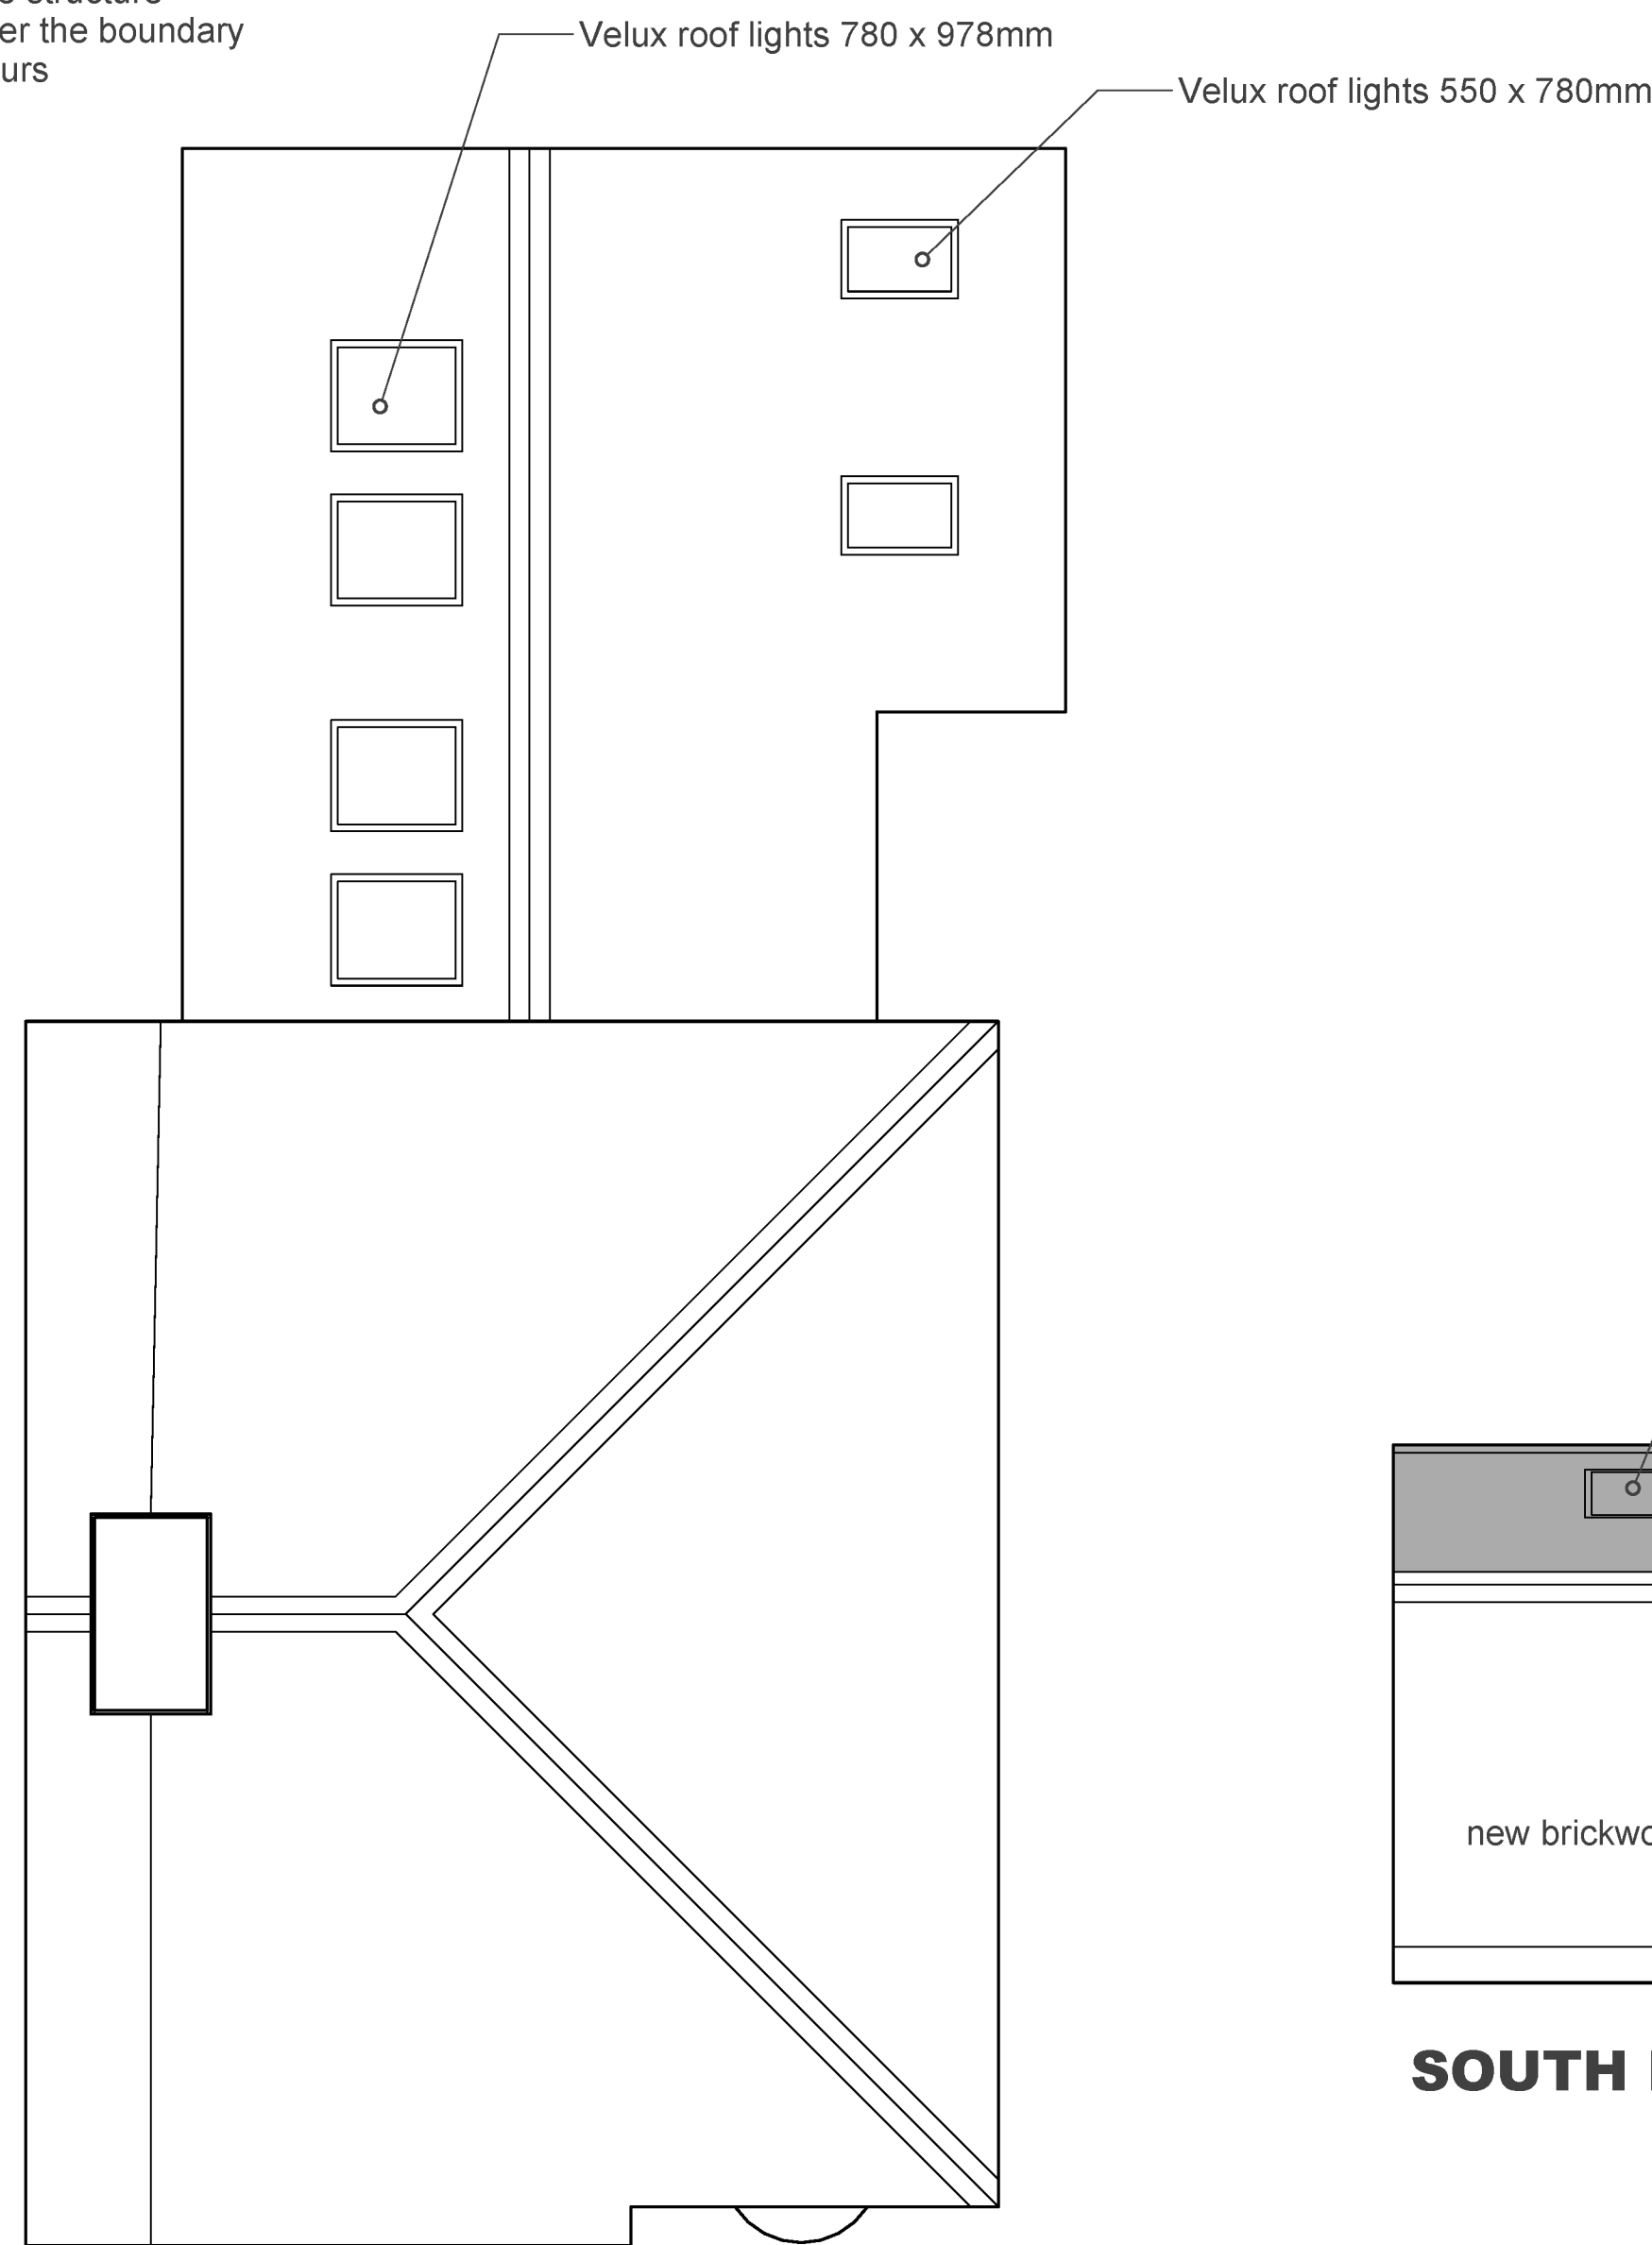

ROOF PLAN

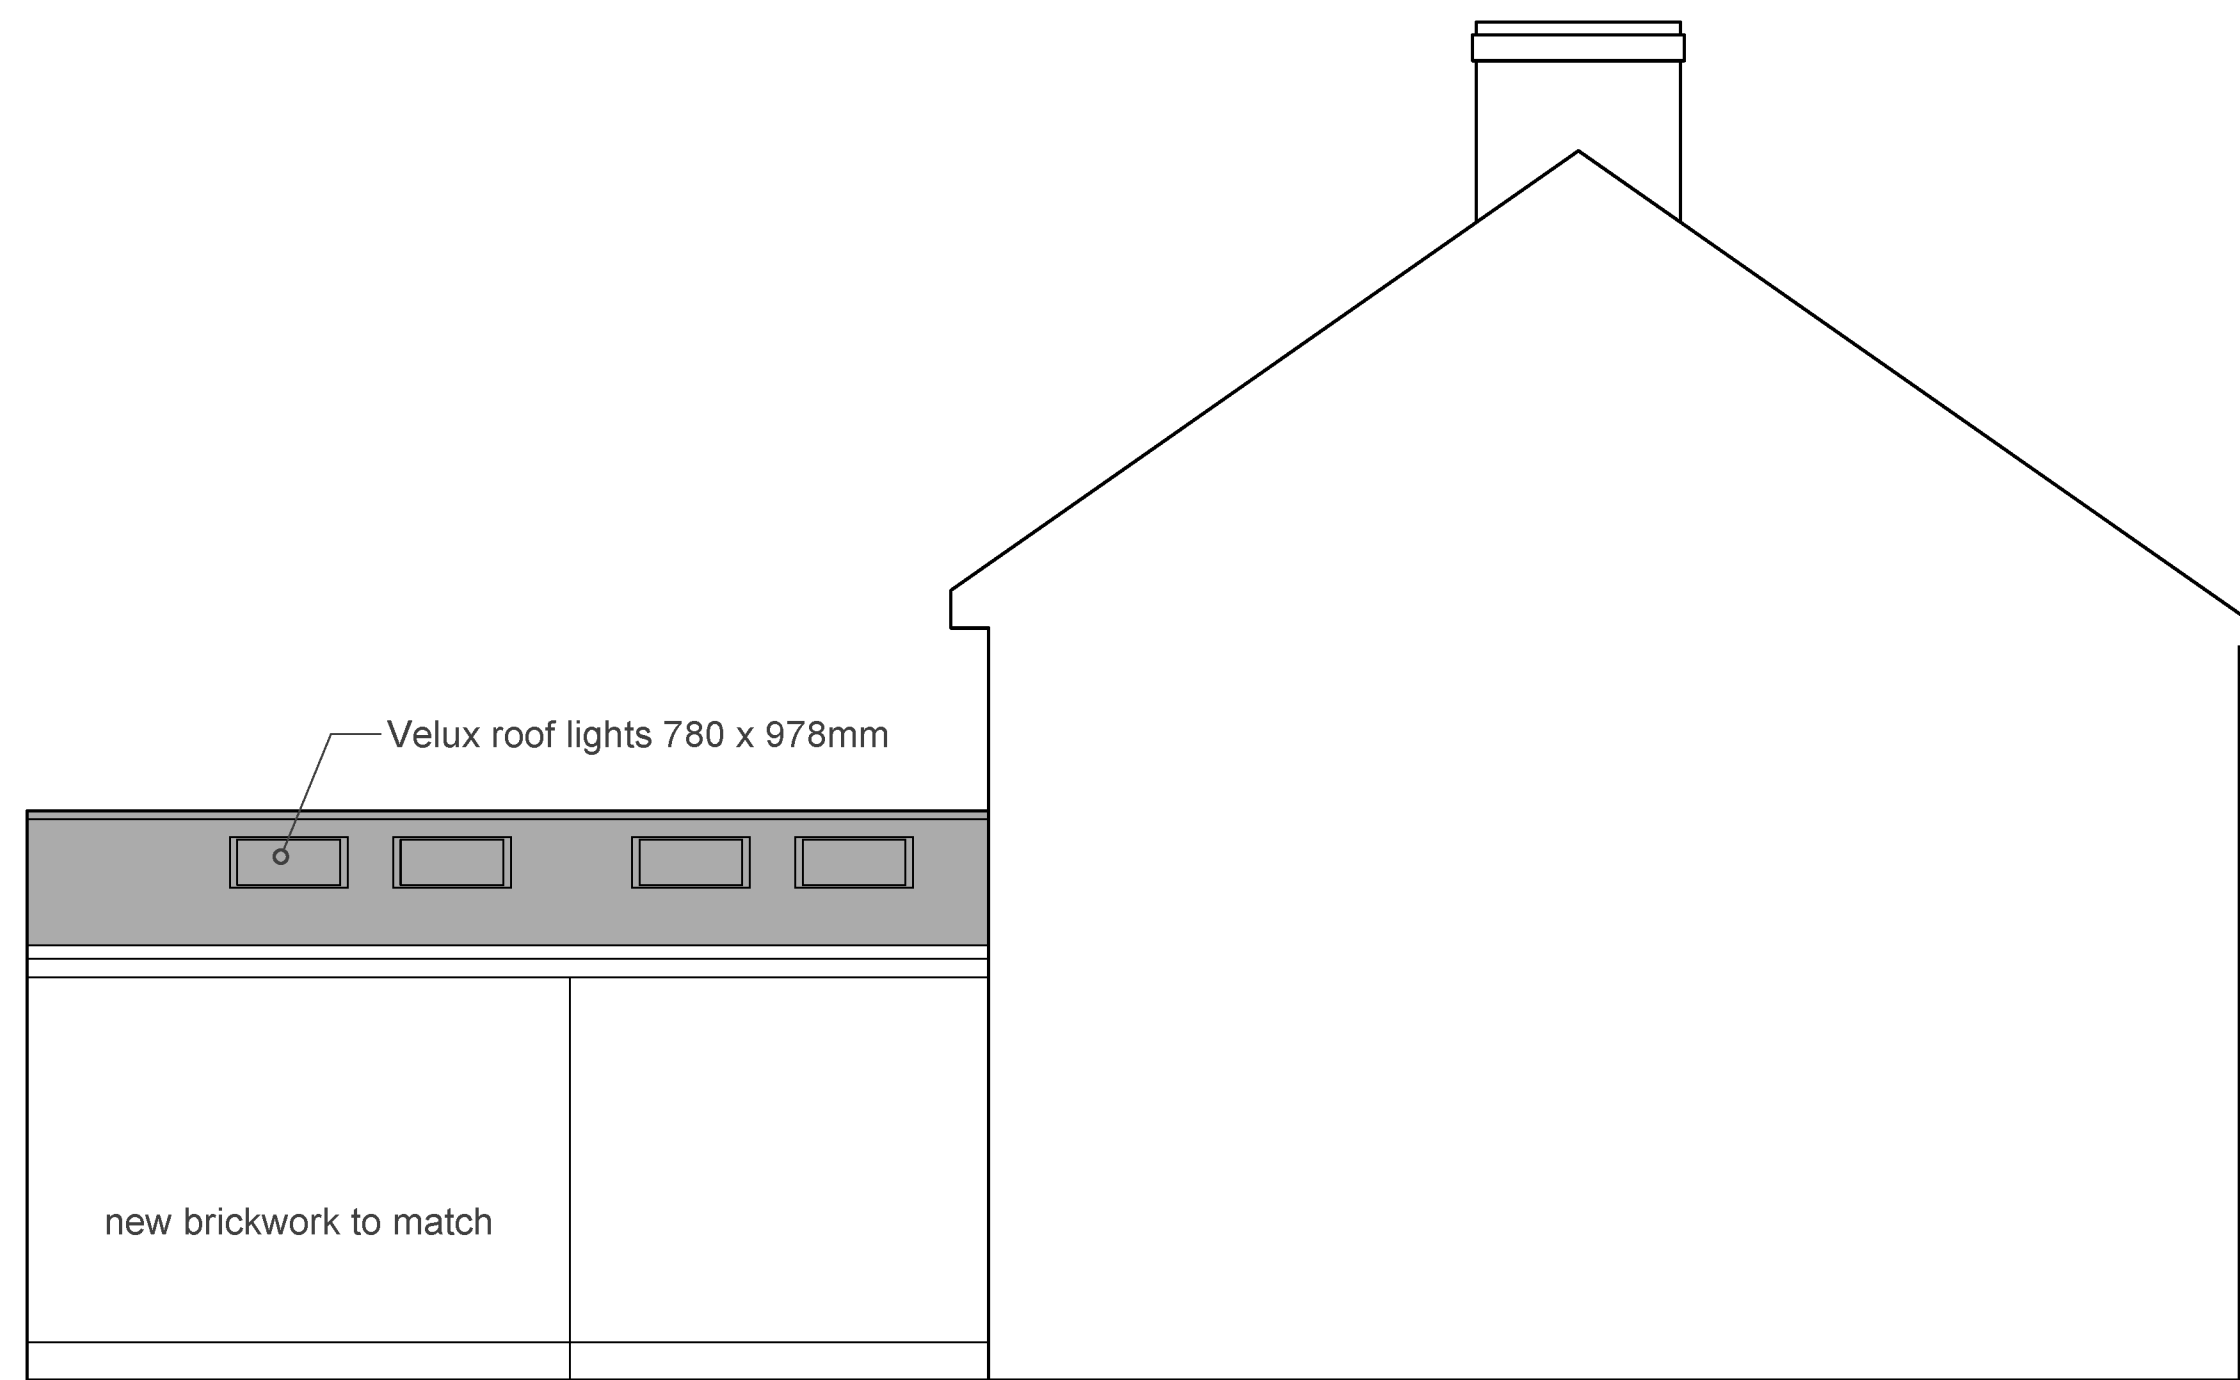

SOUTH ELEVATION

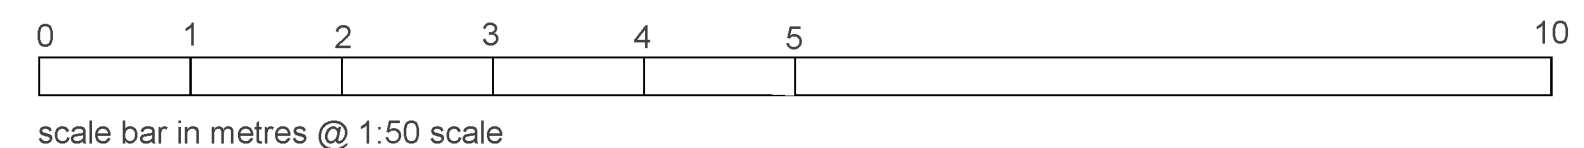

NOTES

REVISIONS

EXTENSION & ALTERATIONS TO
85 BELLE VUE ROAD
EARL SHILTON

PLANS & ELEVATIONS AS PROPOSED

1:50 @ A1

24 8 23

db
David F Barnes Dip Arch RIBA
14 Pyeharps Road Burbage LE10 2JE
Telephone 01455 633410

B22/21/P01