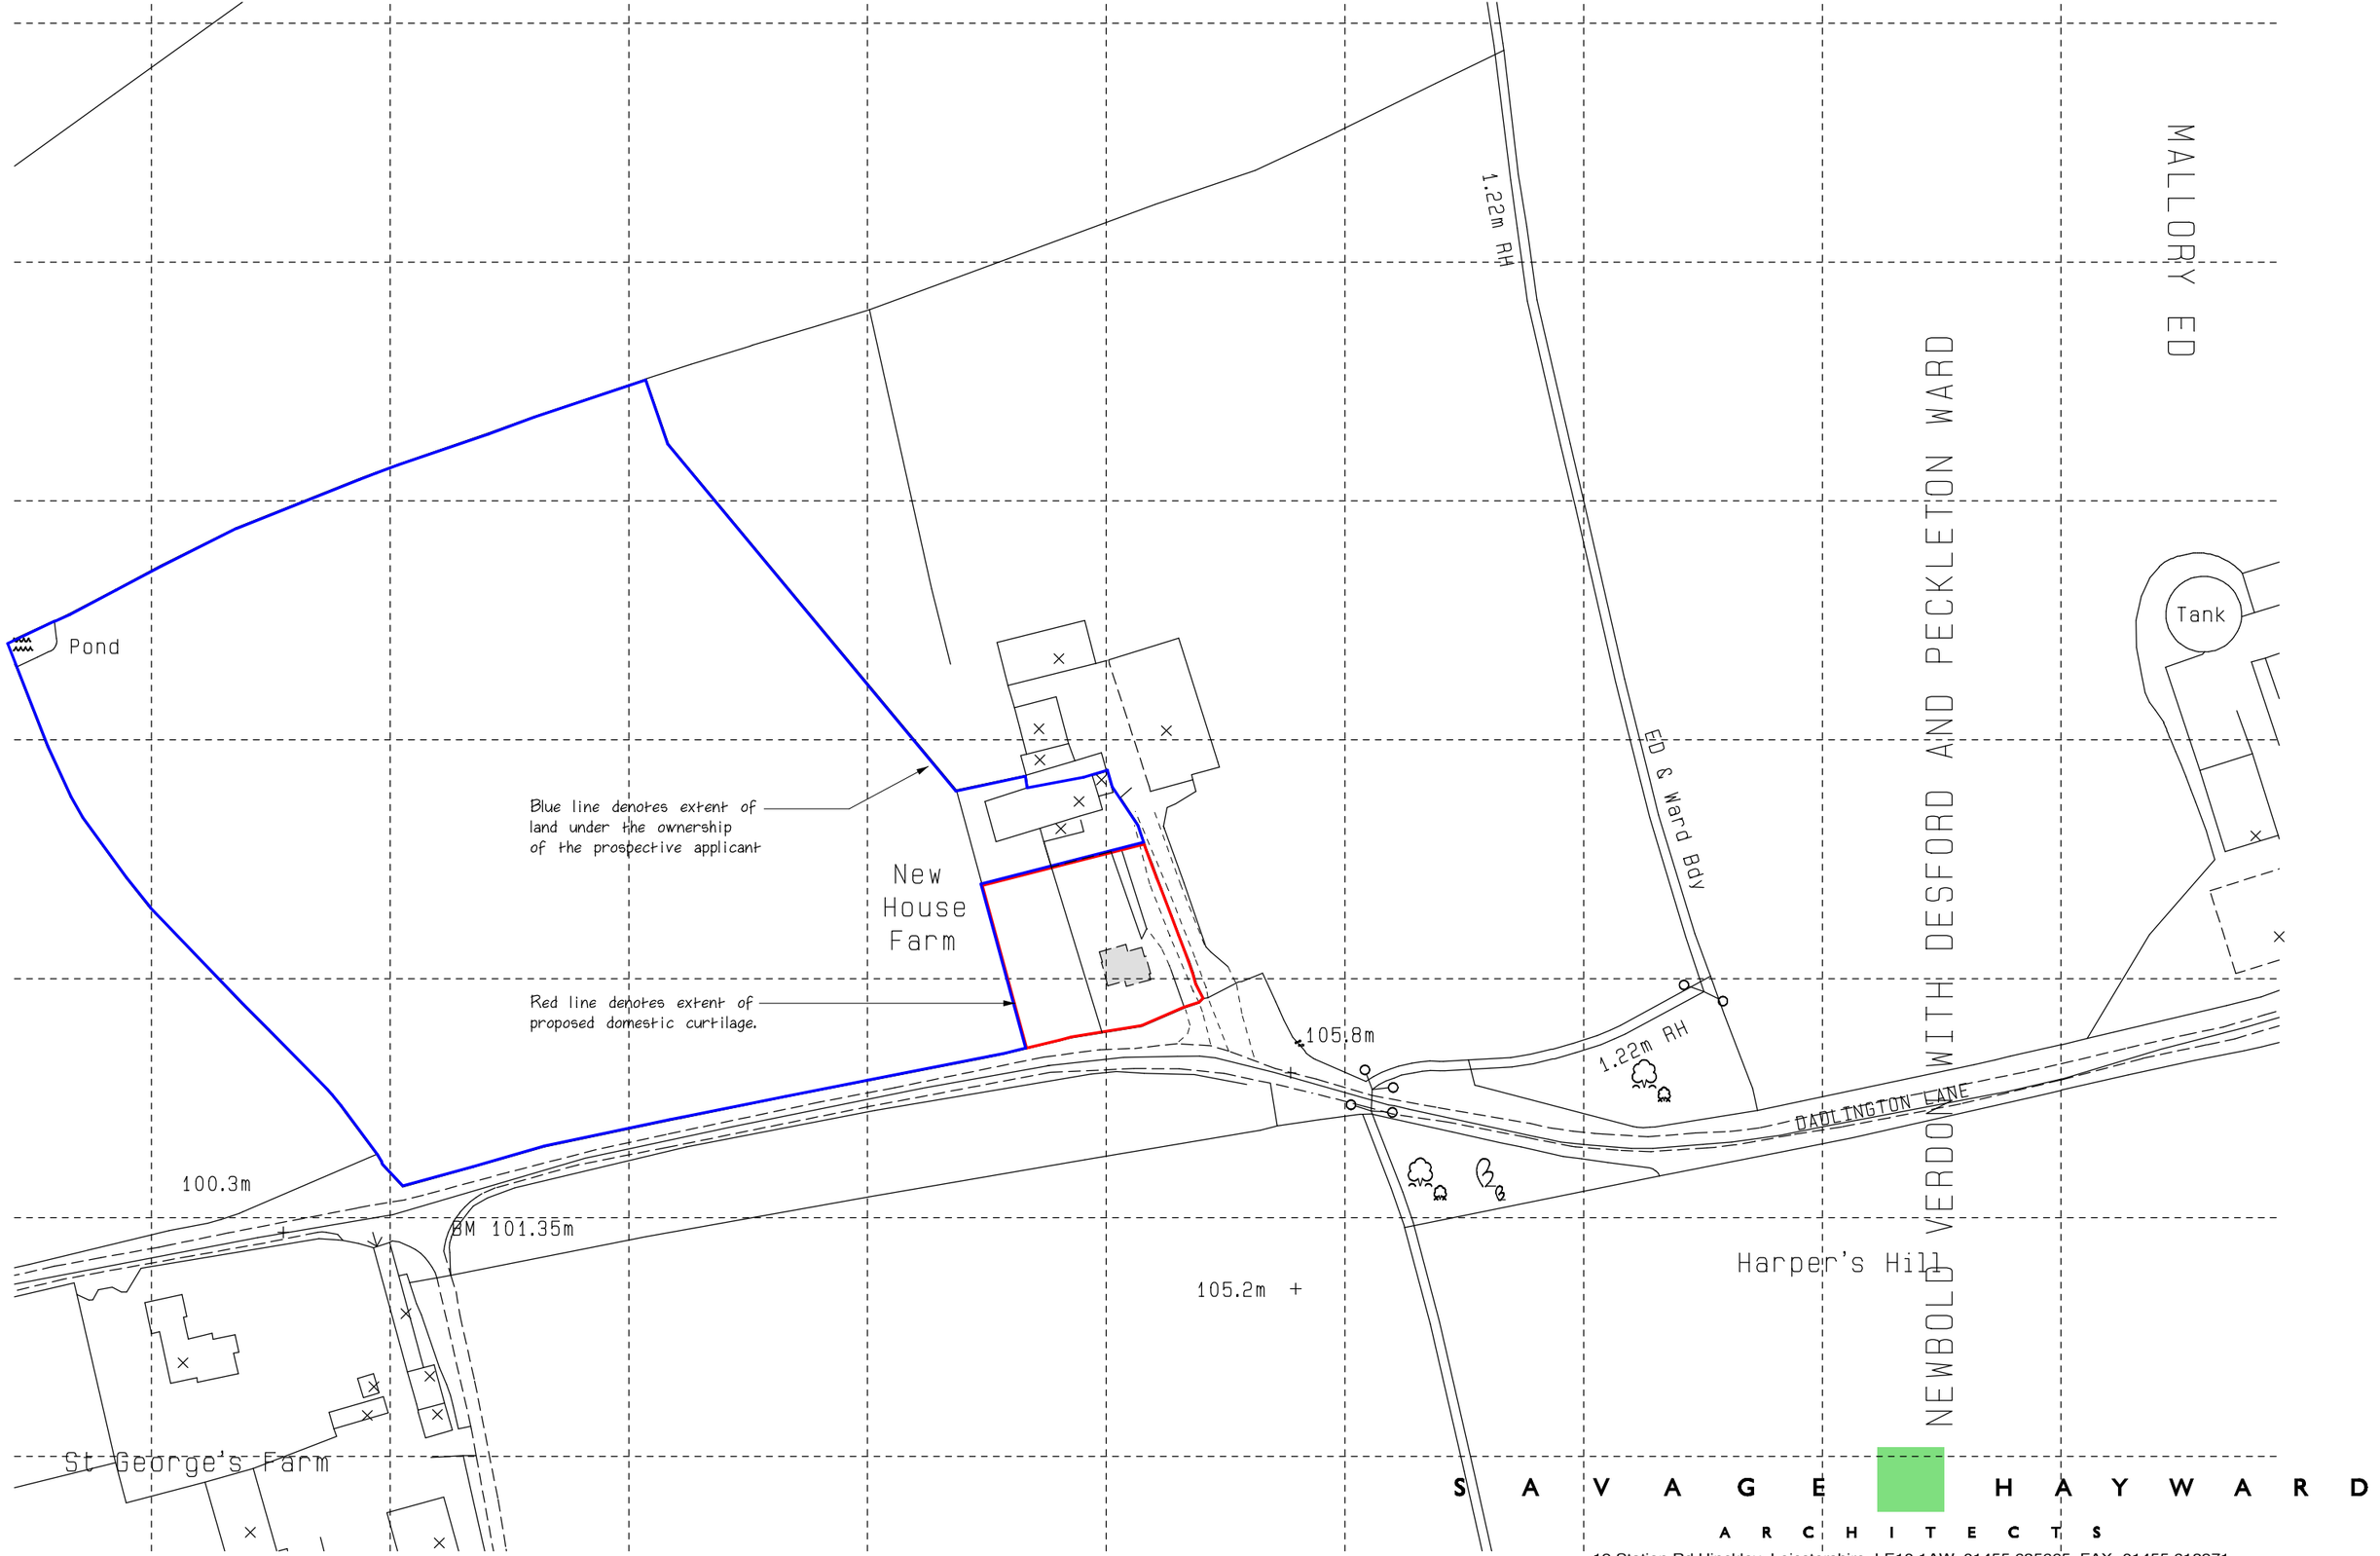

50 40 30 20 10 0 50

© Crown Copyright
All rights reserved
License number AR 100018741

S A V A G E H A Y W A R D
A R C H I T E C T S
19 Station Rd Hinckley, Leicestershire, LE10 1AW, 01455 635665, FAX- 01455 618971

Client	Mr A. Neale		Drawing	Site Location Plan
Project	Proposed Farm House Stapleton Lane Dadlington	Auth MEJA	Date July 2007	Drawing No 01
		Scale 1 : 1250	Job No 07 / 77	

THIS DRAWING IS THE COPYRIGHT OF SAVAGE HAYWARD REPRODUCTION IN ANY FORM OF WHOLE OR PART IS FORBIDDEN WITHOUT PRIOR WRITTEN PERMISSION OF THE COPYRIGHT HOLDER DO NOT SCALE FROM DRAWING AND ONLY FIGURE DIMENSIONS ARE TO BE USED