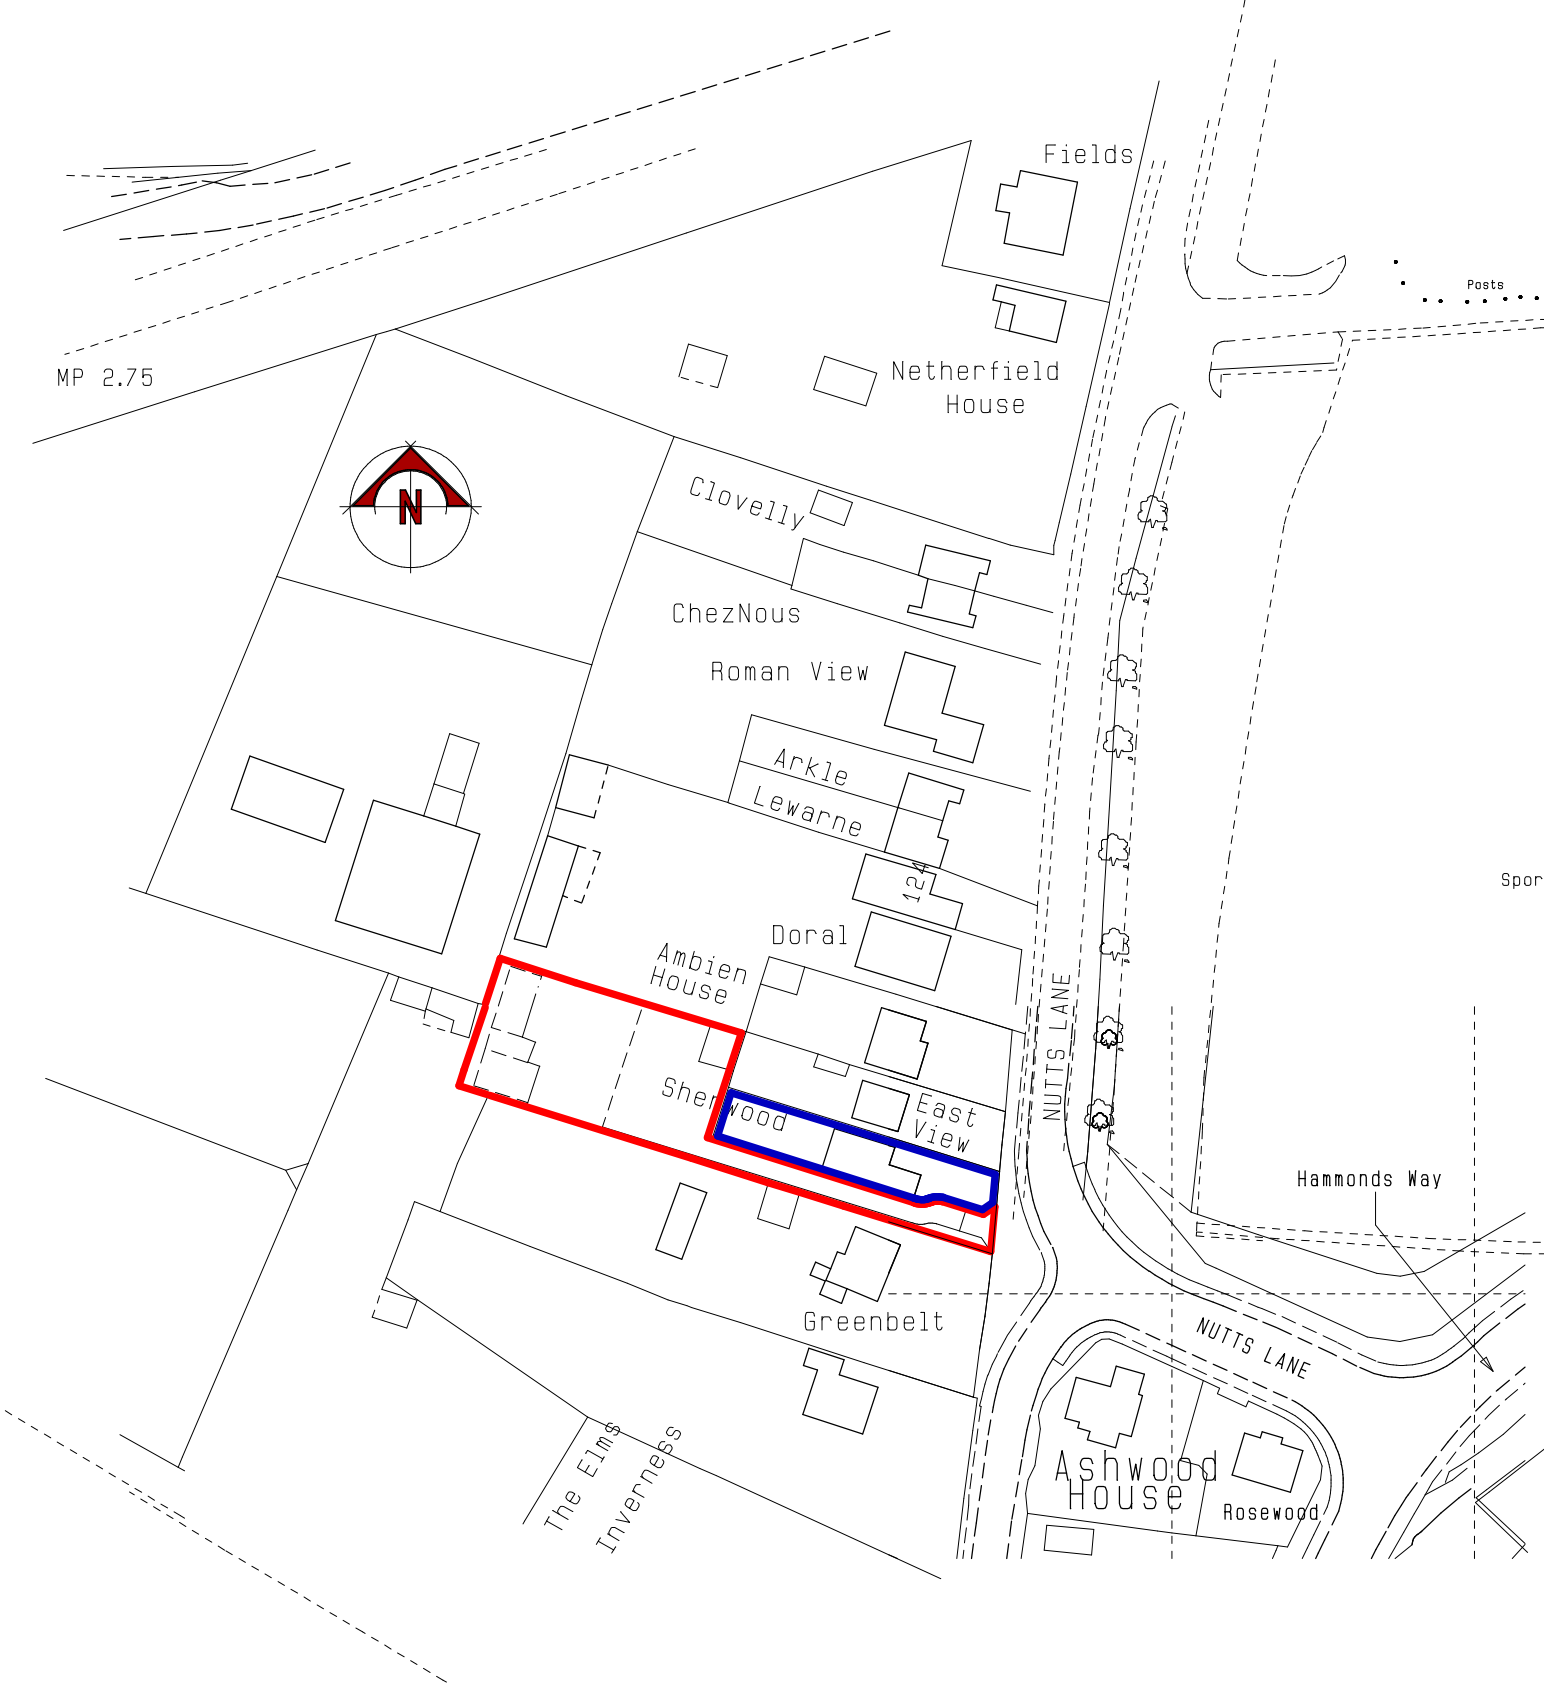

© Crown Copyright
All rights reserved
License number AR 100018741

client	**Mr A Green**			
project	Development Proposal Sherwood Nutts Lane, Hinckley	scale 1: 1250		job No 10/99
		date Mar 2011		drawing No -
drawing	**location plan**	author LJW	sheet A4	

hayward ARCHITECTS LTD
19 Station Rd
Hinckley
Leicestershire
LE10 1AW
Tel: 01455 635665
Fax: 01455 618971
www.hayward-architects co.uk

THE COPYRIGHT OF THIS DRAWING IS VESTED IN HAYWARD ARCHITECTS LTD.
REPRODUCTION IN ANY FORM, EITHER IN WHOLE OR IN PART IS FORBIDDEN WITHOUT THE PRIOR WRITTEN PERMISSION
OF THE COPYRIGHT HOLDER. DO NOT SCALE FROM DRAWING AND ONLY FIGURED DIMENSIONS ARE TO BE USED