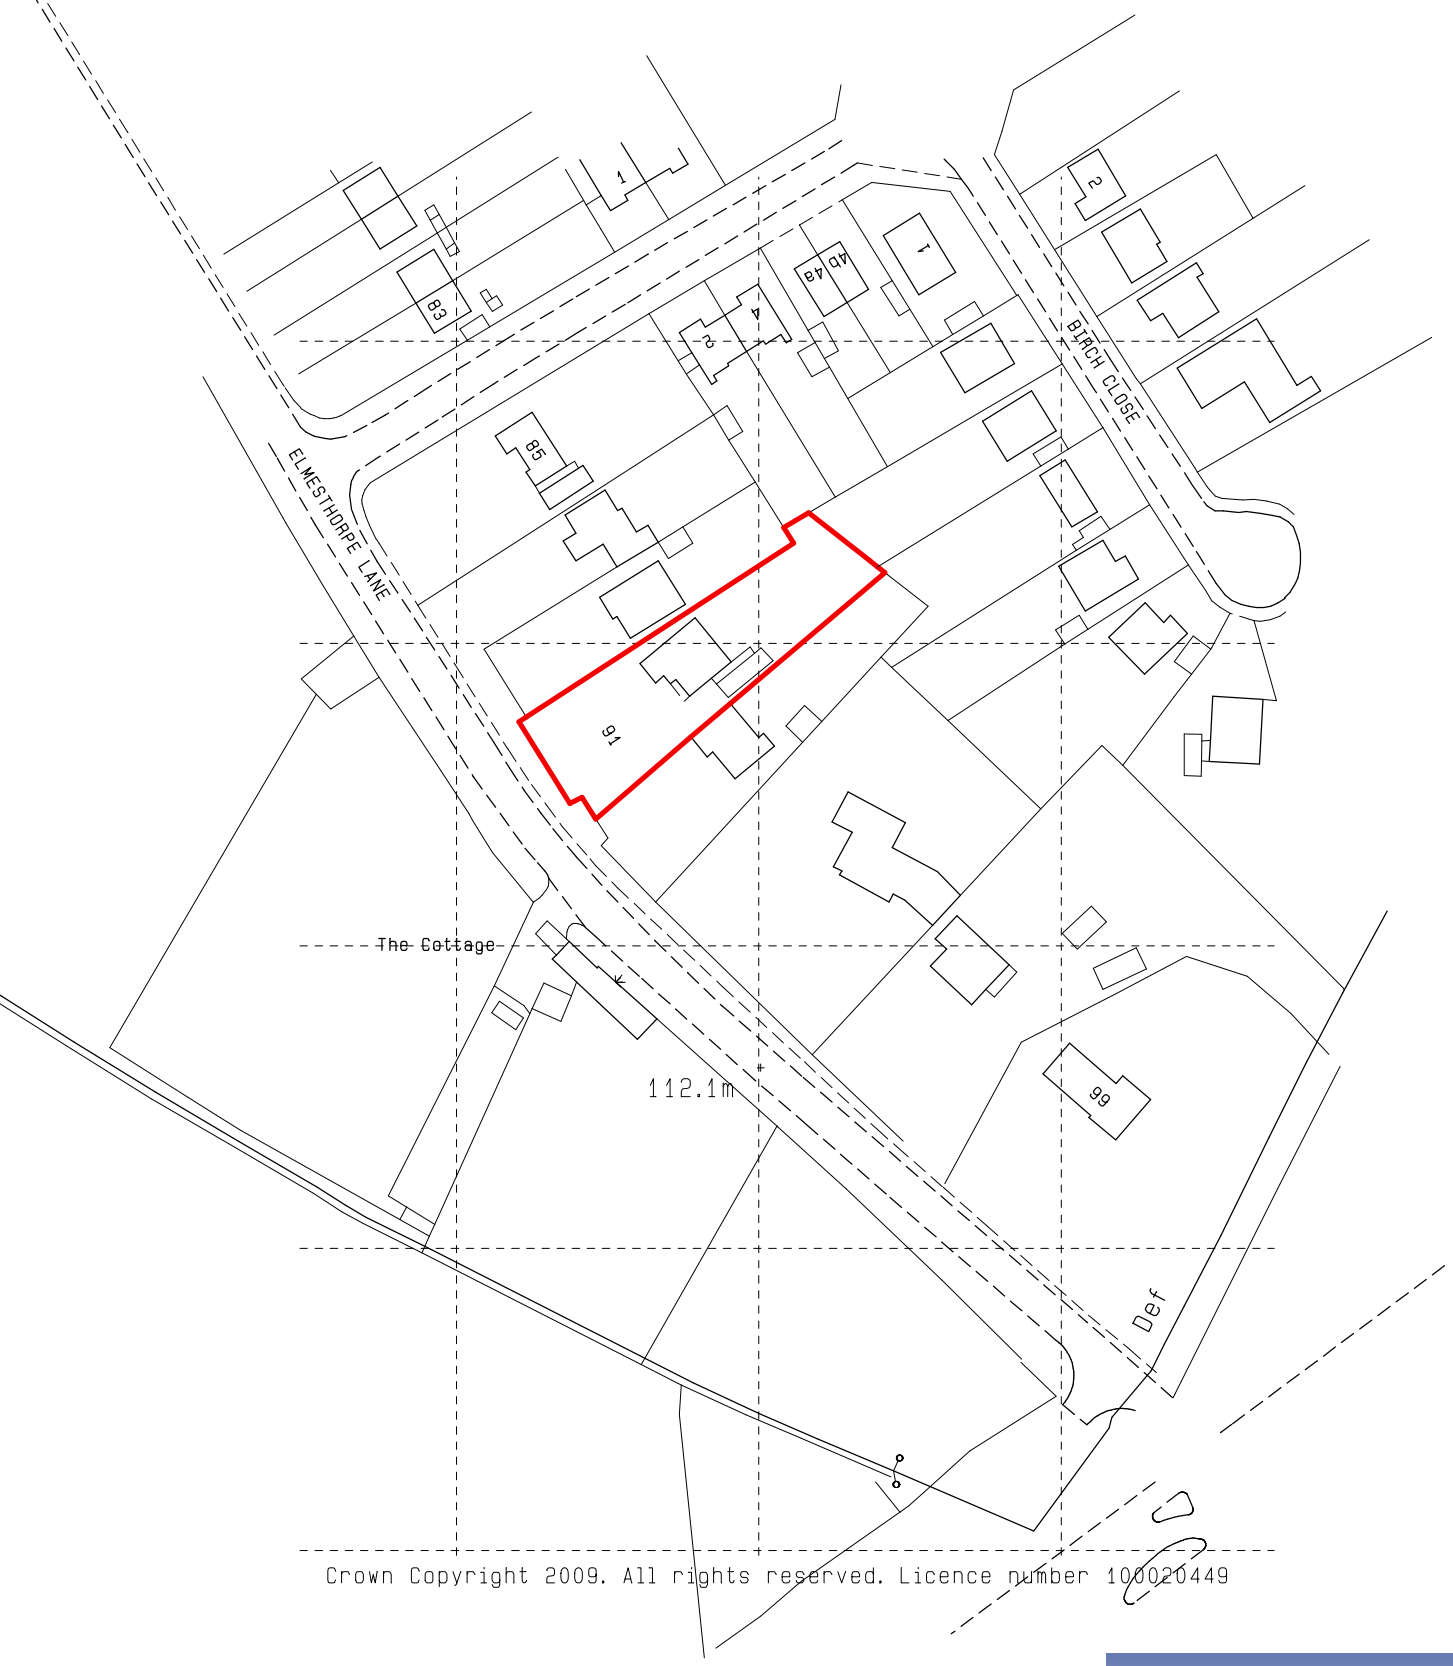


Crown Copyright 2009. All rights reserved. Licence number 100020449

DO NOT SCALE

0 5 10 15 20 30 40 50 60 70 80 90 100

S A V A G E H A Y W A R D

A R C H I T E C T S

19 Station Rd Hinckley, Leicstershire, LE10 1AW, 01455 635665, FAX- 01455 618971

| | | | |
|---|---|---|---|
| Client | Mr. S. Dawe | Drawing | Site Location Plan |
| Project | Alterations & Extensions<br>91 Elmsthorpe Lane<br>Earl Shilton | Auth MEJA | Date 25.03.09 |
| | | Scale 1:1250 | Job No 09 10 |
| | | | Drawing No 01 |

THIS DRAWING IS THE COPYRIGHT OF SAVAGE HAYWARD REPRODUCTION IN ANY FORM OF WHOLE OR PART IS FORBIDDEN WITHOUT PRIOR WRITTEN PERMISSION OF THE COPYRIGHT HOLDER DO NOT SCALE FROM DRAWING AND ONLY FIGURE DIMENSIONS ARE TO BE USED